
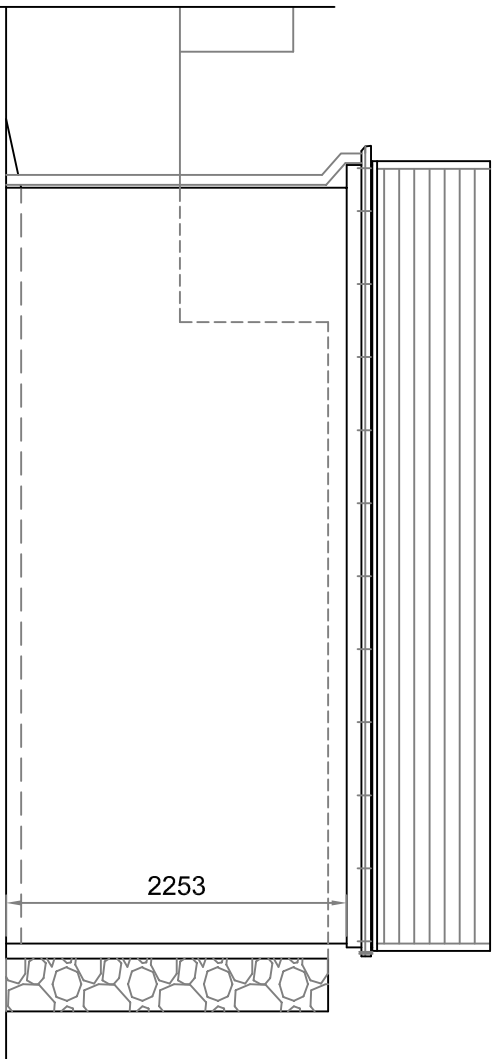
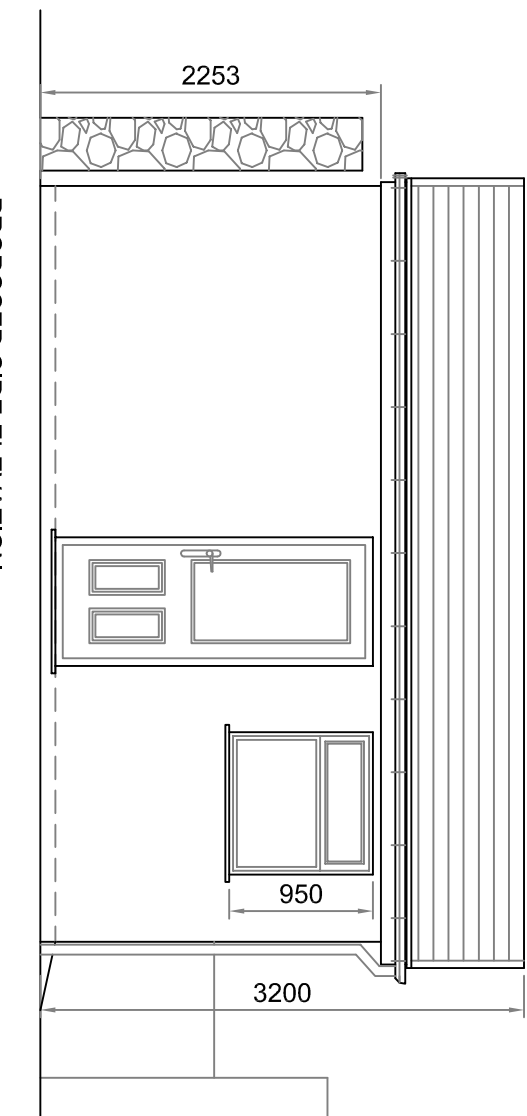
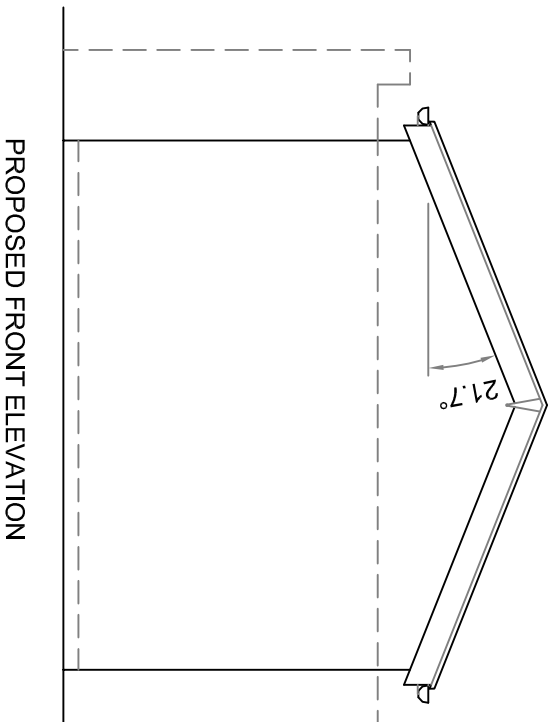
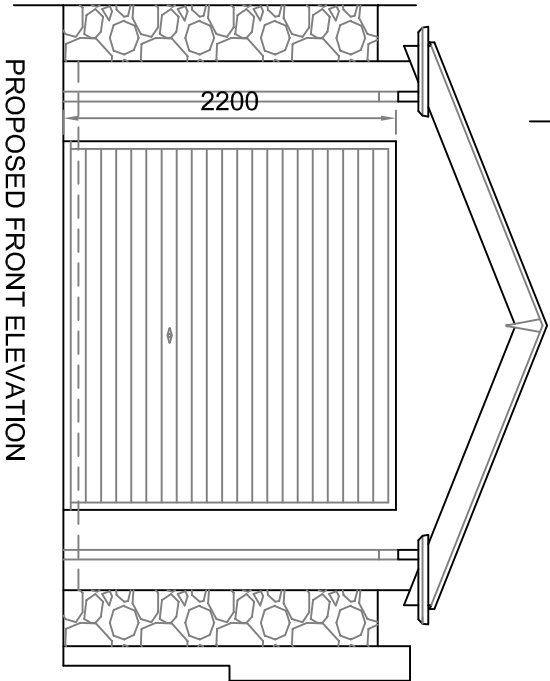


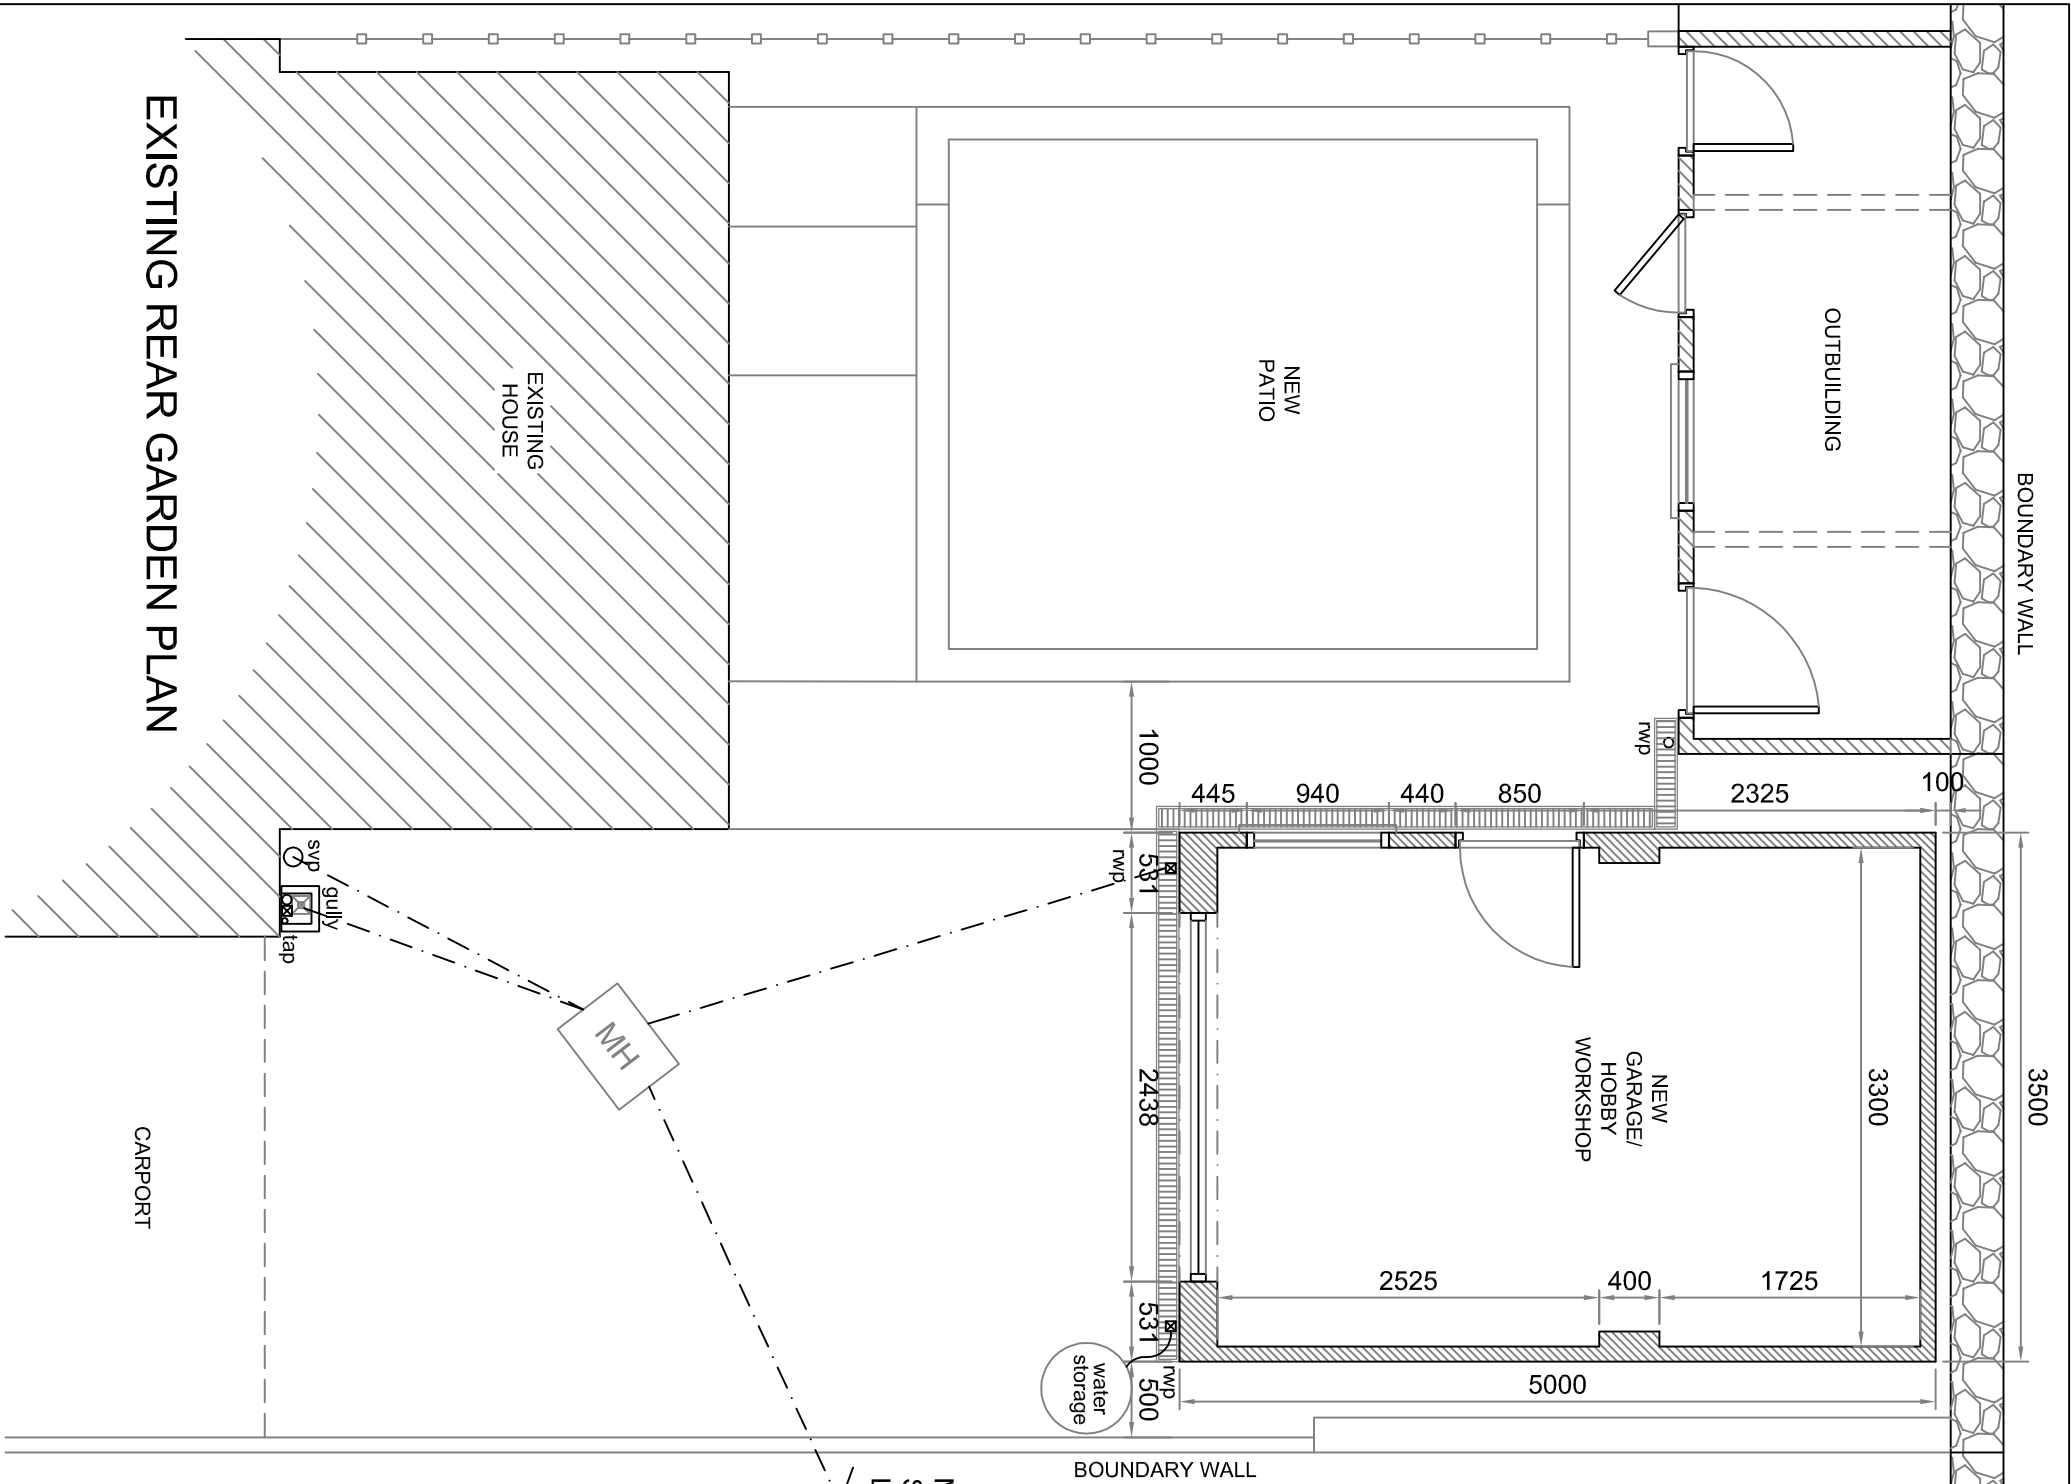

EXISTING REAR GARDEN PLAN

Rev	Description	Date
1	07800 789453	
2	01639 282789	
3	carolineg@seagreydesign.co.uk	
4	www.seagreydesign.com	
5	design for: extensions / house renovations / conversions	
Site		
STEVE & HELEN TANNER		
54 DEPOT ROAD		
CUMMAYON, PORT TALBOT SA12 9BA		
Drawn Title		
PROPOSED GARAGE		
PLAN & ELEVATIONS		
GENERAL ARRANGEMENT		
Drawn By:	CLG	Date: 11/05/2021
Scale:	1:50 @ A3L	Dwg No: 21-344G/102
REV		