
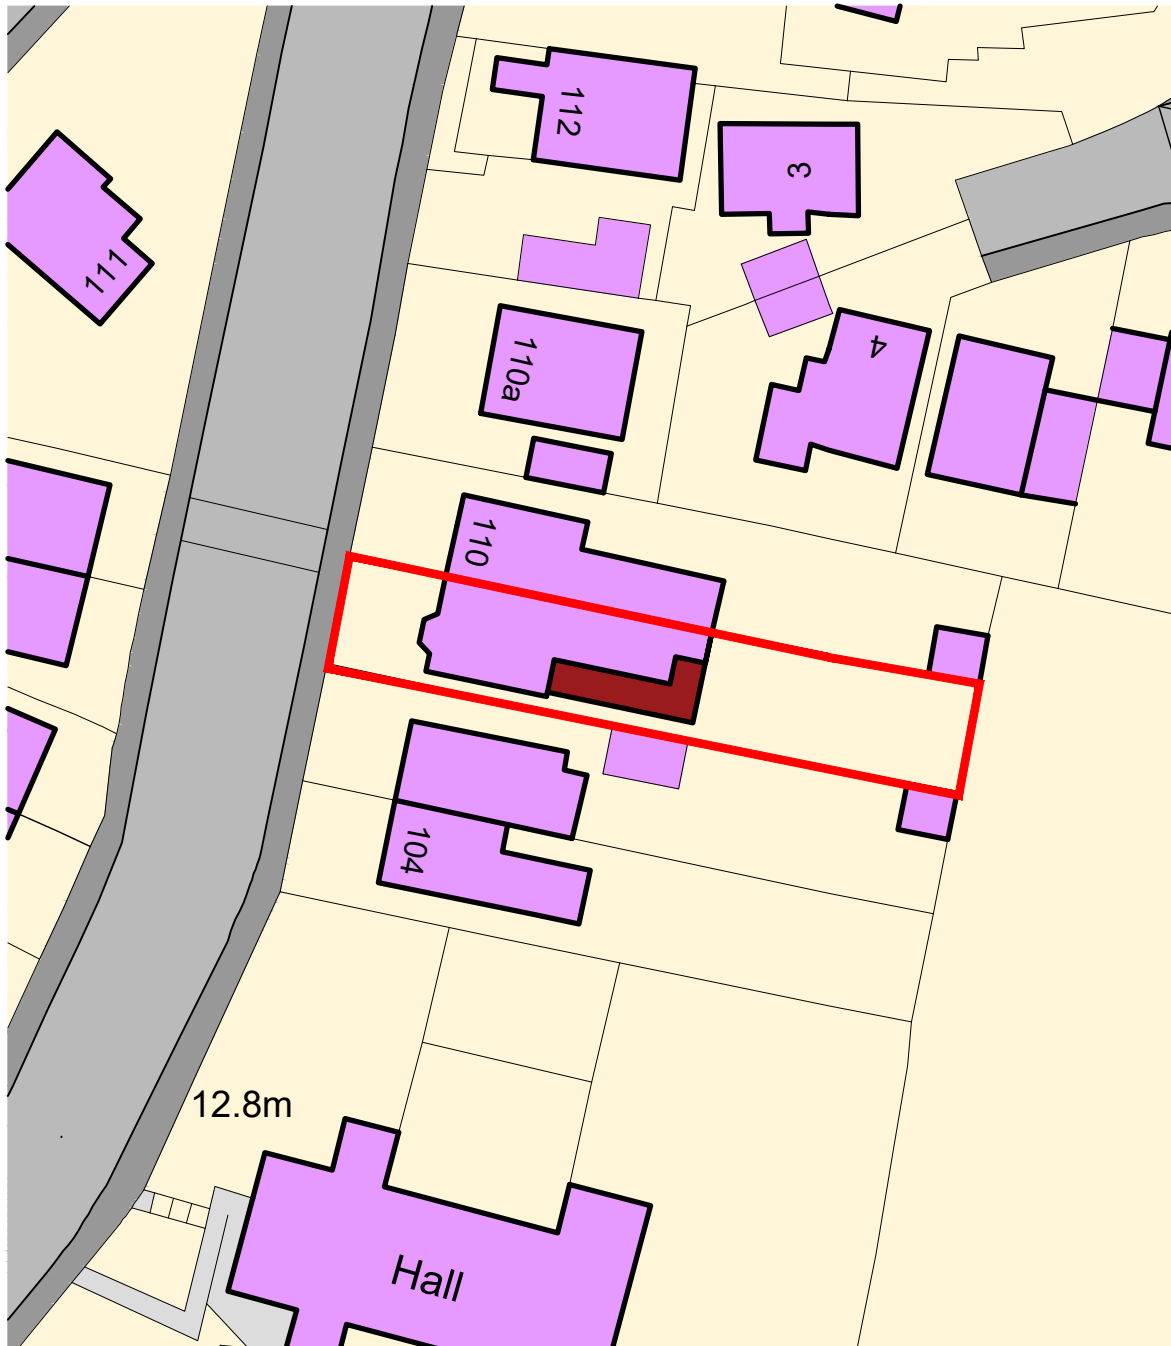


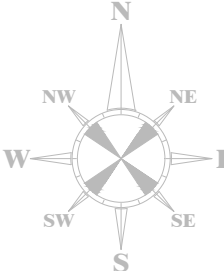

NOTES	REVISIONS				CLIENT: Jan Stanley					
	Rev	Comment	By	Date	PROJECT TITLE:	Extension				
Ordnance Survey, (c) Crown Copyright 2021. All rights reserved. Licence number 100022432 					PROJECT ADDRESS 1:	108 Shelone Road, Briton Ferry				A4
					PROJECT ADDRESS 2:	Neath, SA11 2NG				CHECKED BY: DLD
					DRAWING TITLE:	Proposed Block Plan				APPROVED BY: DLD
	A B	Revised Layout Revised Layout	AV AV	07.05.2021 12.05.2021	DATE: 19.02.2021	SCALE: 1:500	DRAWN BY: AV	REP: RH450	DRAWING NO: 003	REV: B
THIS DRAWING IS THE COPYRIGHT OF DARKIN ARCHITECTS AND MAY NOT BE COPIED, ALTERED OR REPRODUCED IN ANY FORM OR PASSED TO A THIRD PARTY WITHOUT THEIR CONSENT. DIMENSIONS MUST BE CHECKED AND VERIFIED ON SITE AND ANY DISCREPANCIES SHOULD BE REPORTED TO THE ARCHITECT. THIS DRAWING MUST NOT BE SCALED AND SHOULD BE READ IN CONJUNCTION WITH ALL OTHER CONSULTANT'S DRAWINGS. IF IN DOUBT ASK FOR CONFIRMATION.					CARDIFF 02921 197 196 LLANELLI 01554 778 730 NEATH 01639 368 000 info@darkinarchitects.com © Copyright Darkin Architects 2021 RIBA  Chartered Practice				darkin architects drawing on experience	