




EXISTING FRONT - BOUNDARY

1 : 100

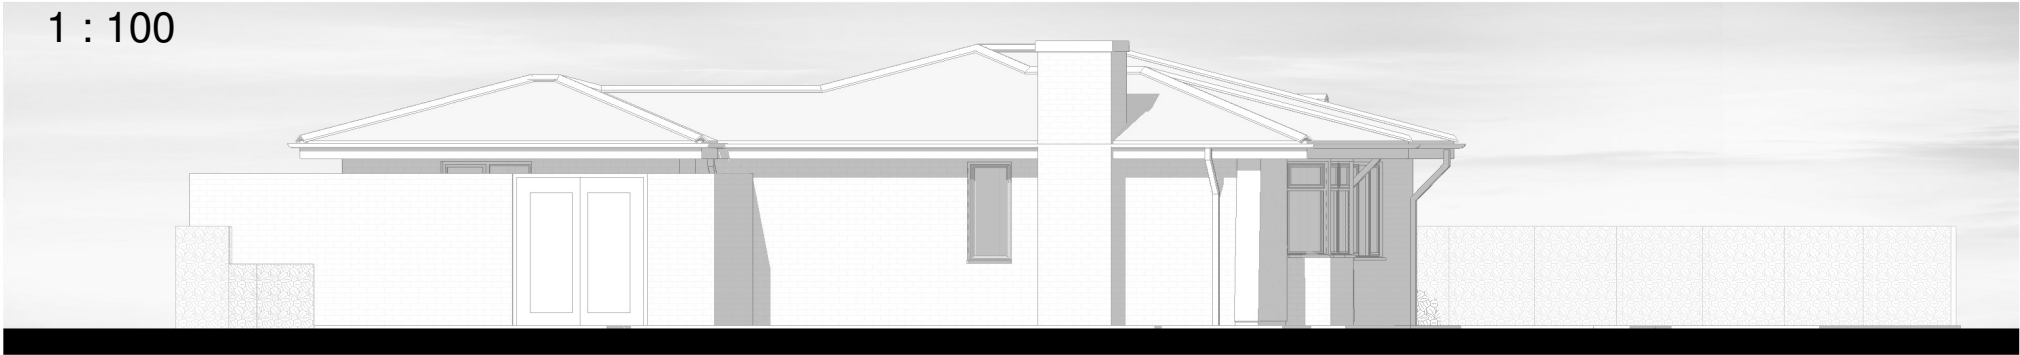

EXISTING SIDE - BOUNDARY

1 : 100



FACE BWK BOUNDARY WALL WITH
215X215MM BWK PIERS, SOLDIER
COURSE TO TOP OF WALL. BRICKWORK
TO MATCH MAIN HOUSE

PROPOSED FRONT - BOUNDARY

1 : 100



PROPOSED SIDE - BOUNDARY

1 : 100