


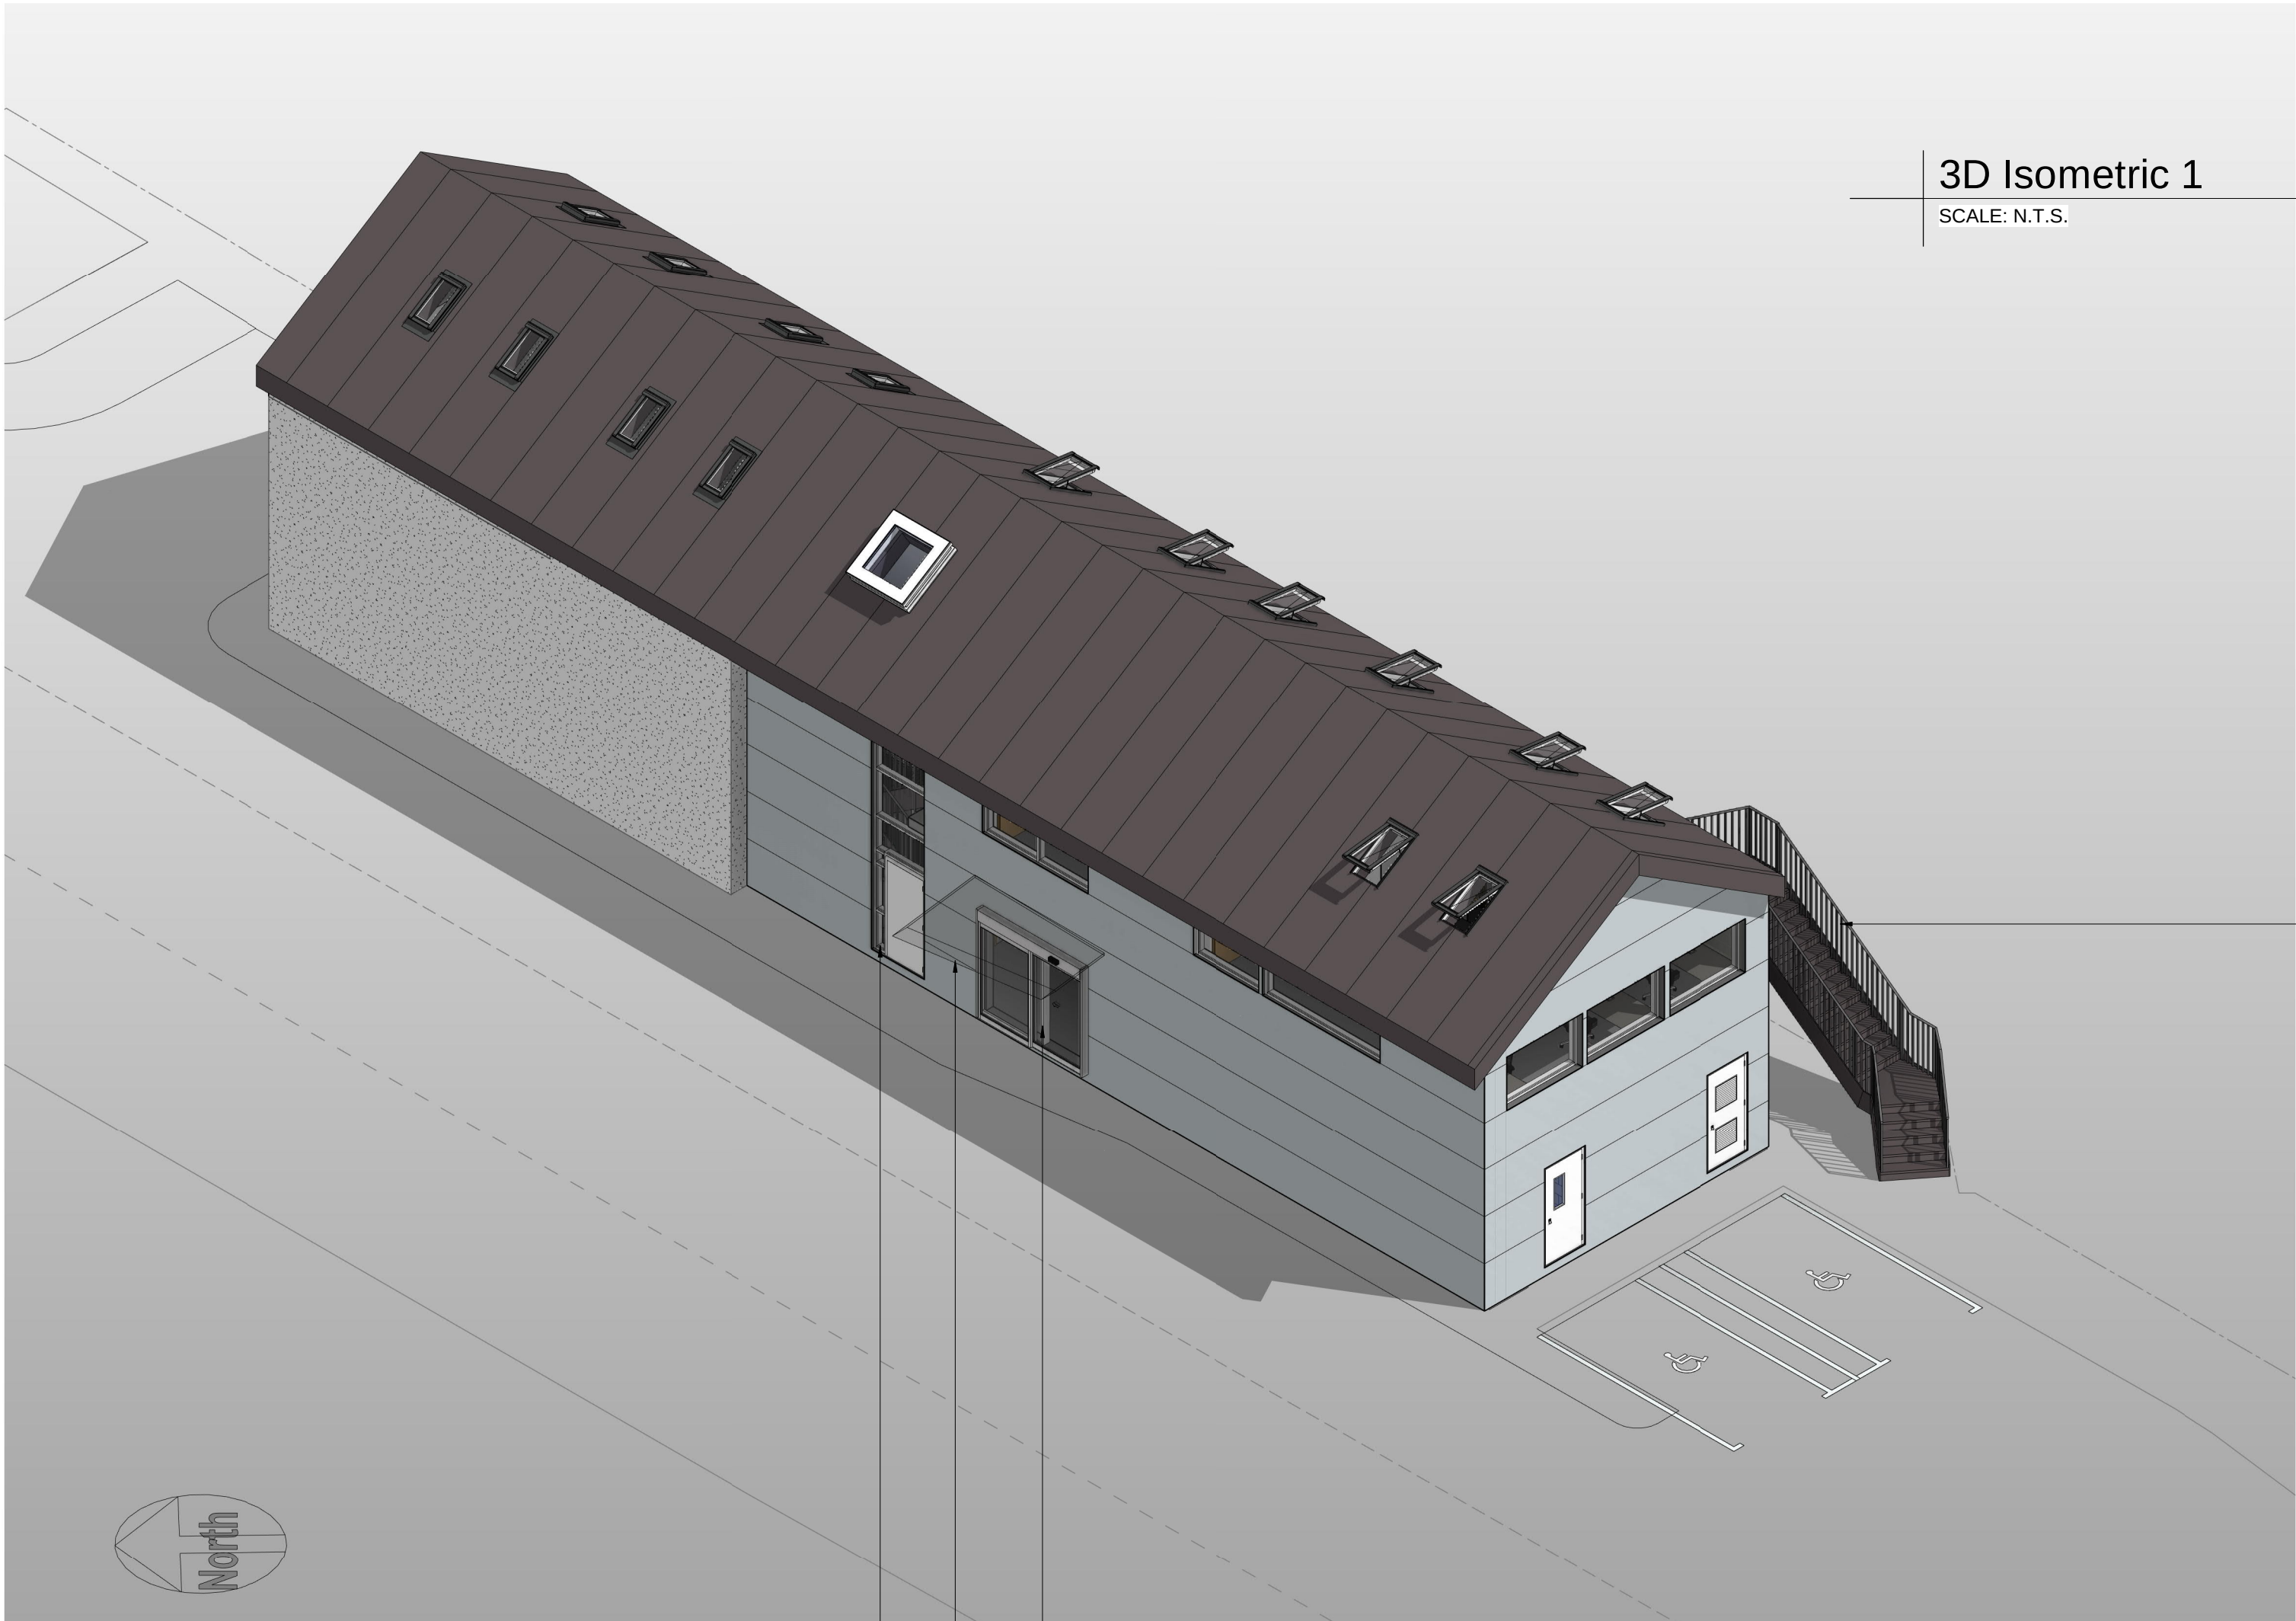

3D Isometric 1
SCALE: N.T.S.

External access stair, steel construction. Painted finish to match.

Existing concrete tank repaired and finished with synthetic render.


Plastics rooflights over converted store room.

Vertical curtain wall glazing and escape door. Powder coated finish.

Glazed canopy over entrance.

Powered sliding doors. Aluminium frame, powder coated finish.

3D Isometric 2
SCALE: N.T.S.

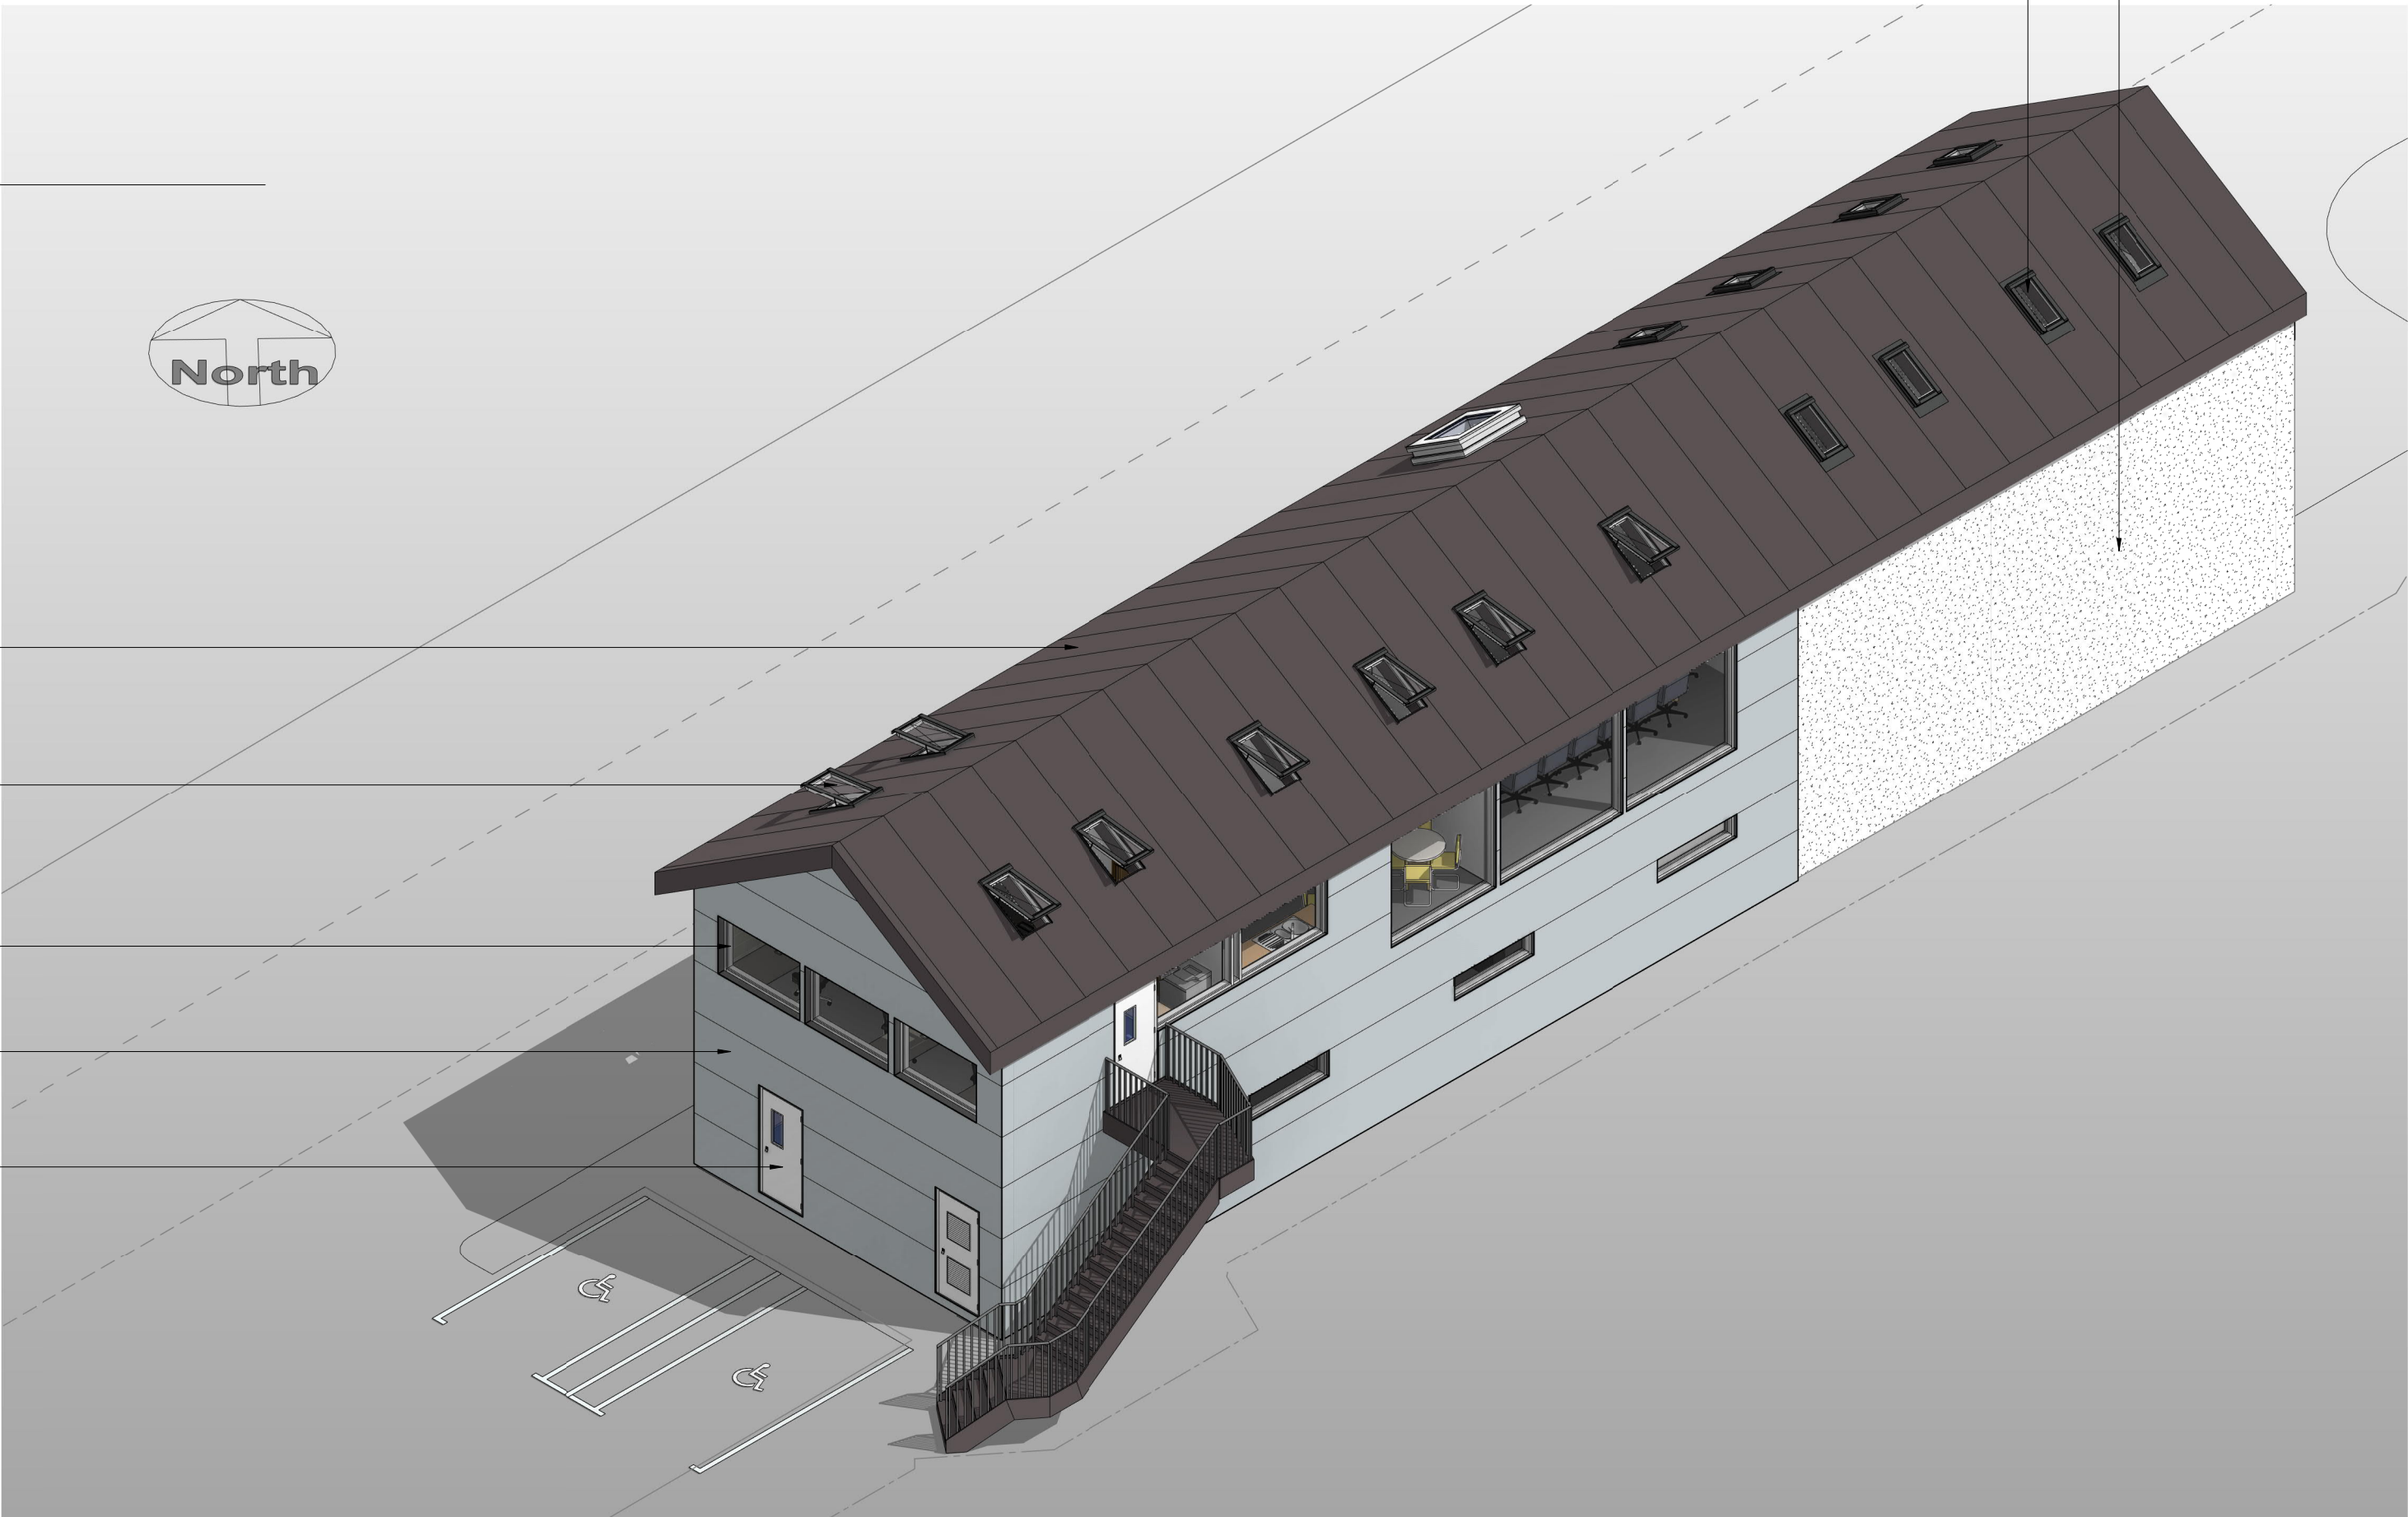

Roofing insulated metal standing seam on steel purlins.

Rooflights over office area for summer stack effect cooling and ventilation. Integral photovoltaic panel.

Aluminium framed fixed and opennable windows.

External walling composite cladding on sheeting rails on blockwork.

Steel personnal doors.

Planning

Issue/Revision

P3	17/12/20	Issued for Planning	DF/MMcl/TB
P2	08/10/20	Issued for Planning	DF/MMcl/TB
P1	17/07/20	Issued for information	DF/MMcl/TB
Rev.	Date	Description	Drn/Chk/Apr

Key Plan

Suitability Status

S0 - Initial Status

Project Number

60624809

Sheet Title

Isometric Views Welfare Building

Sheet Number

MWTS-AEC-YN-ZZ-DR-A -3637

Scale: @A1

Rev: P3

This drawing has been prepared for the use of AECOM's client. It may not be used, modified, reproduced or relied upon by third parties, except as agreed by AECOM or as required by law. AECOM accepts no responsibility, and denies any liability whatsoever, to any party that uses or relies on this drawing without AECOM's express written consent. Do not scale this document. All measurements must be obtained from the scaled dimensions.

AECOM

Project

Ynysarwed Welfare Building

Client



The Coal Authority

The Coal Authority
Consultant

AECOM
4th Floor, Bridgewater House
Whitworth Street
Manchester
M1 6LT
United Kingdom
Fax +44 (0)161 907 3559
Tel +44 (0)161 907 3500
www.aecom.com

Notes