
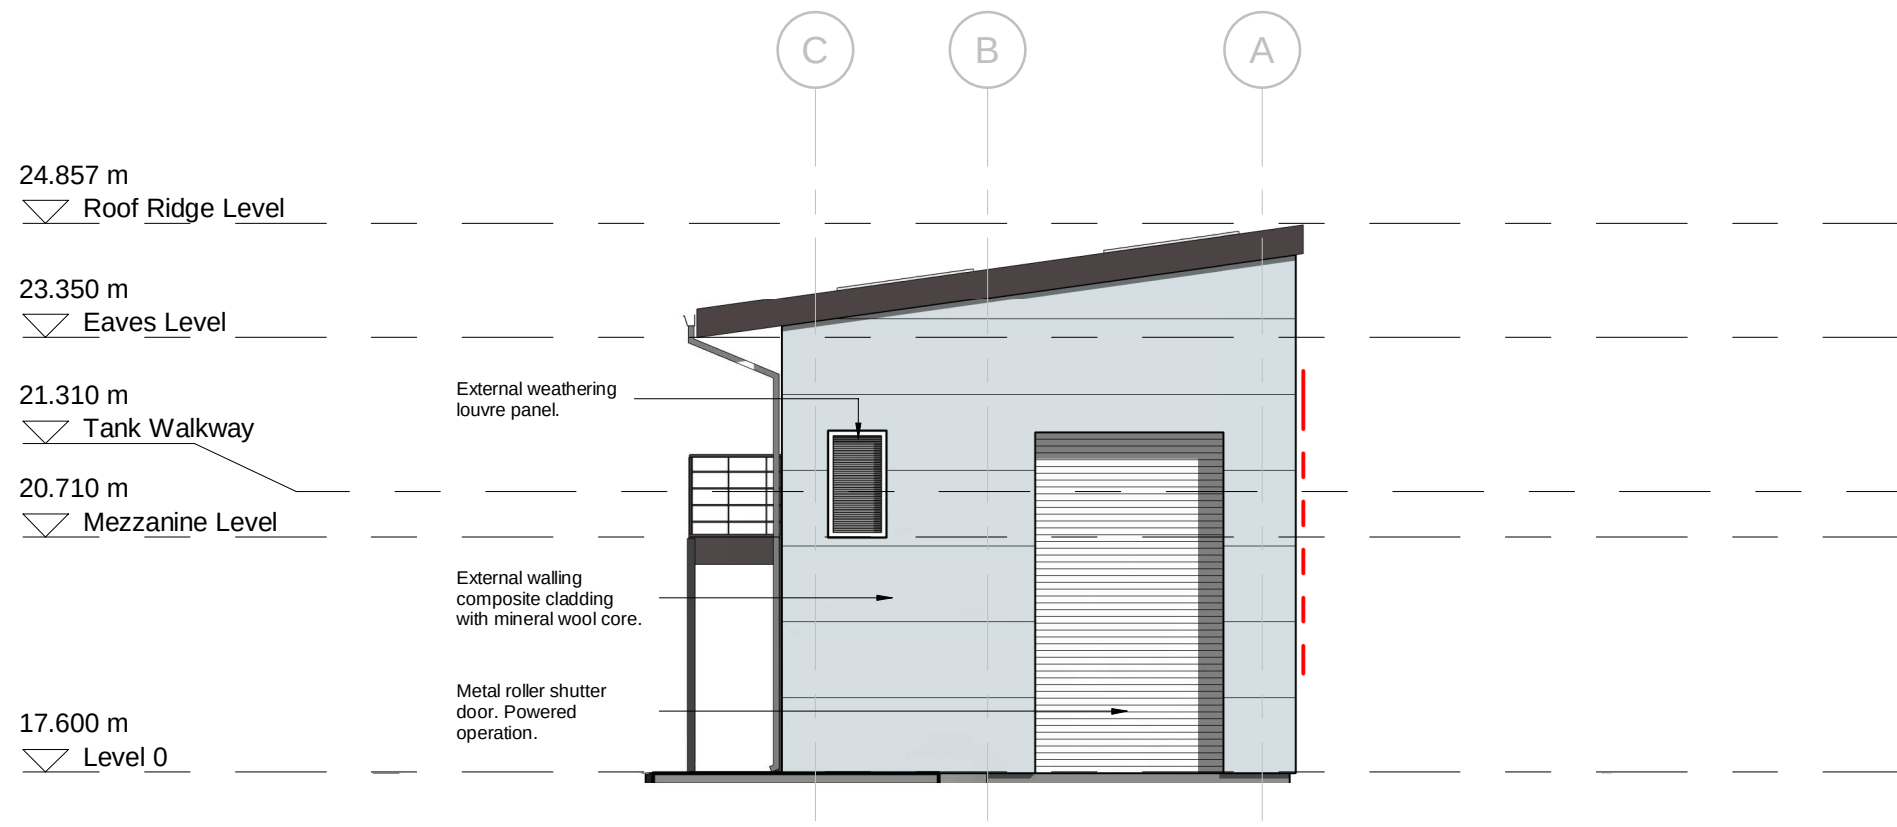
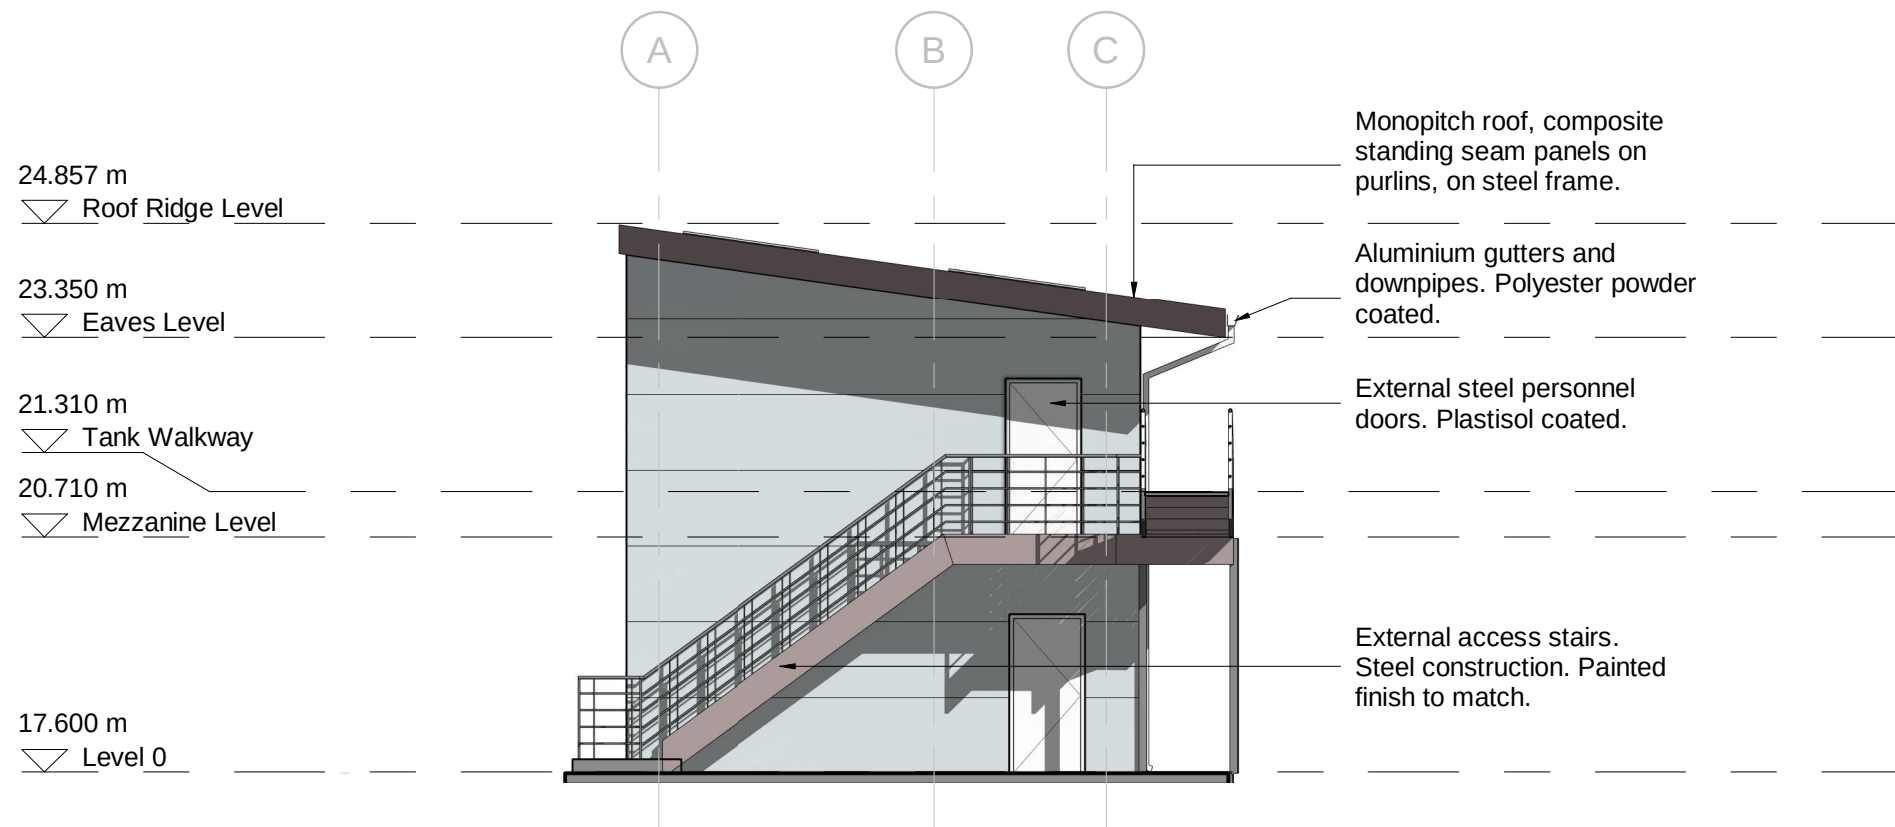
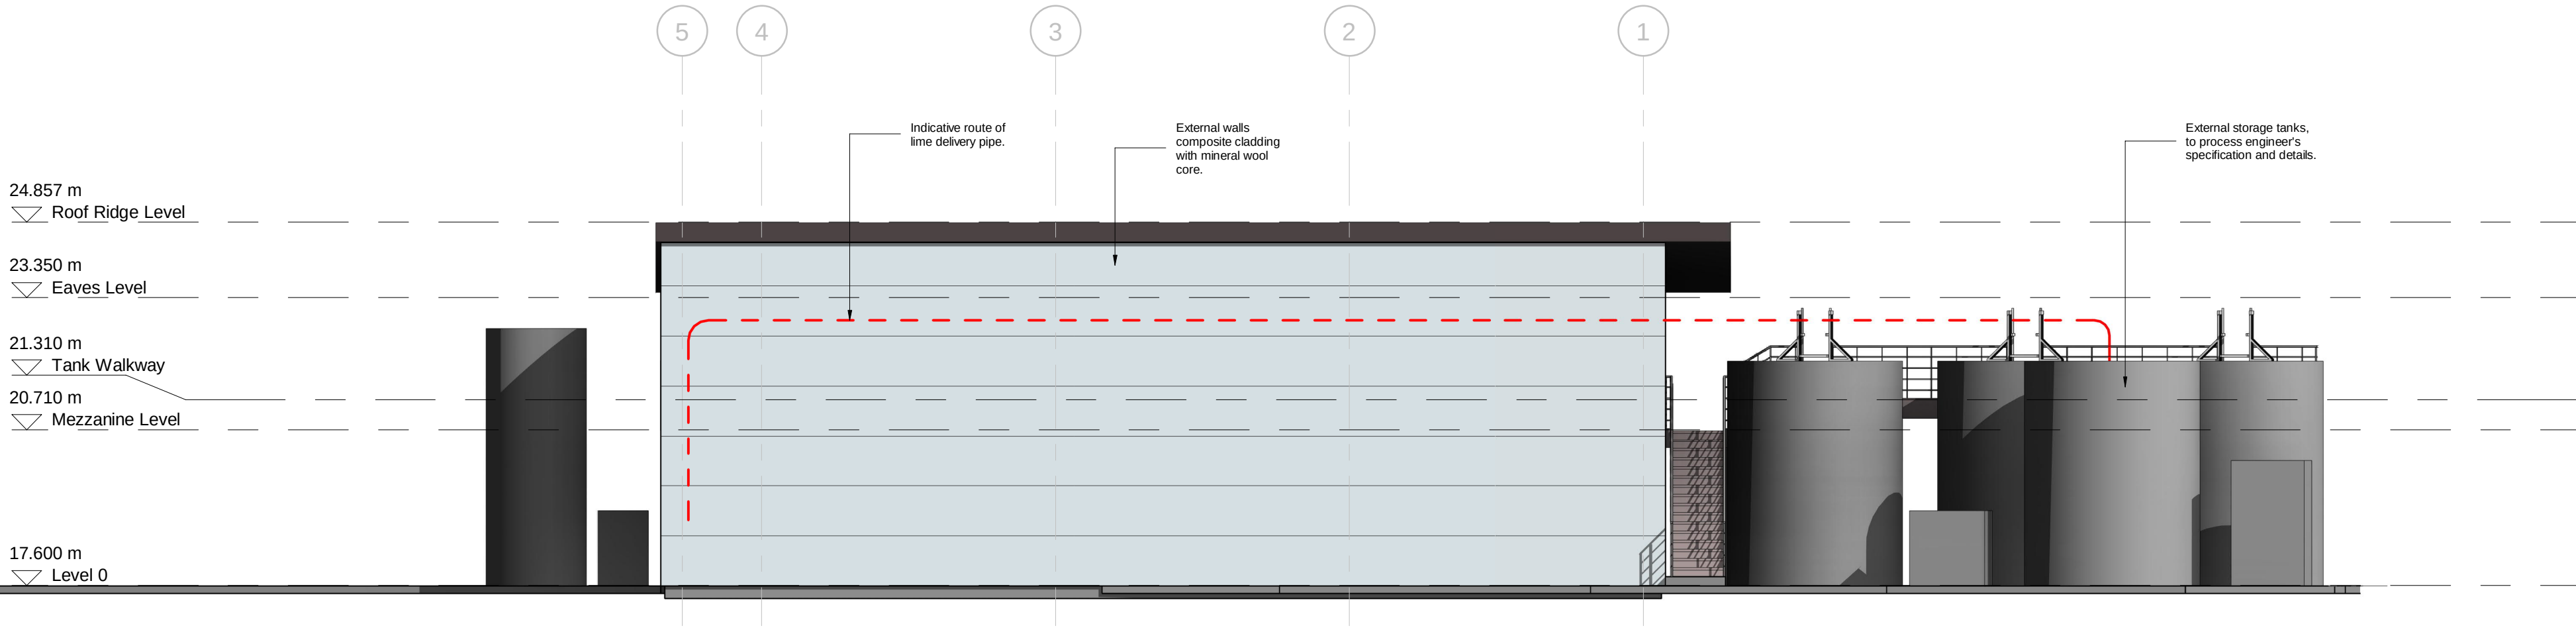


ISO A1 594mm x 841mm
Drawn By: DF
Approved: TB
Checked: MMcl
Designer: DF
Project Management Initials:

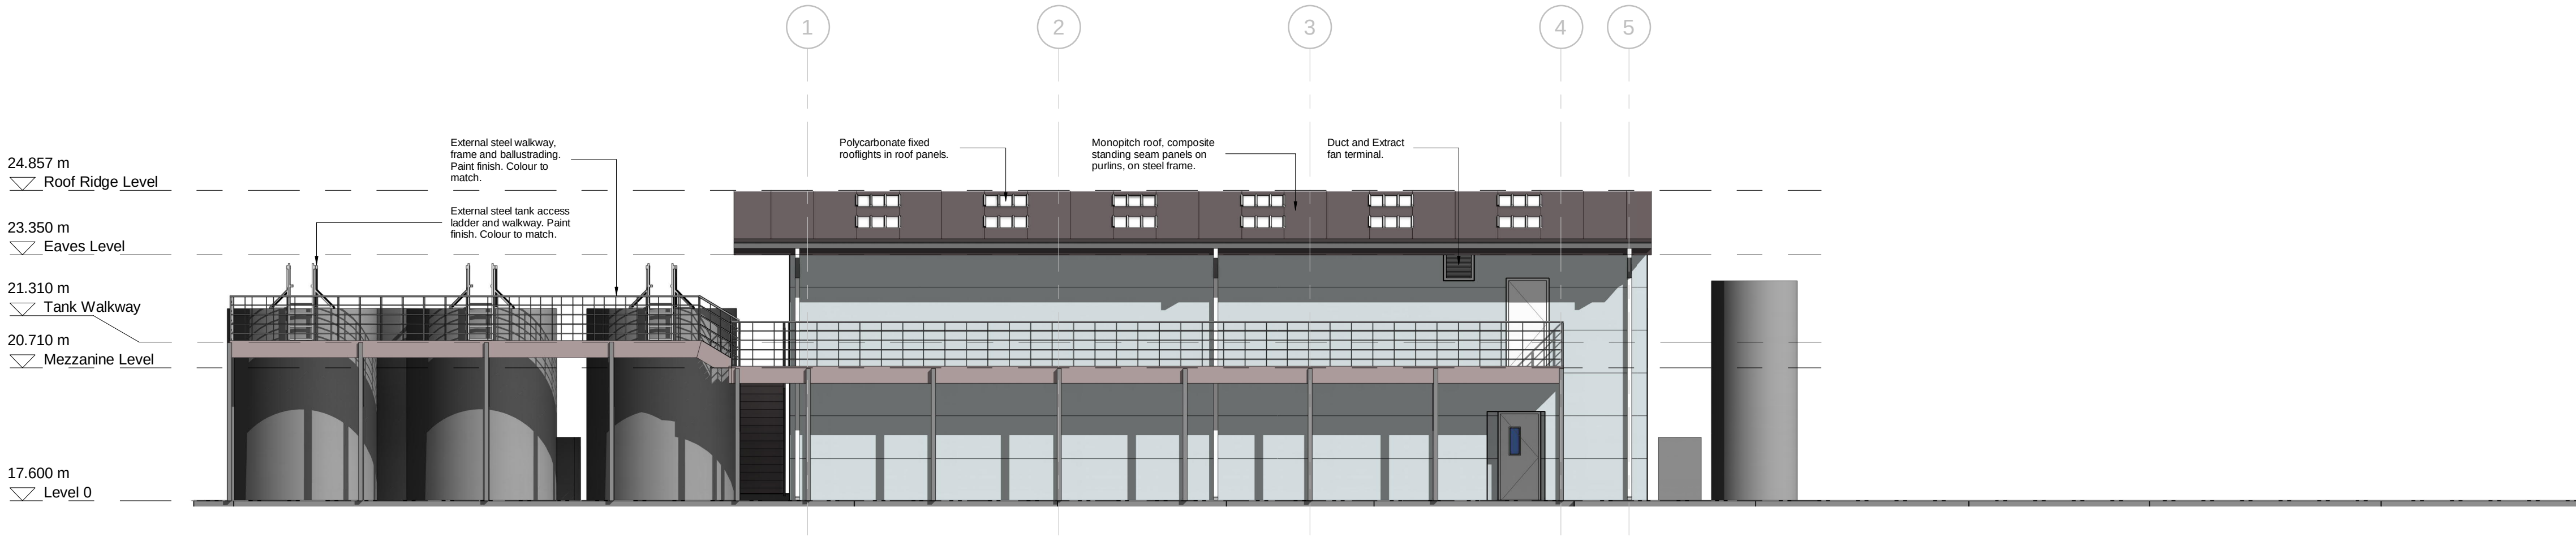

AECOM

Project

Ynysarwed MWTS
Upgrade to HDS
Plant

Client



The Coal Authority
Consultant

AECOM
4th Floor, Bridgewater House
Whitworth Street
Manchester
M1 6LT
United Kingdom
Fax +44 (0)161 907 3559
Tel +44 (0)161 907 3500
www.aecom.com

Notes

Planning

Issue/Revision

PO2	08/10/20	Issued for Planning	DF/MM/TB
PO1	10/09/20	Issued for tender	DF/MM/TB
Rev.	Date	Description	Dnn/Chk/Apr

Key Plan

Suitability Status

SO - Initial Status

Project Number

60624809

Sheet Title

Elevations - As Proposed Treatment
Building

Sheet Number

MWTS-AEC-YN-ZZ-DR-A -3650

Scale: 1 : 100@A1

Rev: P2

This drawing has been prepared for the use of AECOM's client. It may not be used, modified, reproduced or relied upon by third parties, except as agreed by AECOM or as required by law. AECOM accepts no responsibility, and denies any liability whatsoever, to any party that uses or relies on this drawing without AECOM's express written consent. Do not scale this document. All measurements must be obtained from the scaled dimensions.