




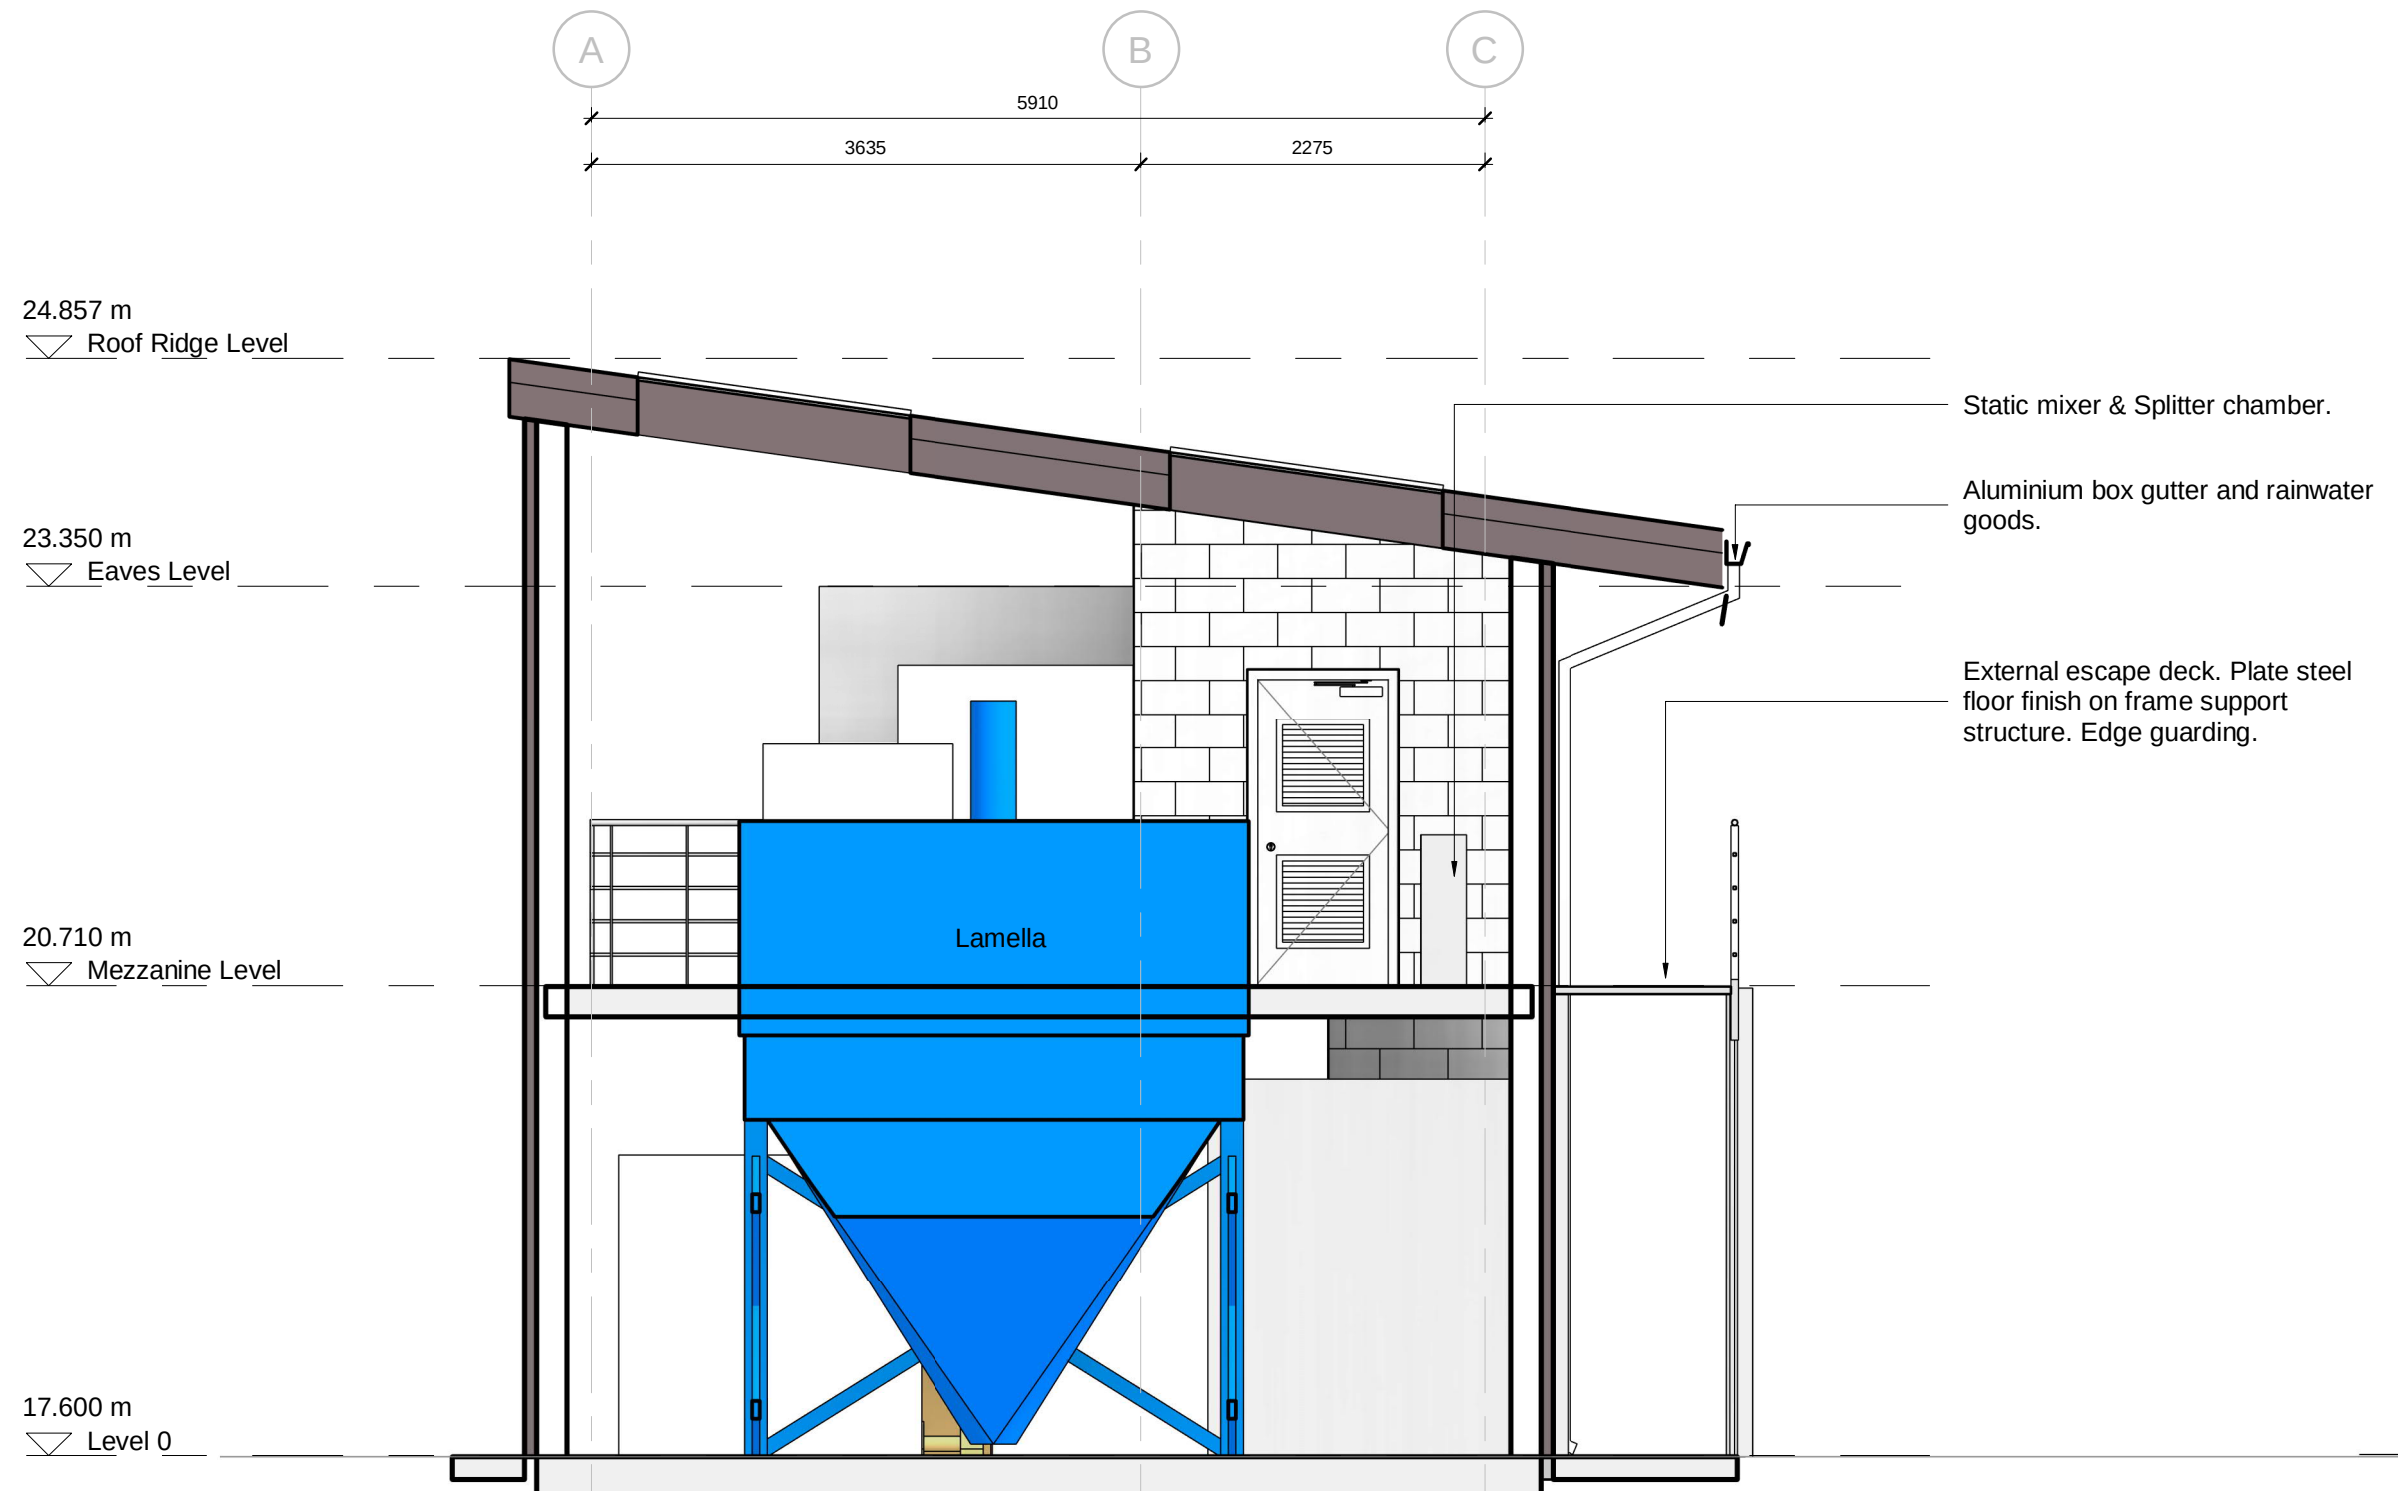

Section 3
SCALE: 1 : 50

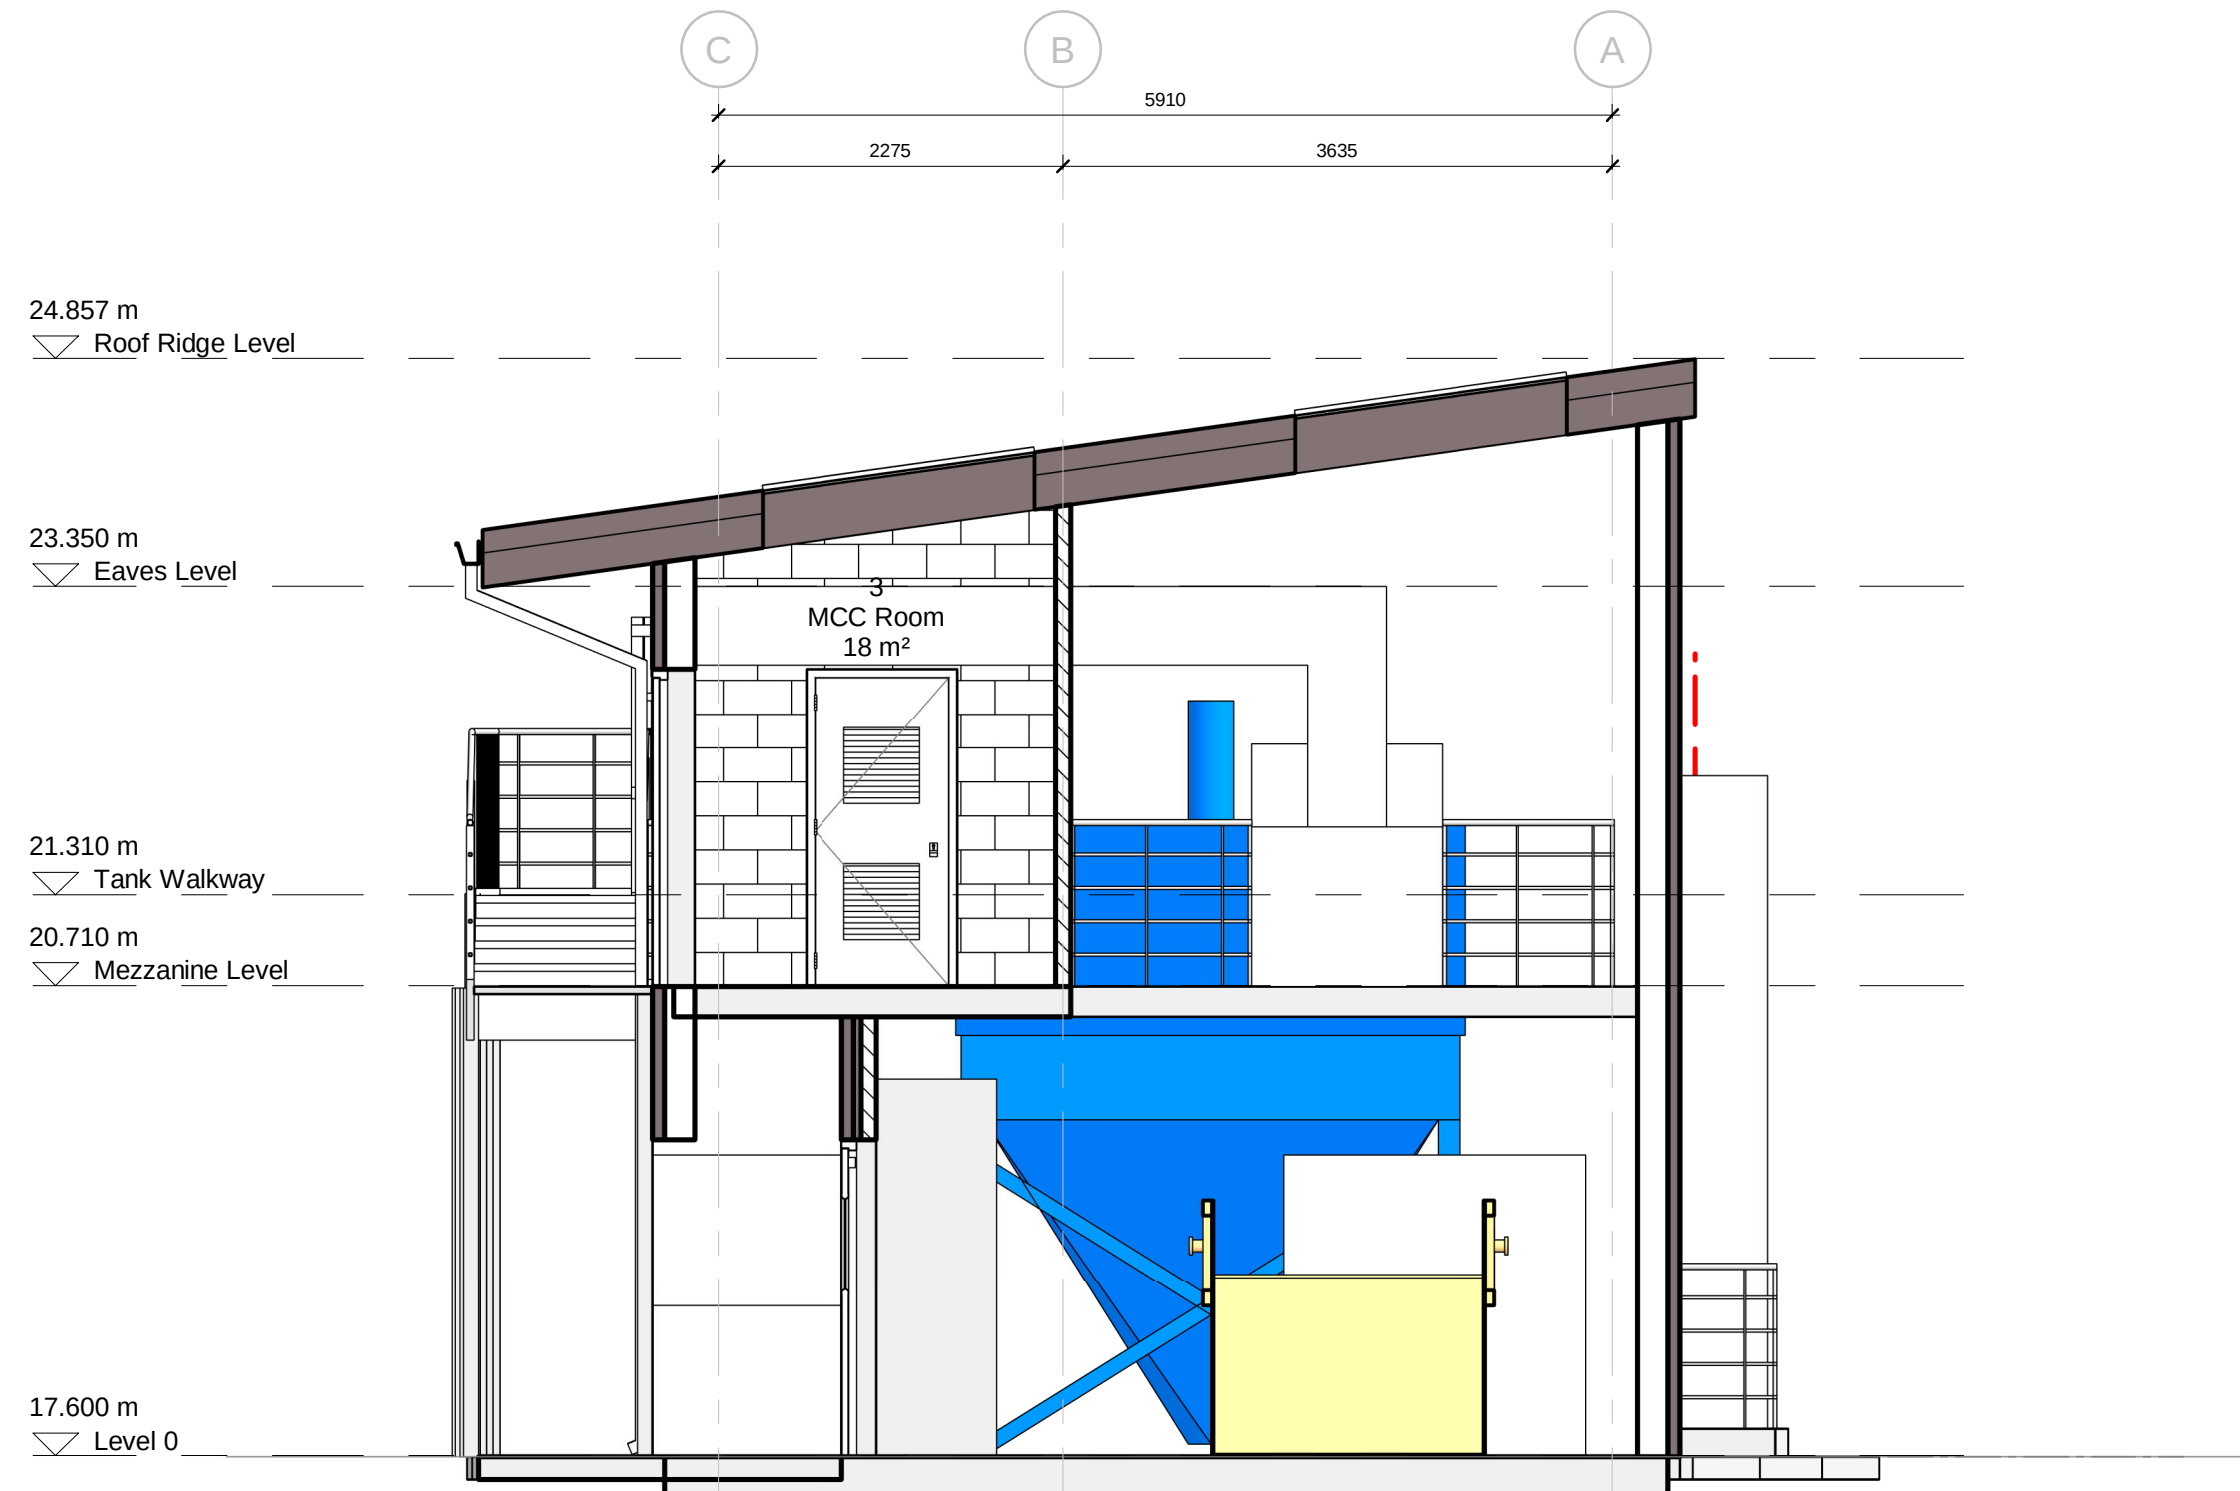

Section 5
SCALE: 1 : 50

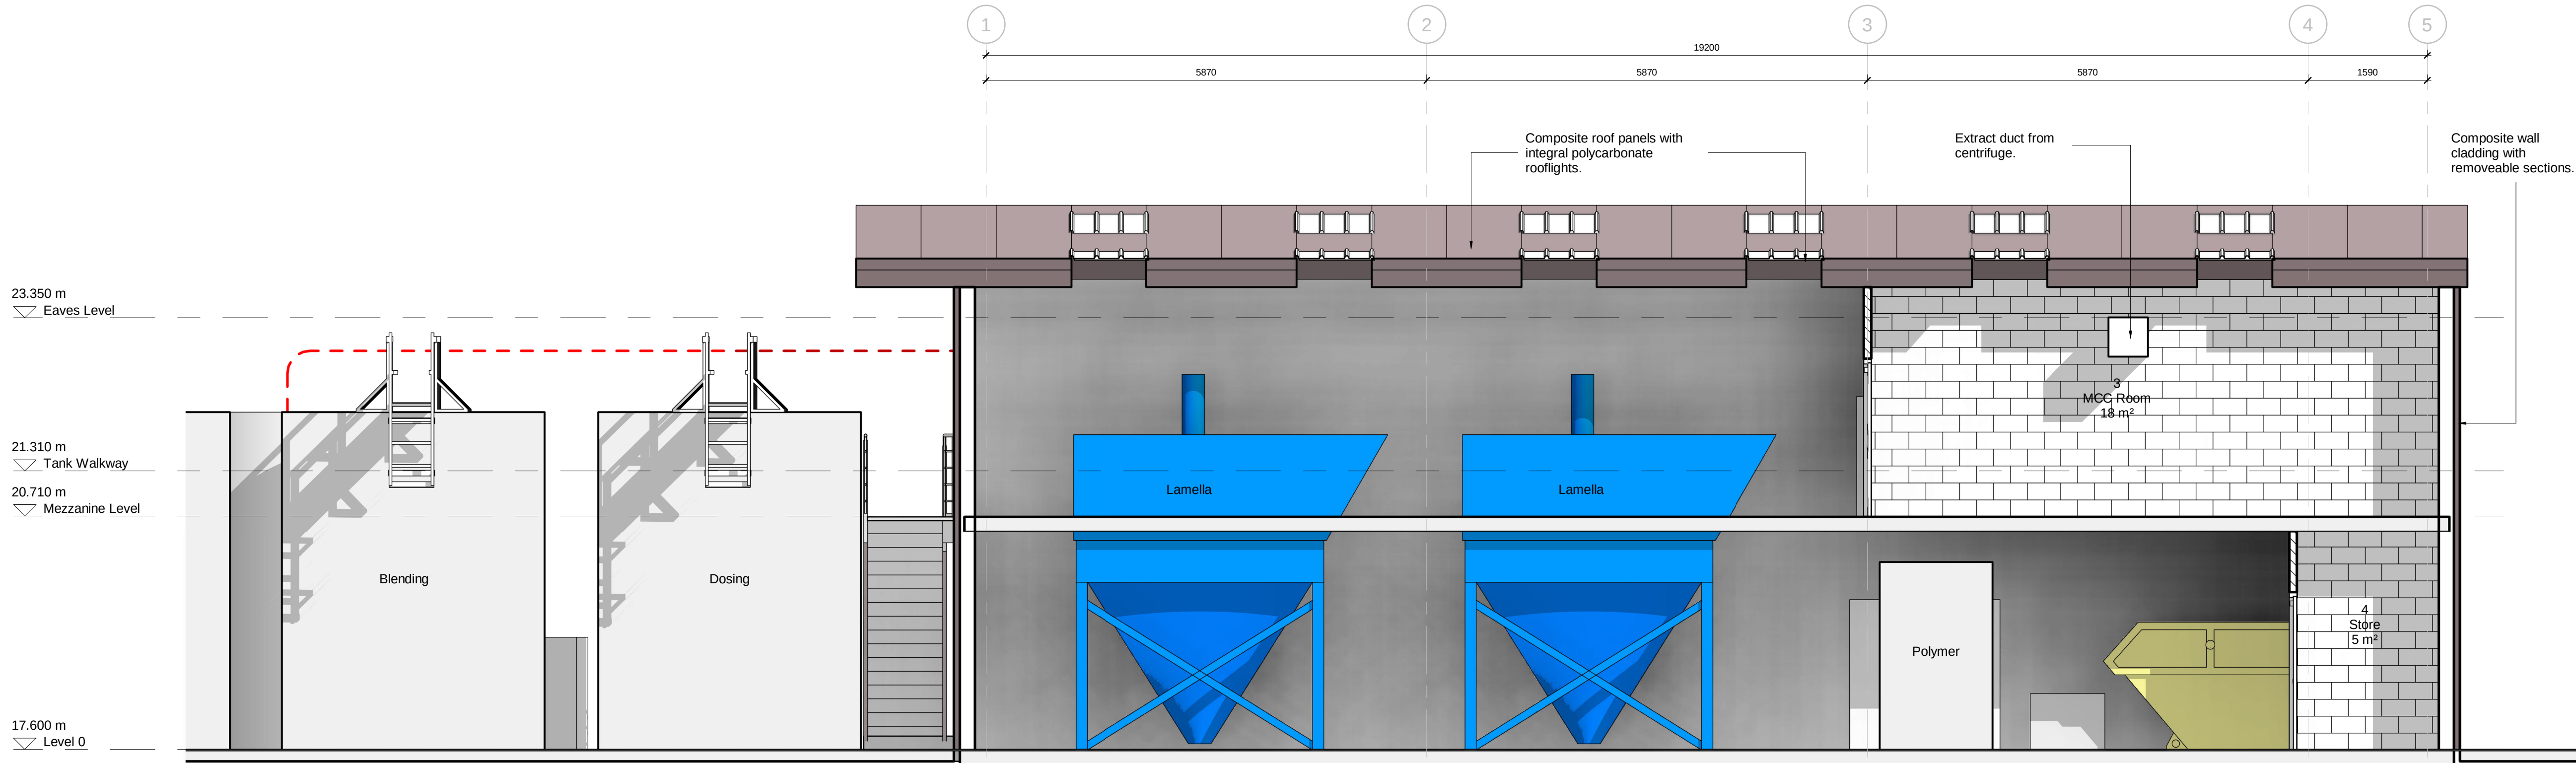

Section 4
SCALE: 1 : 50



PO2	08/10/20	Issued for Planning	DF/MM/TB
PO1	10/06/20	Issued for tender	DF/MM/TB
Rev.	Date	Description	Dnn/Chk/Apr