



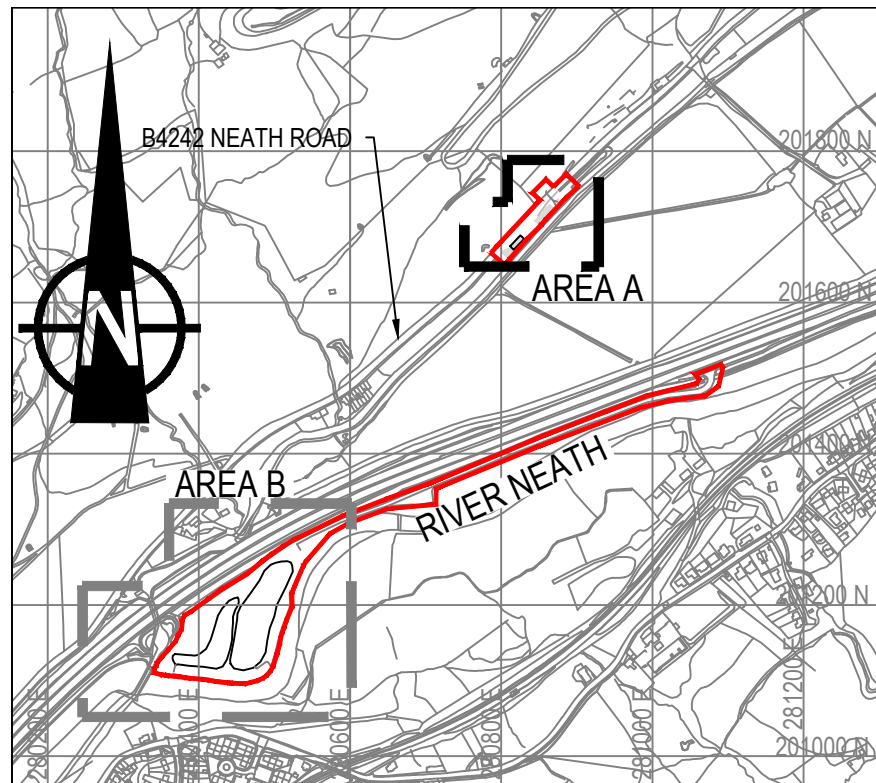

LOCATION PLAN

(1:10000)

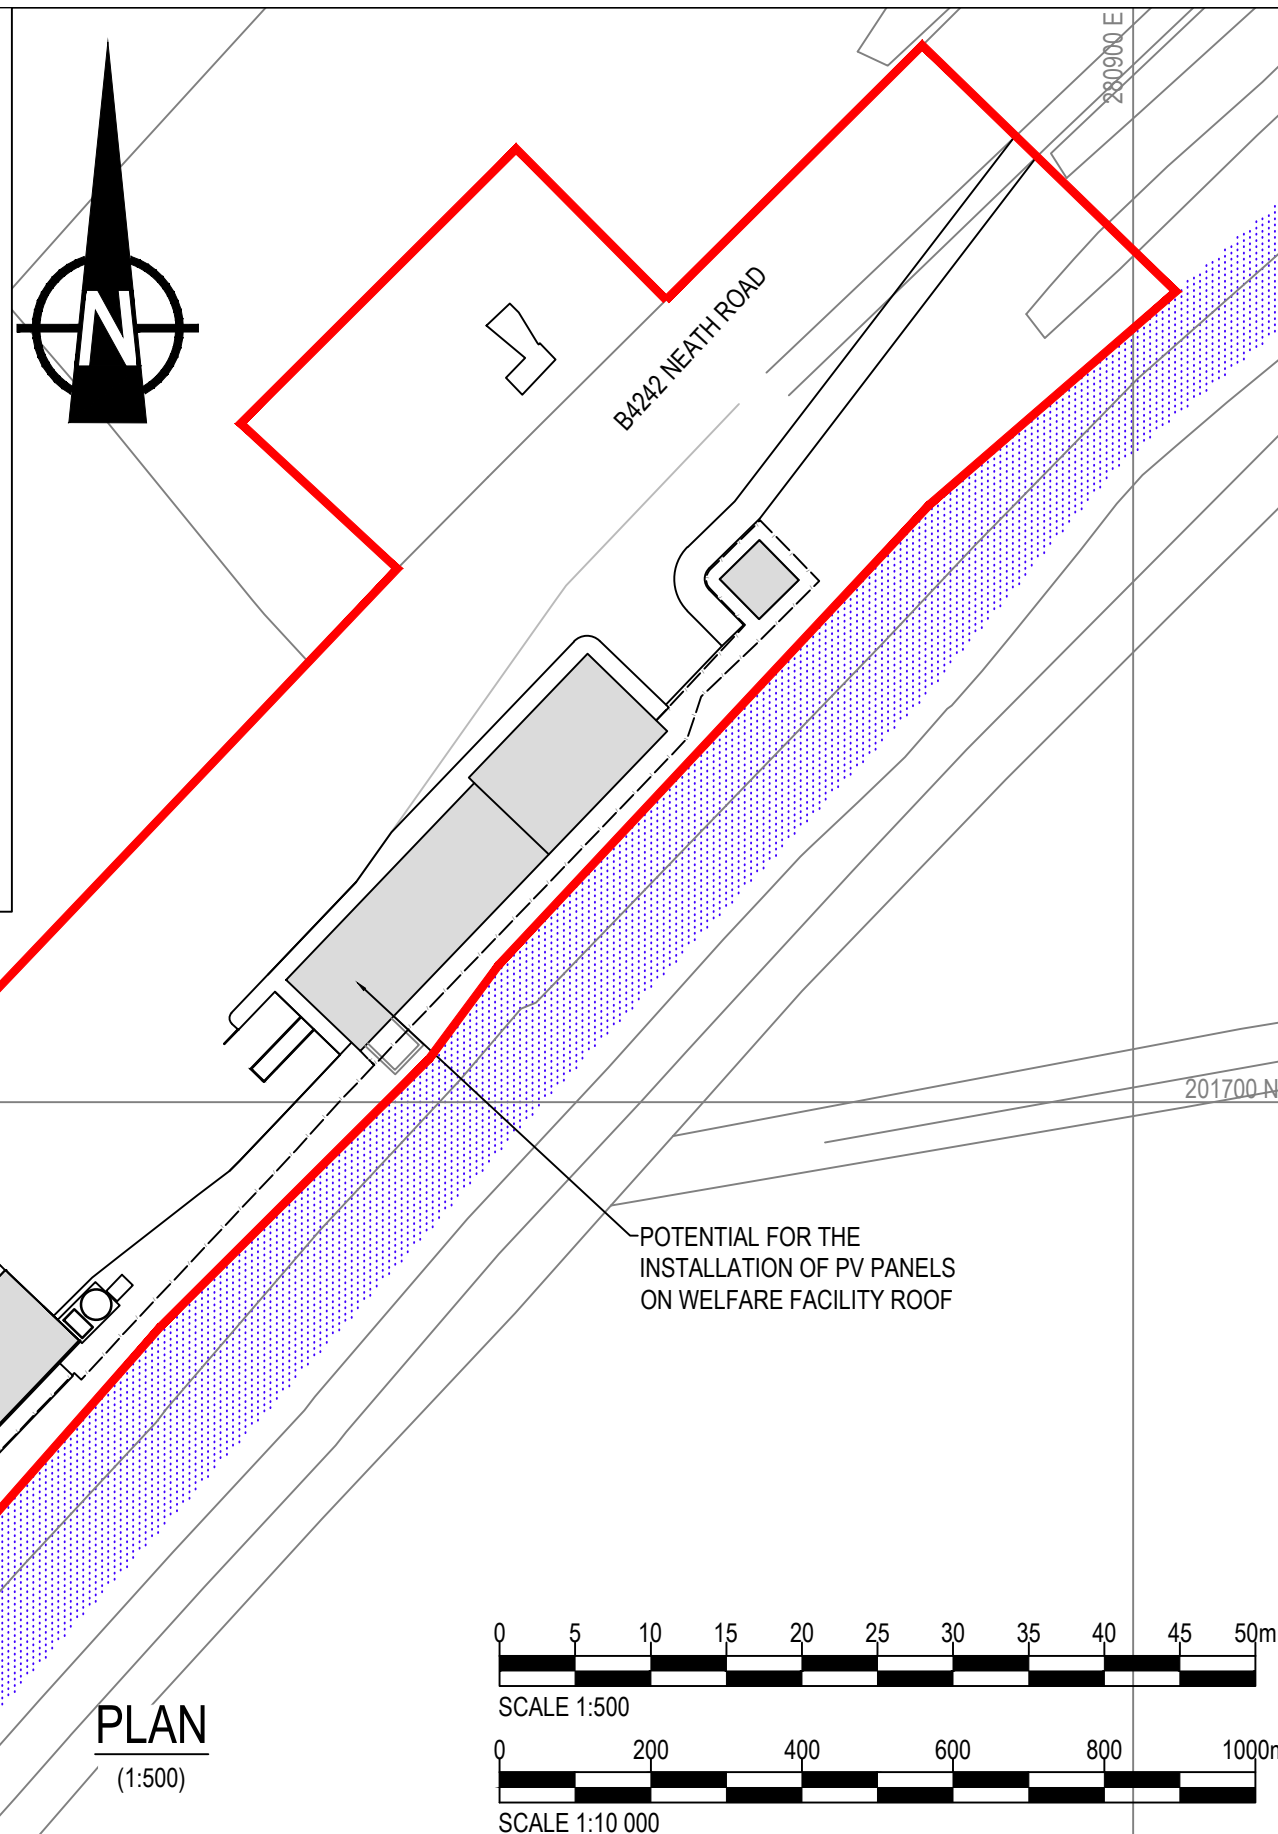

PLAN

(1:500)

NOTES

1. ALL DIMENSIONS ARE IN METRES UNLESS OTHERWISE STATED.
2. LAYOUT BASED ON TOPOGRAPHICAL SURVEY UAL3220_A, PROVIDED BY THE COAL AUTHORITY, DATED AUGUST 2018 AND ORDNANCE SURVEY DATA.
3. THE LAYOUT SHOWN IS CONCEPTUAL AND BASED ON LIMITED INFORMATION. IT IS INTENDED FOR DISCUSSION PURPOSES ONLY AND SUBJECT TO DESIGN DEVELOPMENT.

KEY

- SITE BOUNDARY
- EXISTING NEATH CANAL
- PROPOSED FENCE LINE
- PROPOSED BUILDINGS

POTENTIAL FOR THE
INSTALLATION OF PV
PANELS ON PROCESS
BUILDING ROOF

POTENTIAL FOR THE
INSTALLATION OF PV PANELS
ON WELFARE FACILITY ROOF

REPRODUCED FROM ORDNANCE
SURVEY DIGITAL MAP DATA ©
CROWN COPYRIGHT 2020.
ALL RIGHTS RESERVED.
LICENSE NUMBER 0100031673

This drawing is for preliminary purposes only and is subject to amendment during design development. UNDER NO CIRCUMSTANCES MUST THIS DRAWING BE USED FOR CONSTRUCTION PURPOSES

UPDATED FOR PLANNING	JW	02/03/21	P2	Project Title	Drawing Title	Purpose of issue					THIS DRAWING HAS BEEN PREPARED FOR THE USE OF AECOM'S CLIENT. IT MAY NOT BE USED, MODIFIED, REPRODUCED OR RELIED UPON BY THIRD PARTIES, EXCEPT AS AGREED BY AECOM OR AS REQUIRED BY LAW. AECOM ACCEPTS NO RESPONSIBILITY, AND DENIES ANY LIABILITY WHATSOEVER, TO ANY PARTY THAT USES OR RELIES ON THIS DRAWING WITHOUT AECOM'S EXPRESS WRITTEN CONSENT. DO NOT SCALE THIS DOCUMENT. ALL MEASUREMENTS MUST BE OBTAINED FROM THE STATED DIMENSIONS.		AECOM Ltd Royal Court Basil Close, Chesterfield Derbyshire, S41 7SL Telephone (01246) 209221 Fax (01246) 209229 www.aecom.com											
				PRELIMINARY																				
	Designed JW	Drawn JW	Checked TB	Approved TB		Date 20/12/20	Client	AECOM Internal Project No. 60624809								Suitability								
Revision Details				By Check	Date	Suffix	THE COAL AUTHORITY					PROPOSED SUSTAINABLE DEVELOPMENTS TREATMENT SITE					Scale @ A3 AS SHOWN		Zone / Mileage		Drawing Number MWTS-AEC-YN-XX-DR-C-2008		Rev P2	