



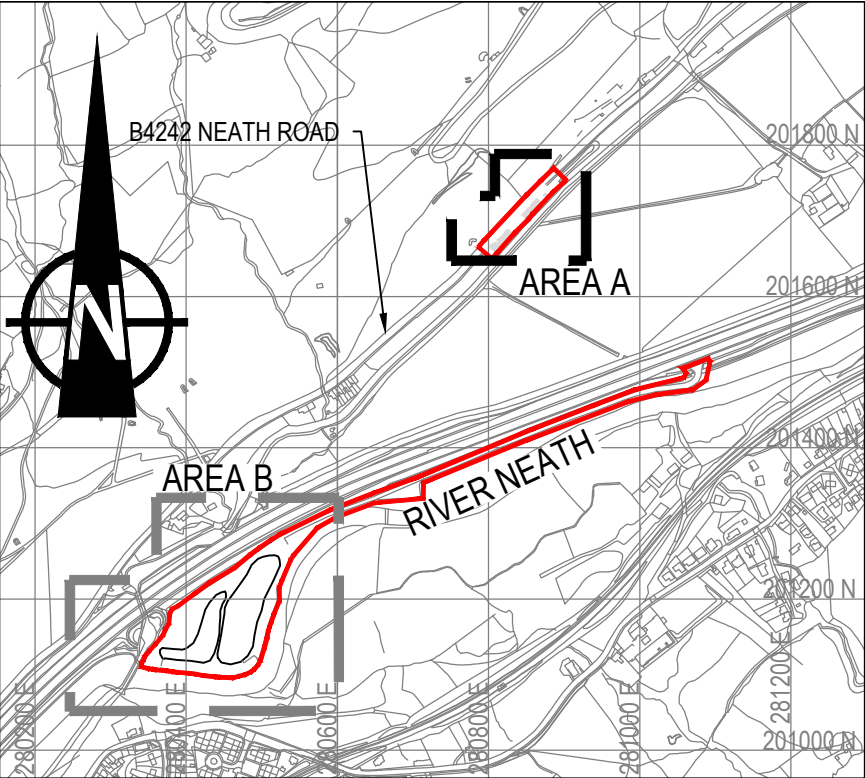


LOCATION PLAN

(1:10000)

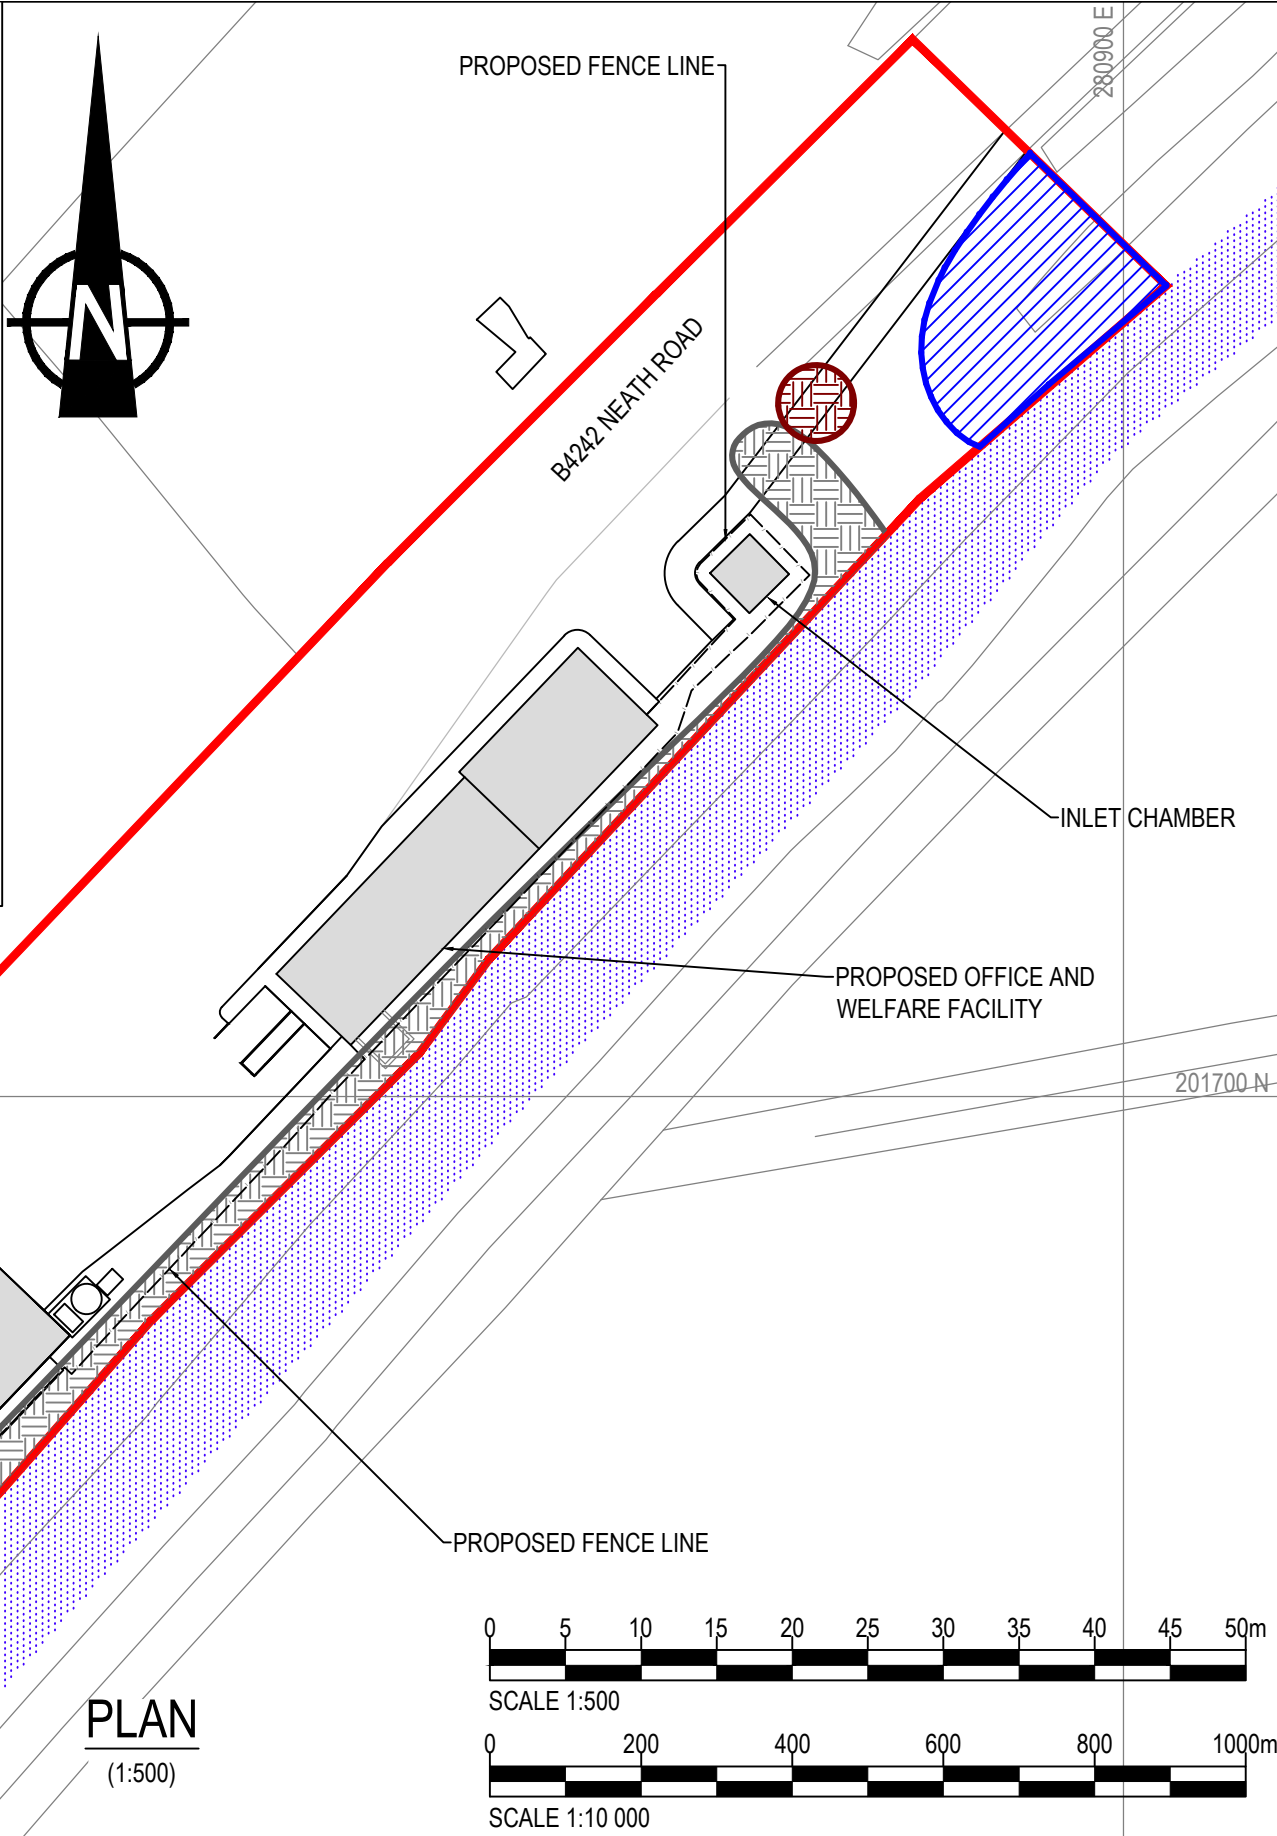

PLAN

(1:500)

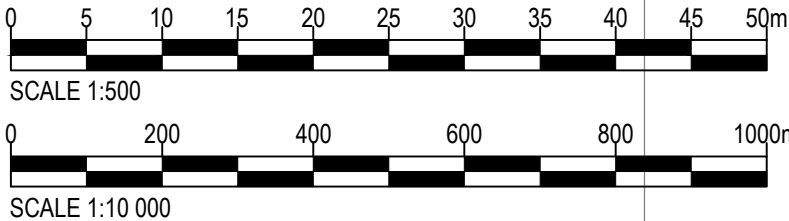

NOTES

1. ALL DIMENSIONS ARE IN METRES UNLESS OTHERWISE STATED.
2. LAYOUT BASED ON TOPOGRAPHICAL SURVEY UAL3220_A, PROVIDED BY THE COAL AUTHORITY, DATED AUGUST 2018 AND ORDNANCE SURVEY DATA.
3. THE LAYOUT SHOWN IS CONCEPTUAL AND BASED ON LIMITED INFORMATION. IT IS INTENDED FOR DISCUSSION PURPOSES ONLY AND SUBJECT TO DESIGN DEVELOPMENT.
4. FOR DETAILS ON TREE CATEGORIES SEE DRAWING MWTS-AEC-YN-XX-DR-Z-3007

KEY

- SITE BOUNDARY
- EXISTING NEATH CANAL
- PROPOSED FENCE LINE
- PROPOSED BUILDINGS
- PROPOSED CATEGORY B TREES TO BE REMOVED
- PROPOSED CATEGORY B TREES TO BE RETAINED
- PROPOSED CATEGORY C TREES TO BE REMOVED
- PROPOSED CATEGORY U TREES TO BE REMOVED

IT IS ASSUMED THAT ALL WORKS ON THIS DRAWING WILL BE CARRIED OUT BY A COMPETENT CONTRACTOR WORKING, WHERE APPROPRIATE, TO AN APPROPRIATE METHOD STATEMENT.

THIS DRAWING IS TO BE USED ONLY FOR THE PURPOSE OF ISSUE THAT IT WAS ISSUED FOR AND IS SUBJECT TO AMENDMENT.

REPRODUCED FROM ORDNANCE SURVEY DIGITAL MAP DATA © CROWN COPYRIGHT 2021. ALL RIGHTS RESERVED. LICENSE NUMBER 0100031673

This drawing is for preliminary purposes only and is subject to amendment during design development. UNDER NO CIRCUMSTANCES MUST THIS DRAWING BE USED FOR CONSTRUCTION PURPOSES

				Project Title		Drawing Title		Purpose of issue			THIS DRAWING HAS BEEN PREPARED FOR THE USE OF AECOM'S CLIENT. IT MAY NOT BE USED, MODIFIED, REPRODUCED OR RELIED UPON BY THIRD PARTIES, EXCEPT AS AGREED BY AECOM OR AS REQUIRED BY LAW. AECOM ACCEPTS NO RESPONSIBILITY, AND DENIES ANY LIABILITY WHATSOEVER, TO ANY PARTY THAT USES OR RELIES ON THIS DRAWING WITHOUT AECOM'S EXPRESS WRITTEN CONSENT. DO NOT SCALE THIS DOCUMENT. ALL MEASUREMENTS MUST BE OBTAINED FROM THE STATED DIMENSIONS. Drawing Number MWTS-AEC-YN-XX-DR-C-2009 Rev P2		AECOM Ltd Royal Court REMOVAL PLAN Derbyshire, S41 7SL Telephone (01246) 209221 Fax (01246) 209229 www.aecom.com AECOM					
				YNY SARWED MWTS UPGRADE TO HDS PLANT		PROPOSED TREE TREE REMOVAL TREATMENT SITE		PRELIMINARY										
								Designed LC							Drawn LC	Checked ME	Approved ME	Date 02/03/21
CATEGORY U TREE ADDED AND REDLINE AMENDED				LC	MS	27/04/21	P2	Client		AECOM Internal Project No. 60624809					Suitability			
Revision Details				By	Check	Date	Suffix	THE COAL AUTHORITY		Scale @ A3 AS SHOWN					Zone / Mileage			