


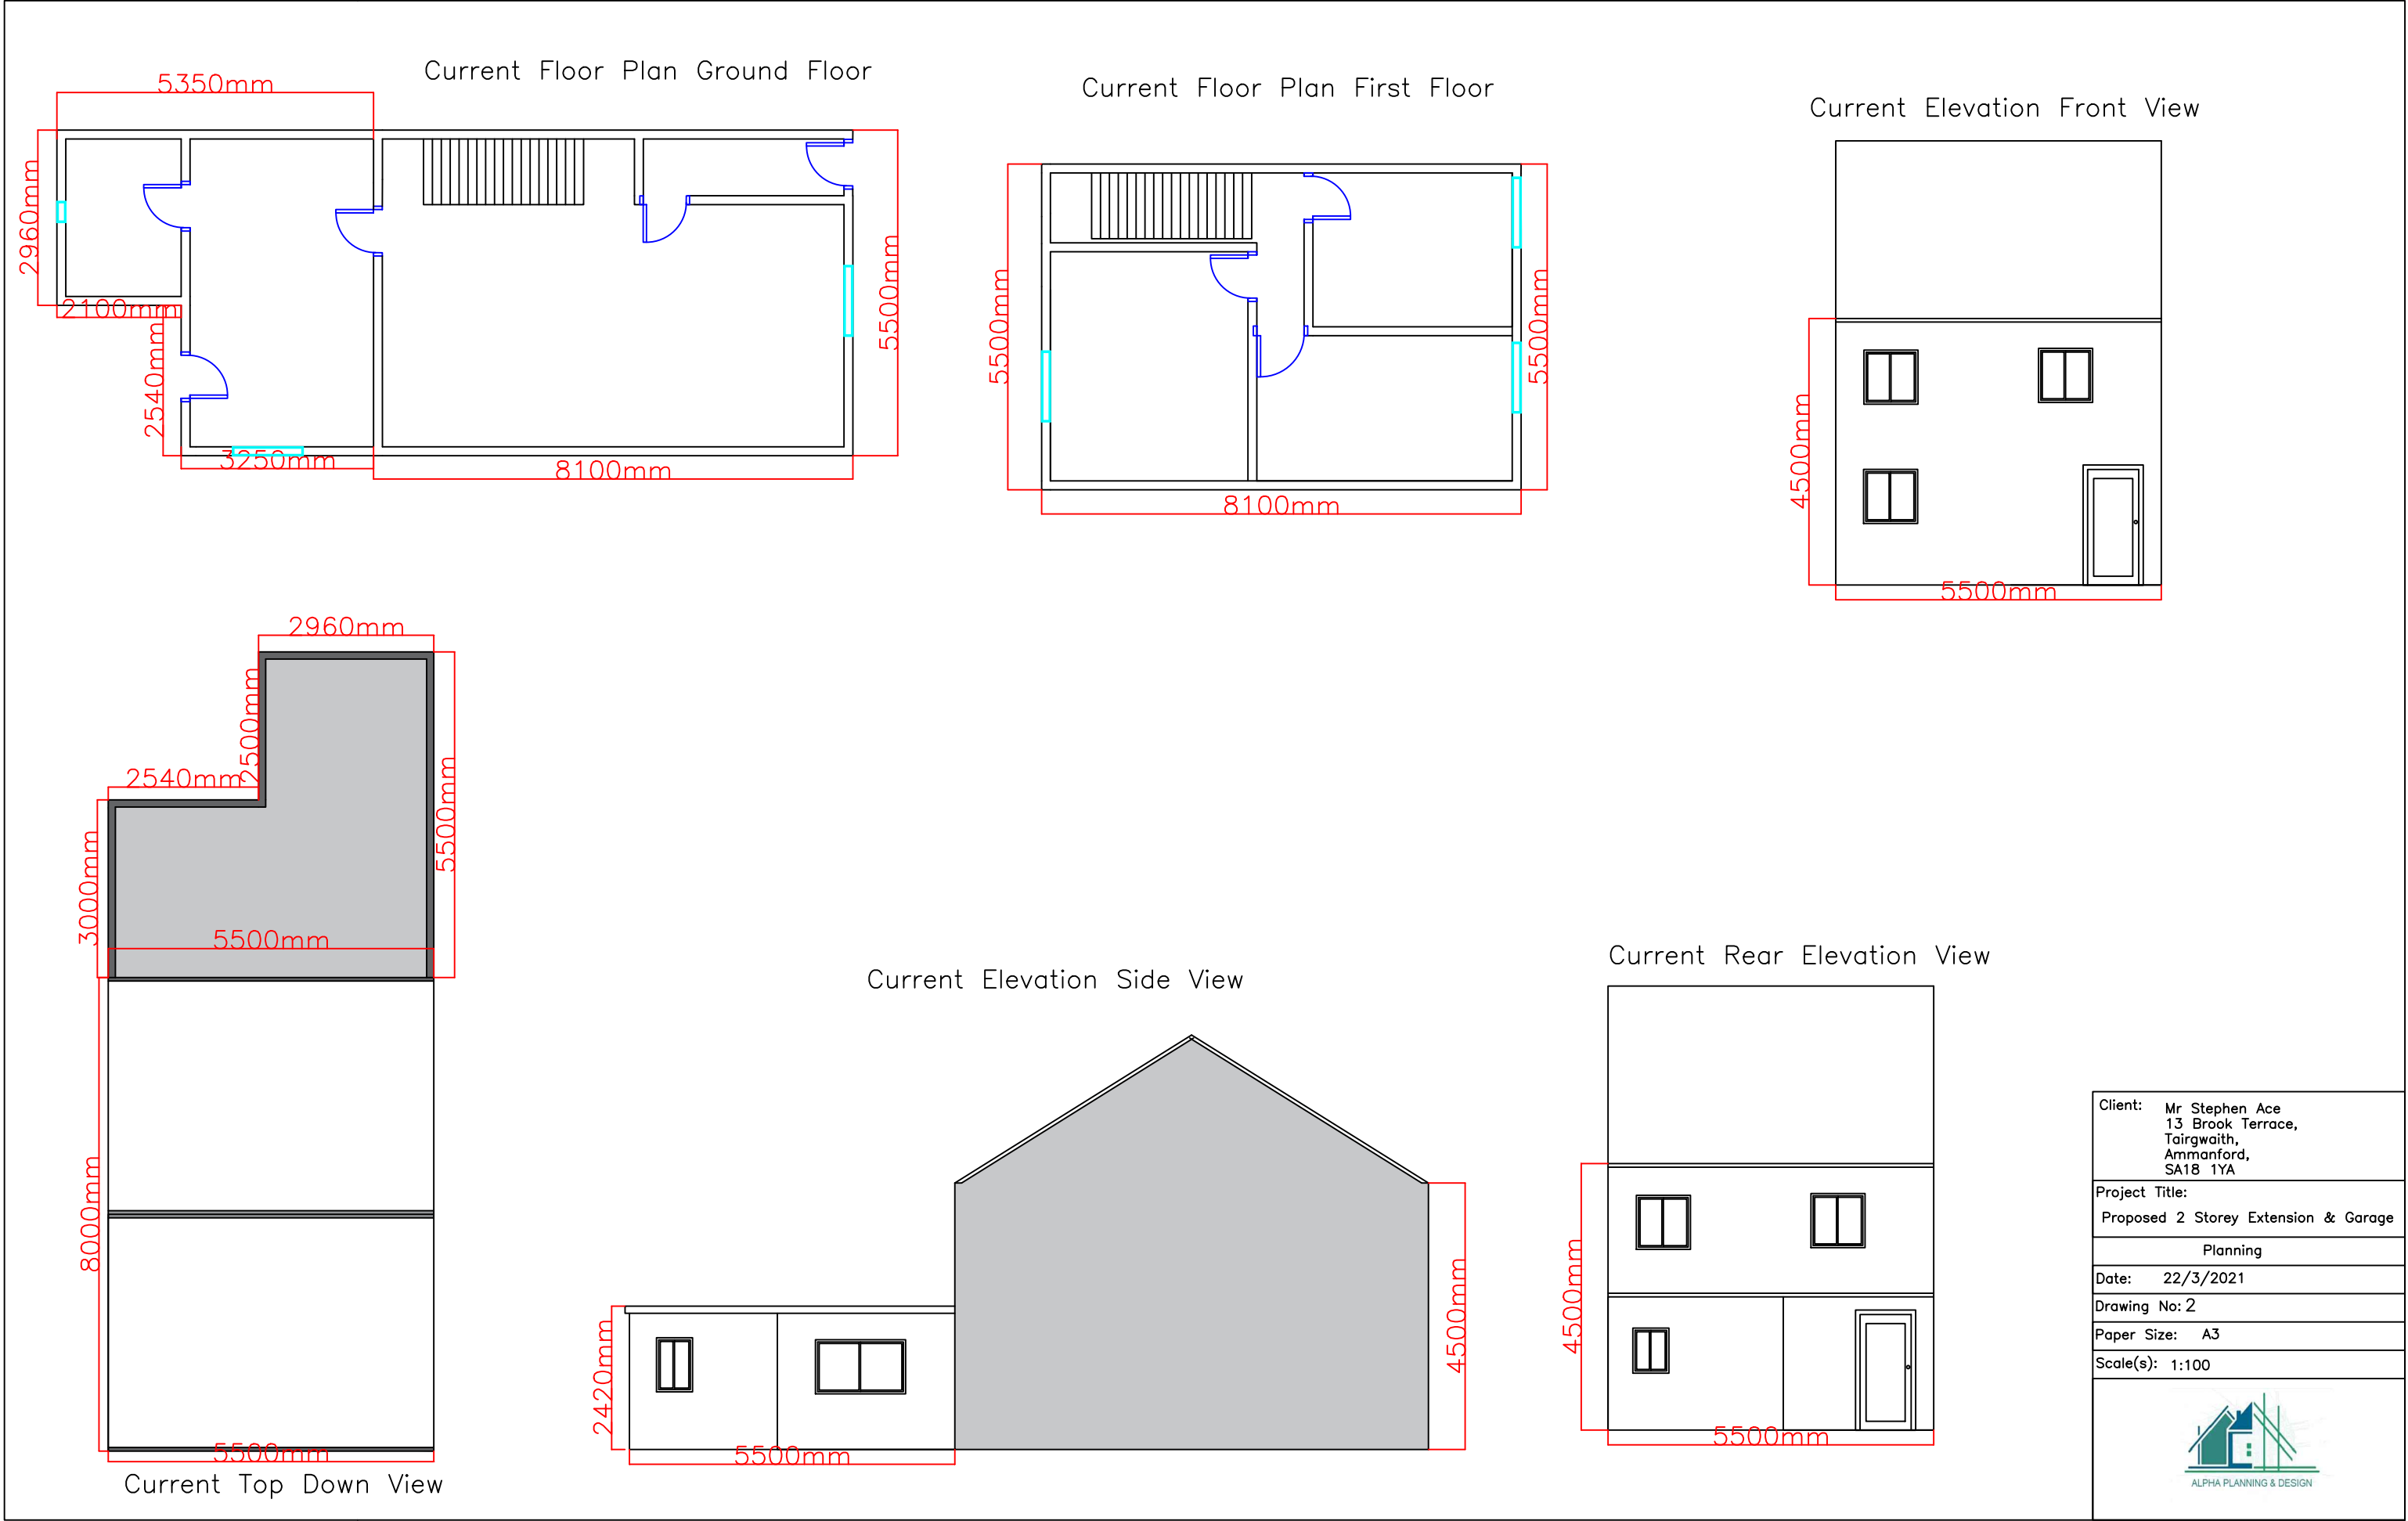

Client:	Mr Stephen Ace 13 Brook Terrace, Tairgwaith, Ammanford, SA18 1YA
Project Title:	Proposed 2 Storey Extension & Garage
	Planning
Date:	22/3/2021
Drawing No:	2
Paper Size:	A3
Scale(s):	1:100
 ALPHA PLANNING & DESIGN	