


10 Llys Nedd,
Neath,
Caewern,
Neath Port Talbot
SA10 7PH

OS MasterMap 1250/2500/10000 scale
Thursday, May 20, 2021, ID: MPMBW-00963624
www.blackwellmapping.co.uk

1:500 scale print at A4, Centre: 274651 E, 198985 N

©Crown Copyright Ordnance Survey. Licence no. 100041041

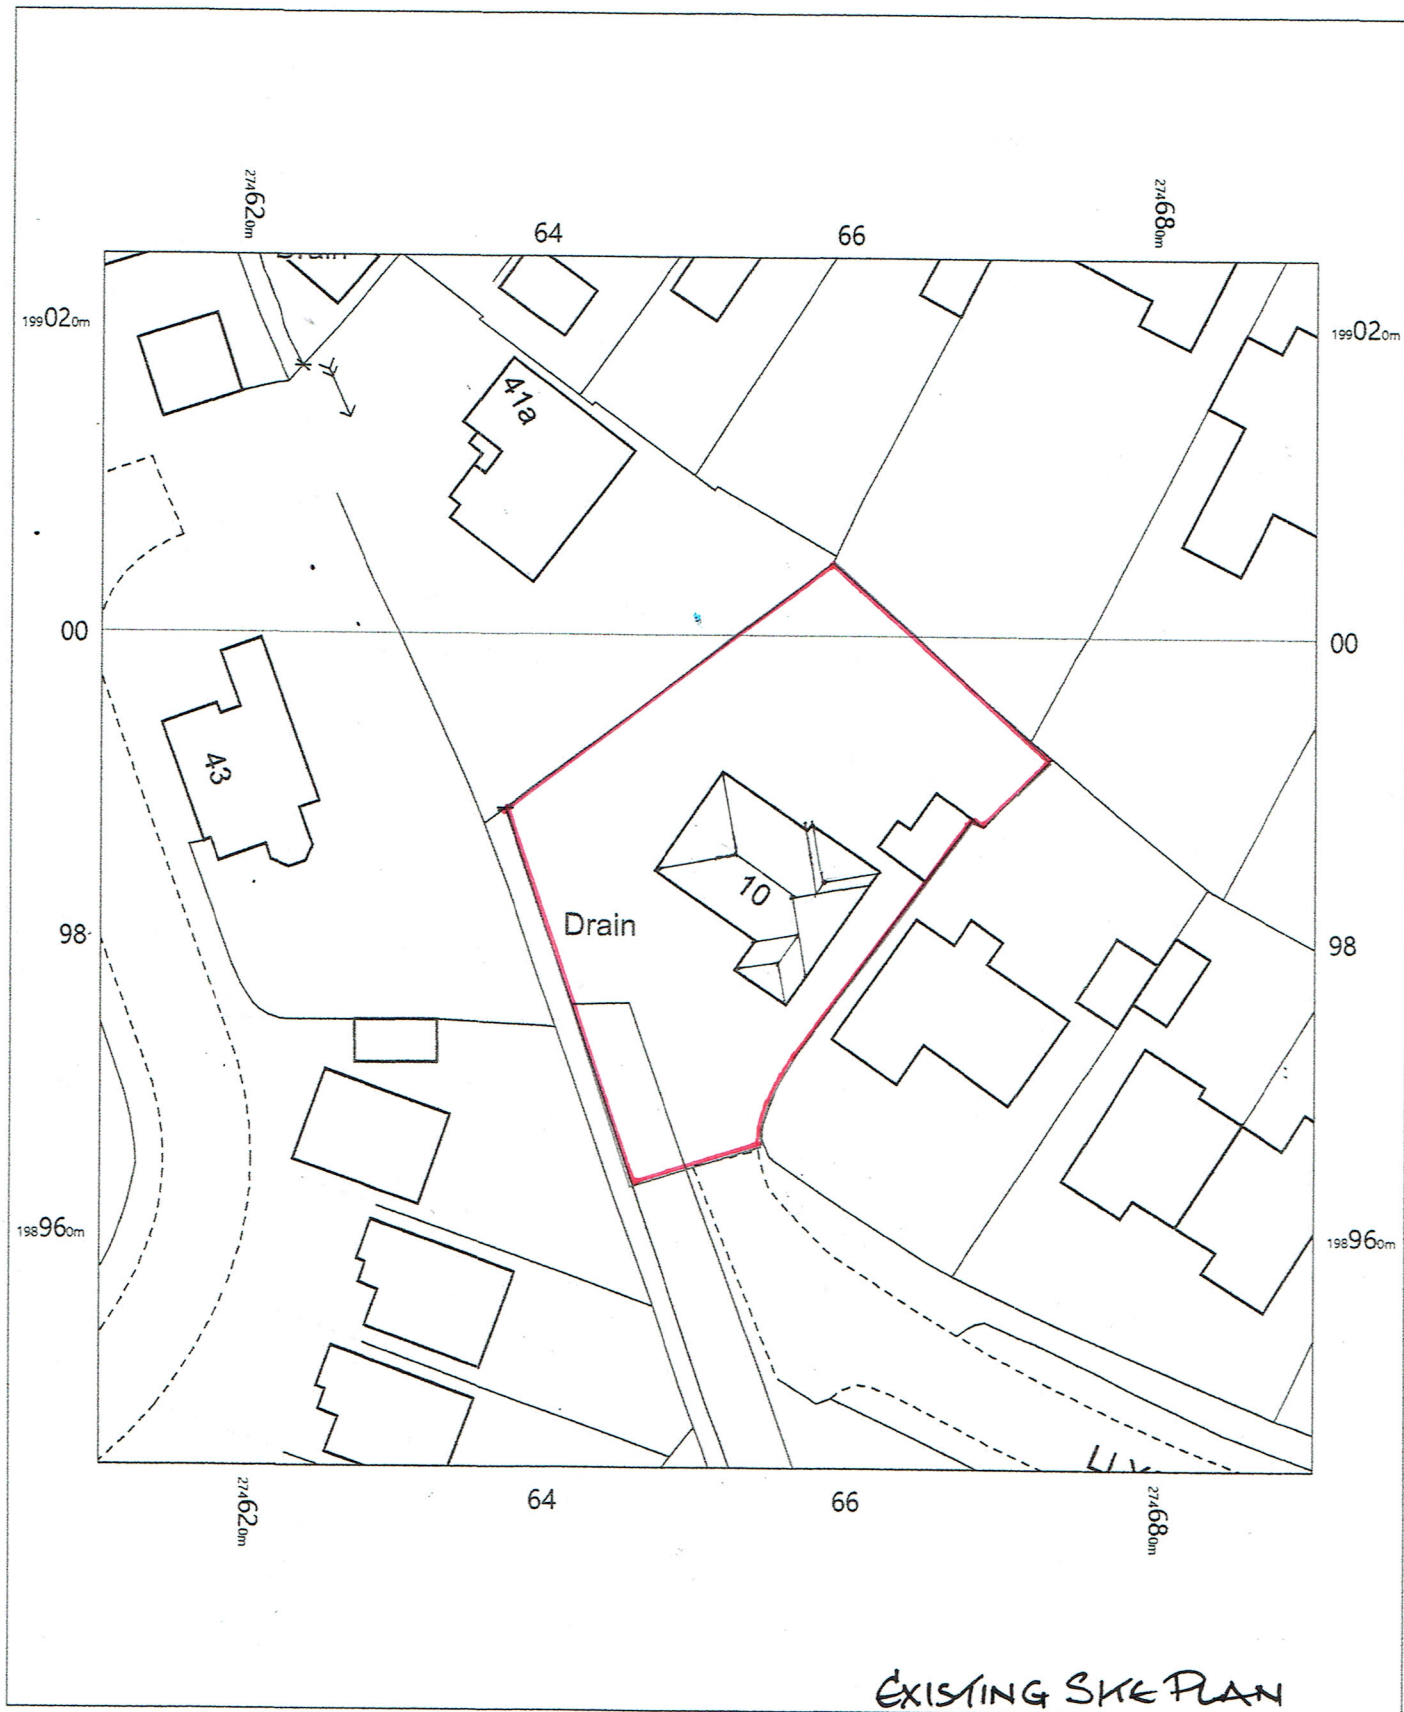

**BLACKWELL'S
MAPPING SERVICES**
PERSONAL & PROFESSIONAL MAPPING
www.blackwellmapping.co.uk

TEL: 0800 151 2612
maps@blackwell.co.uk