


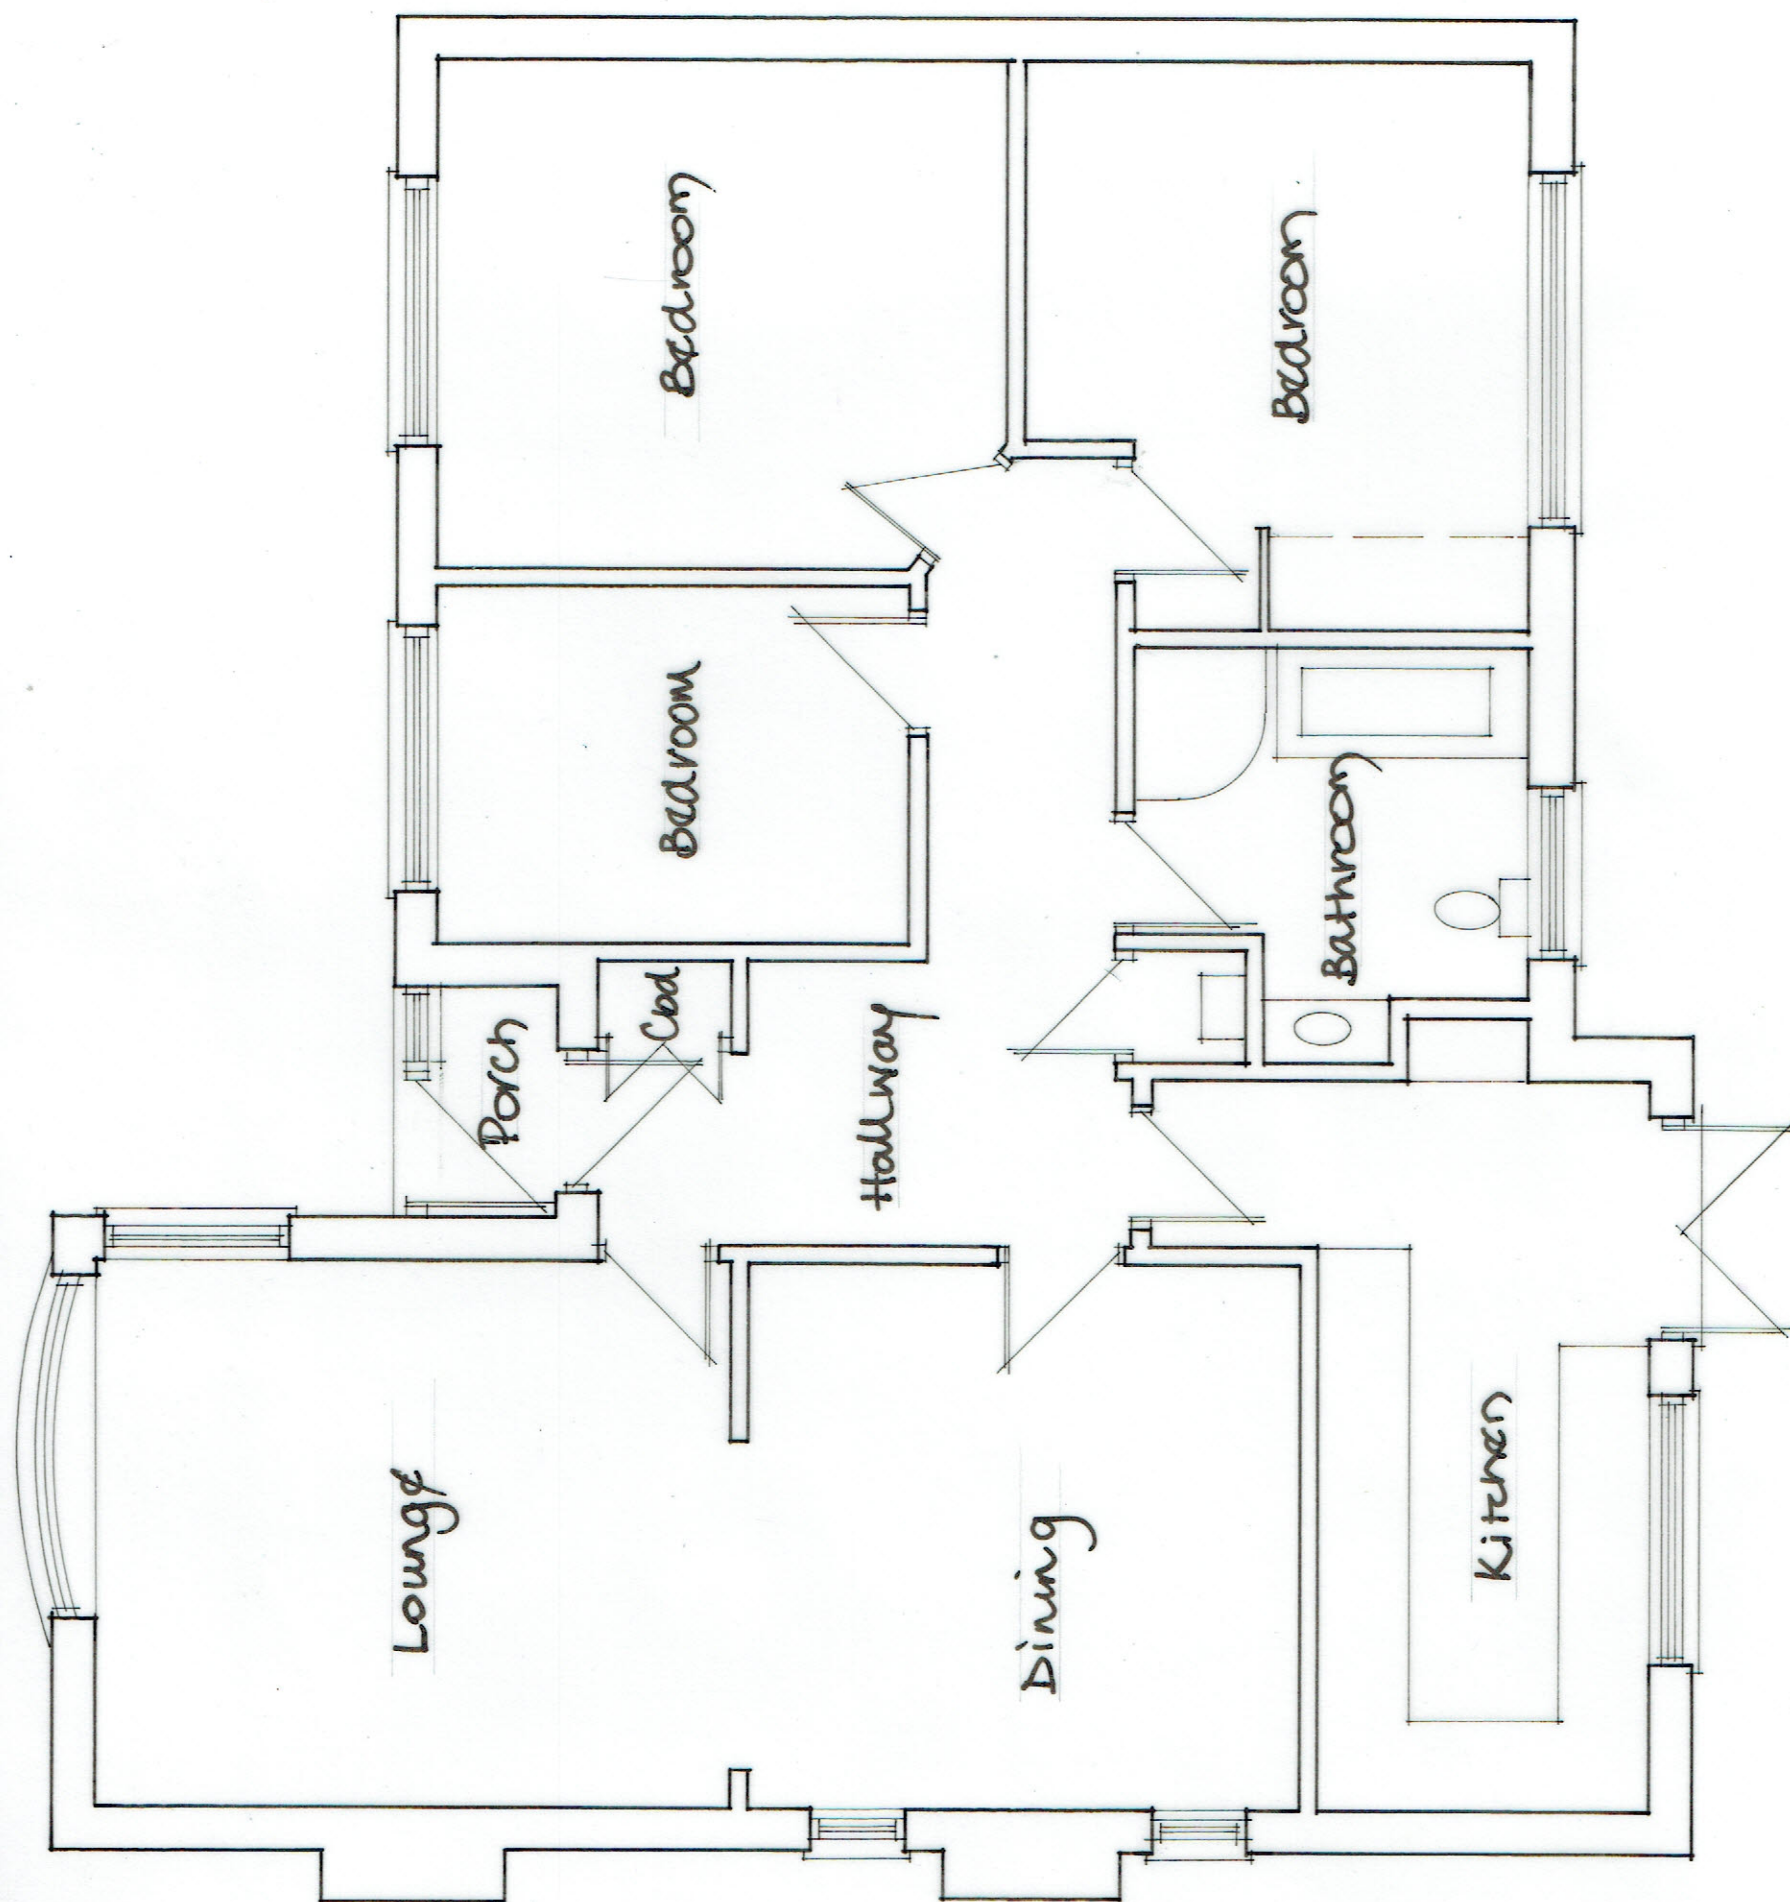

Existing Floor Plan

Scale 1/50