


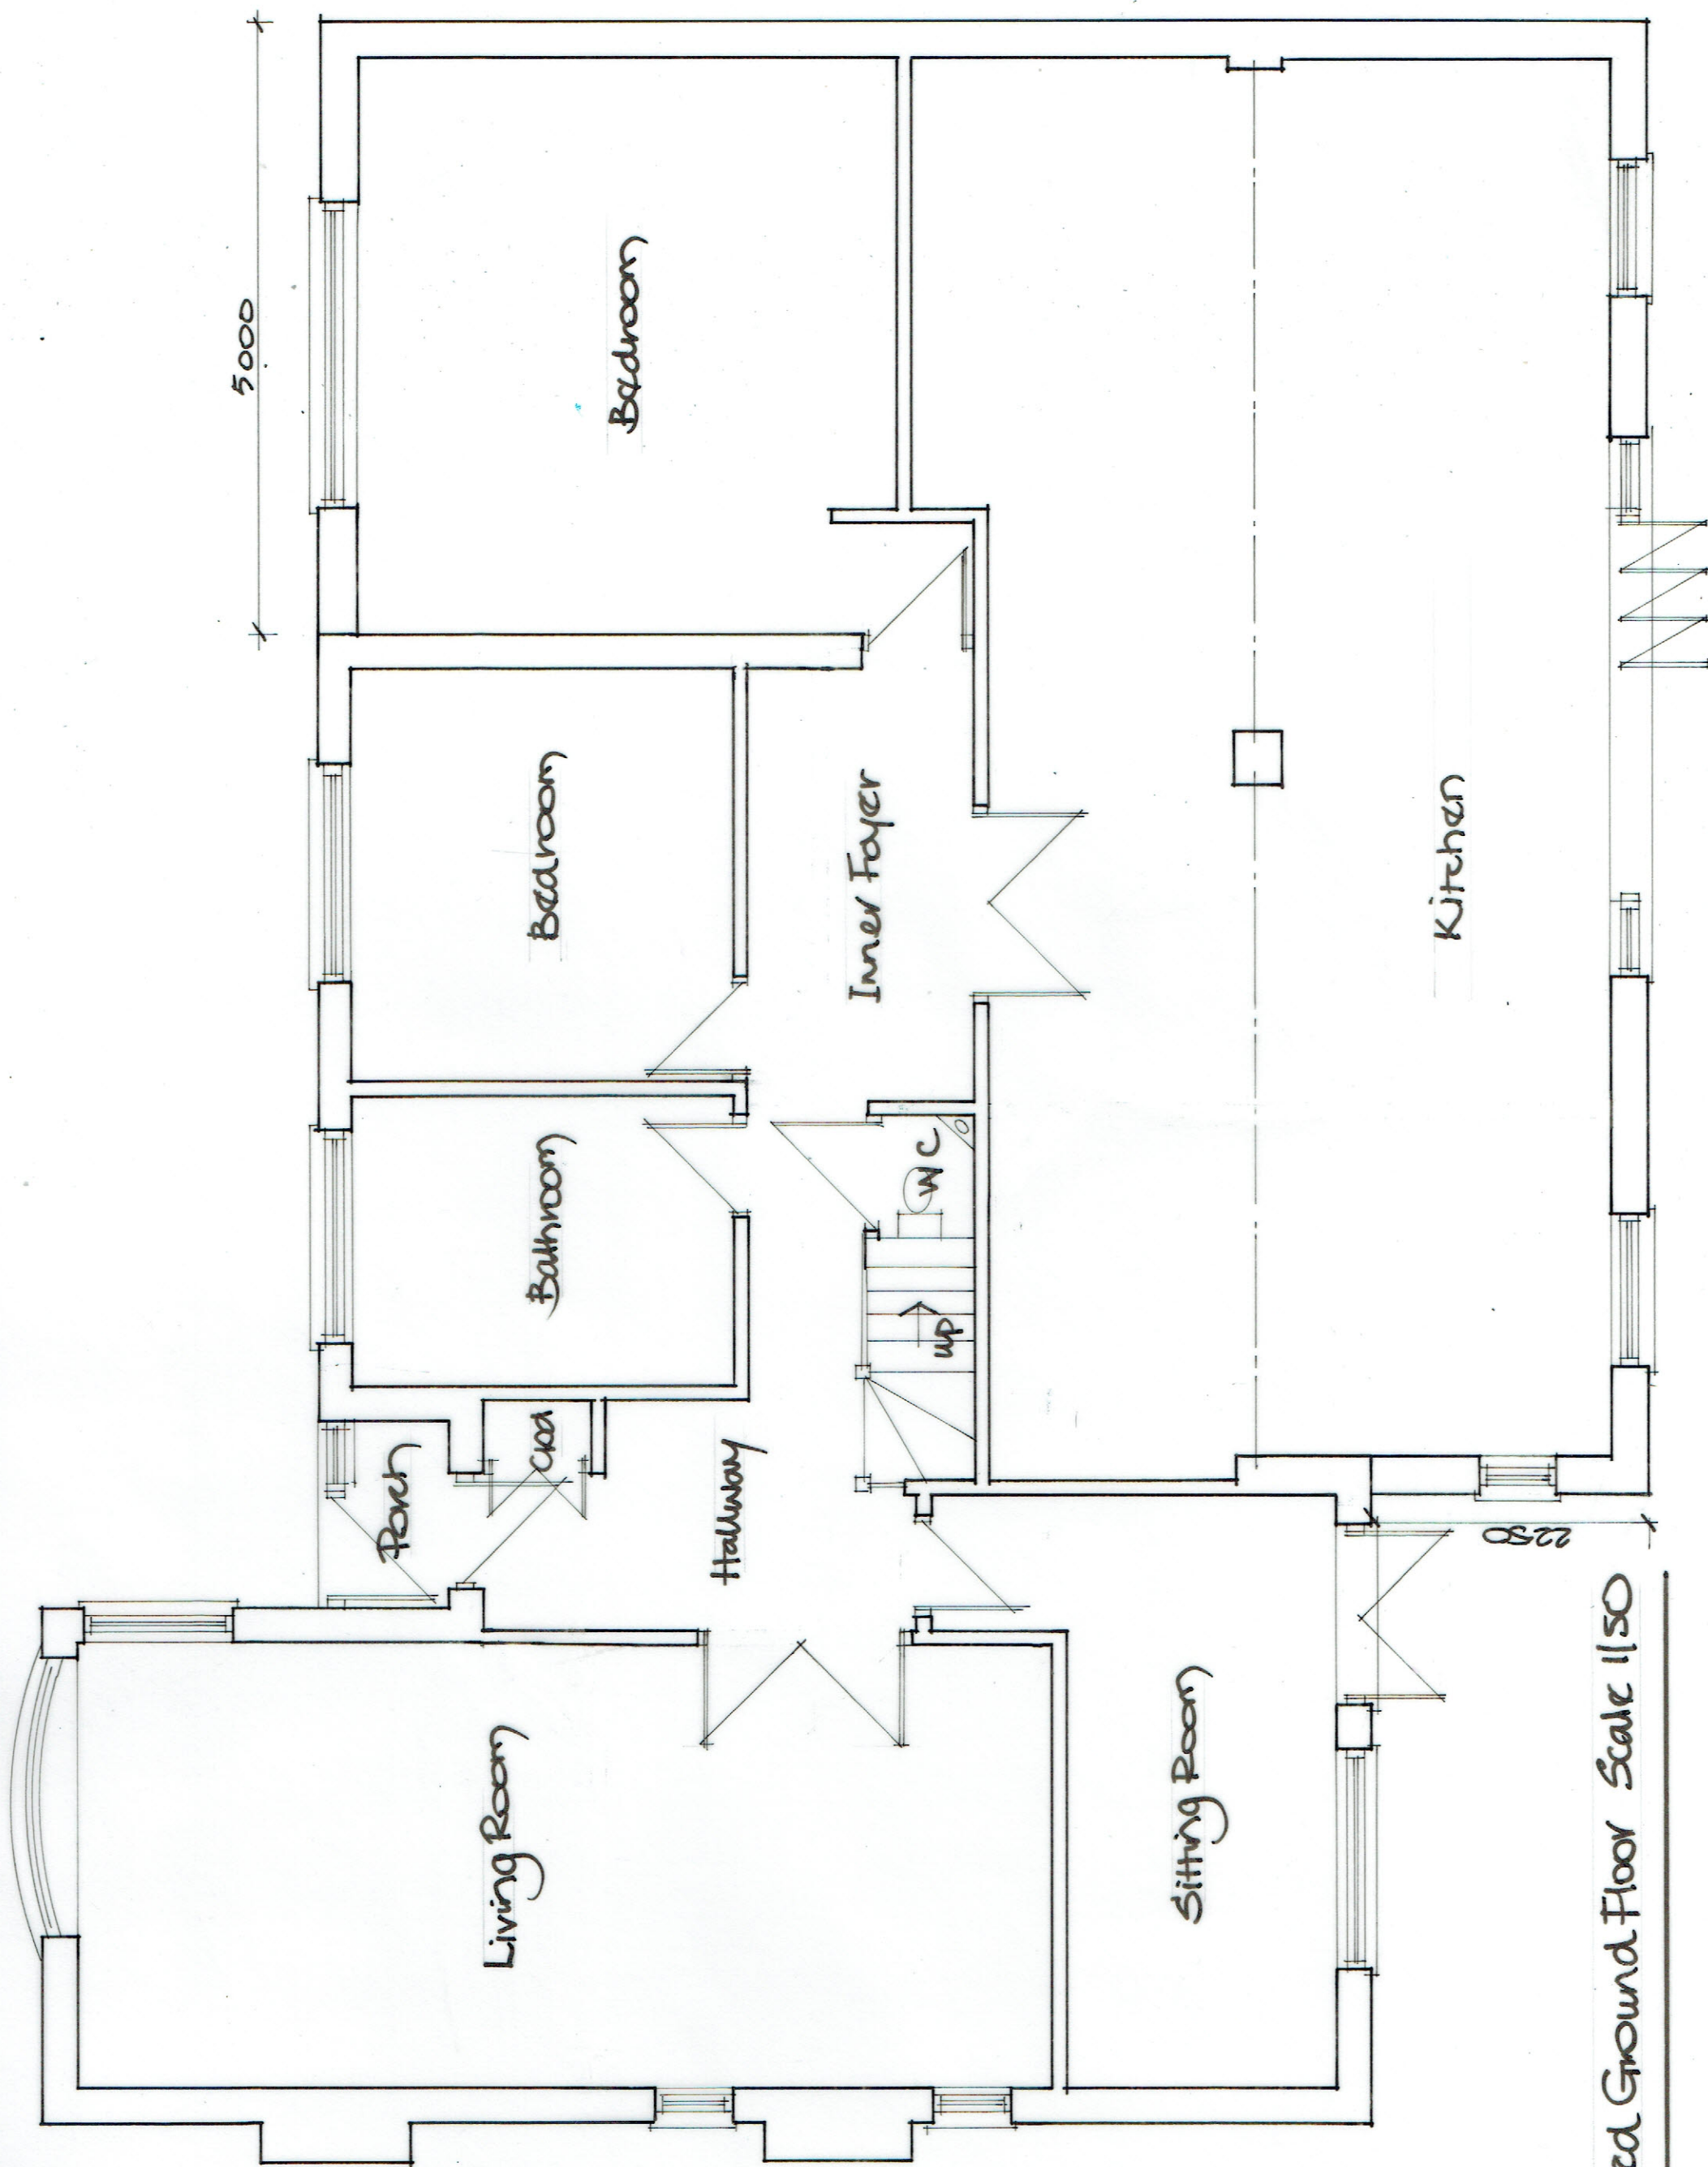

Proposed Ground Floor Scale 1:50