


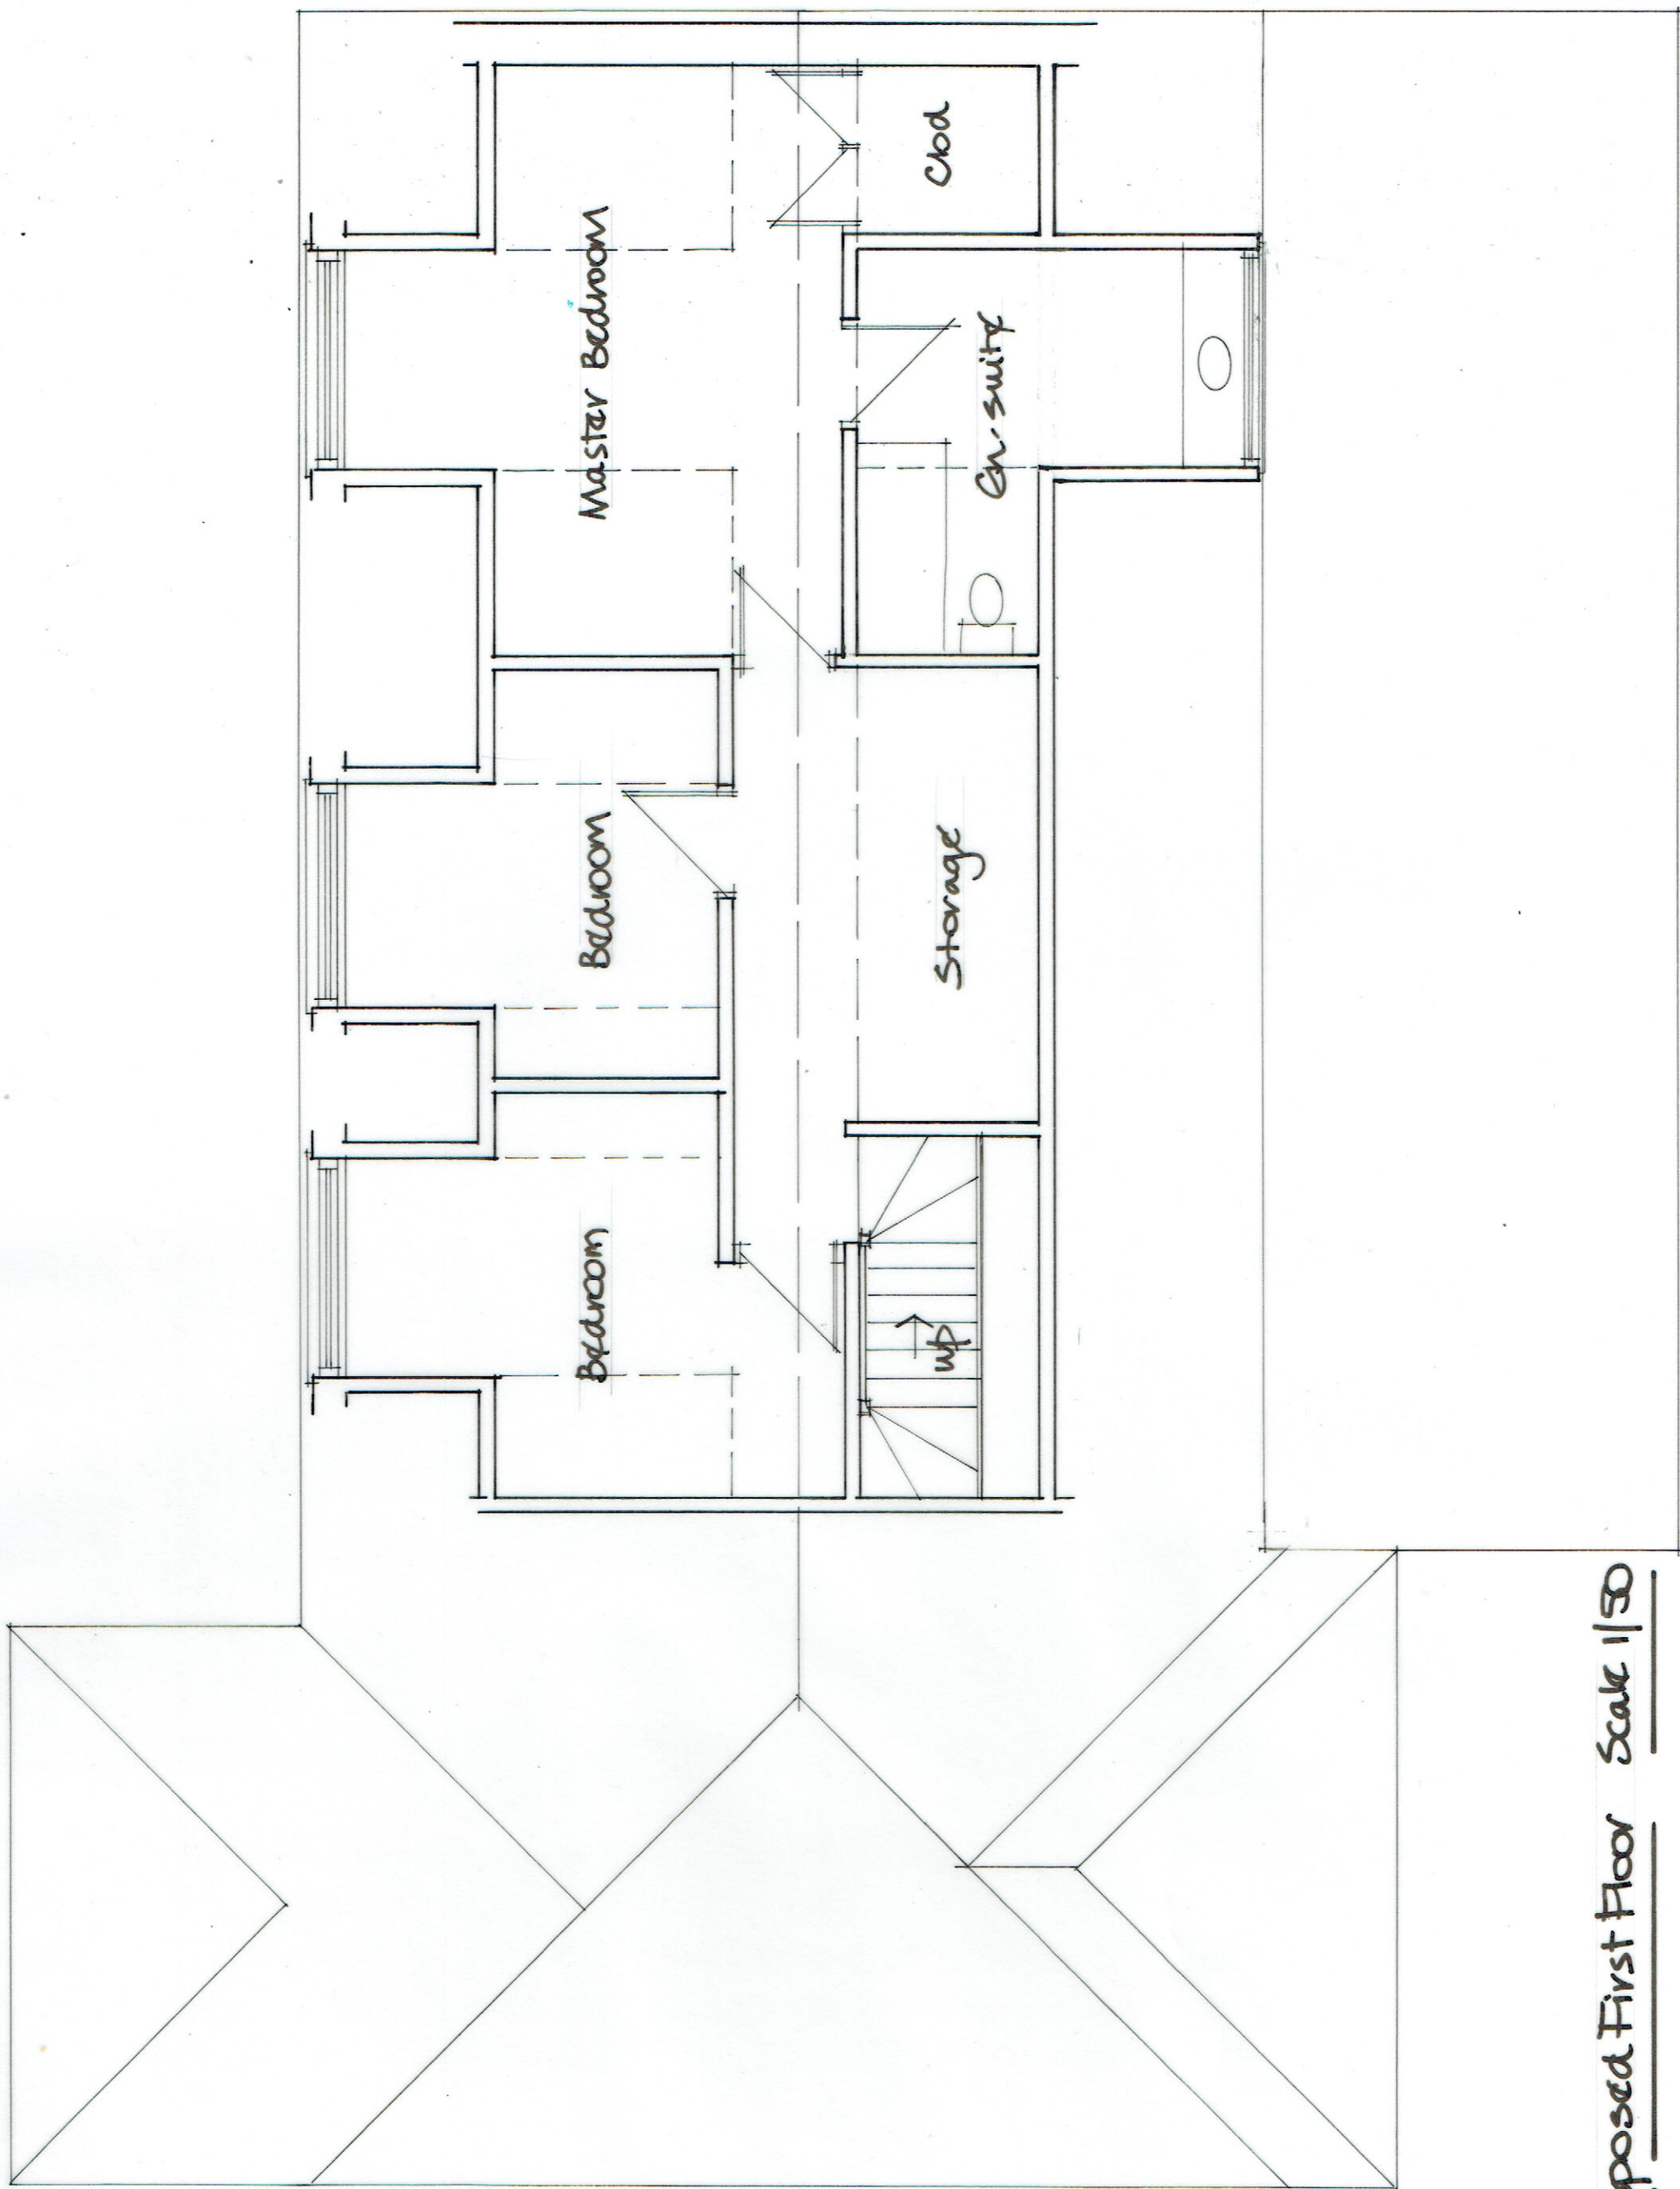

Proposed First Floor Scale 1/50