
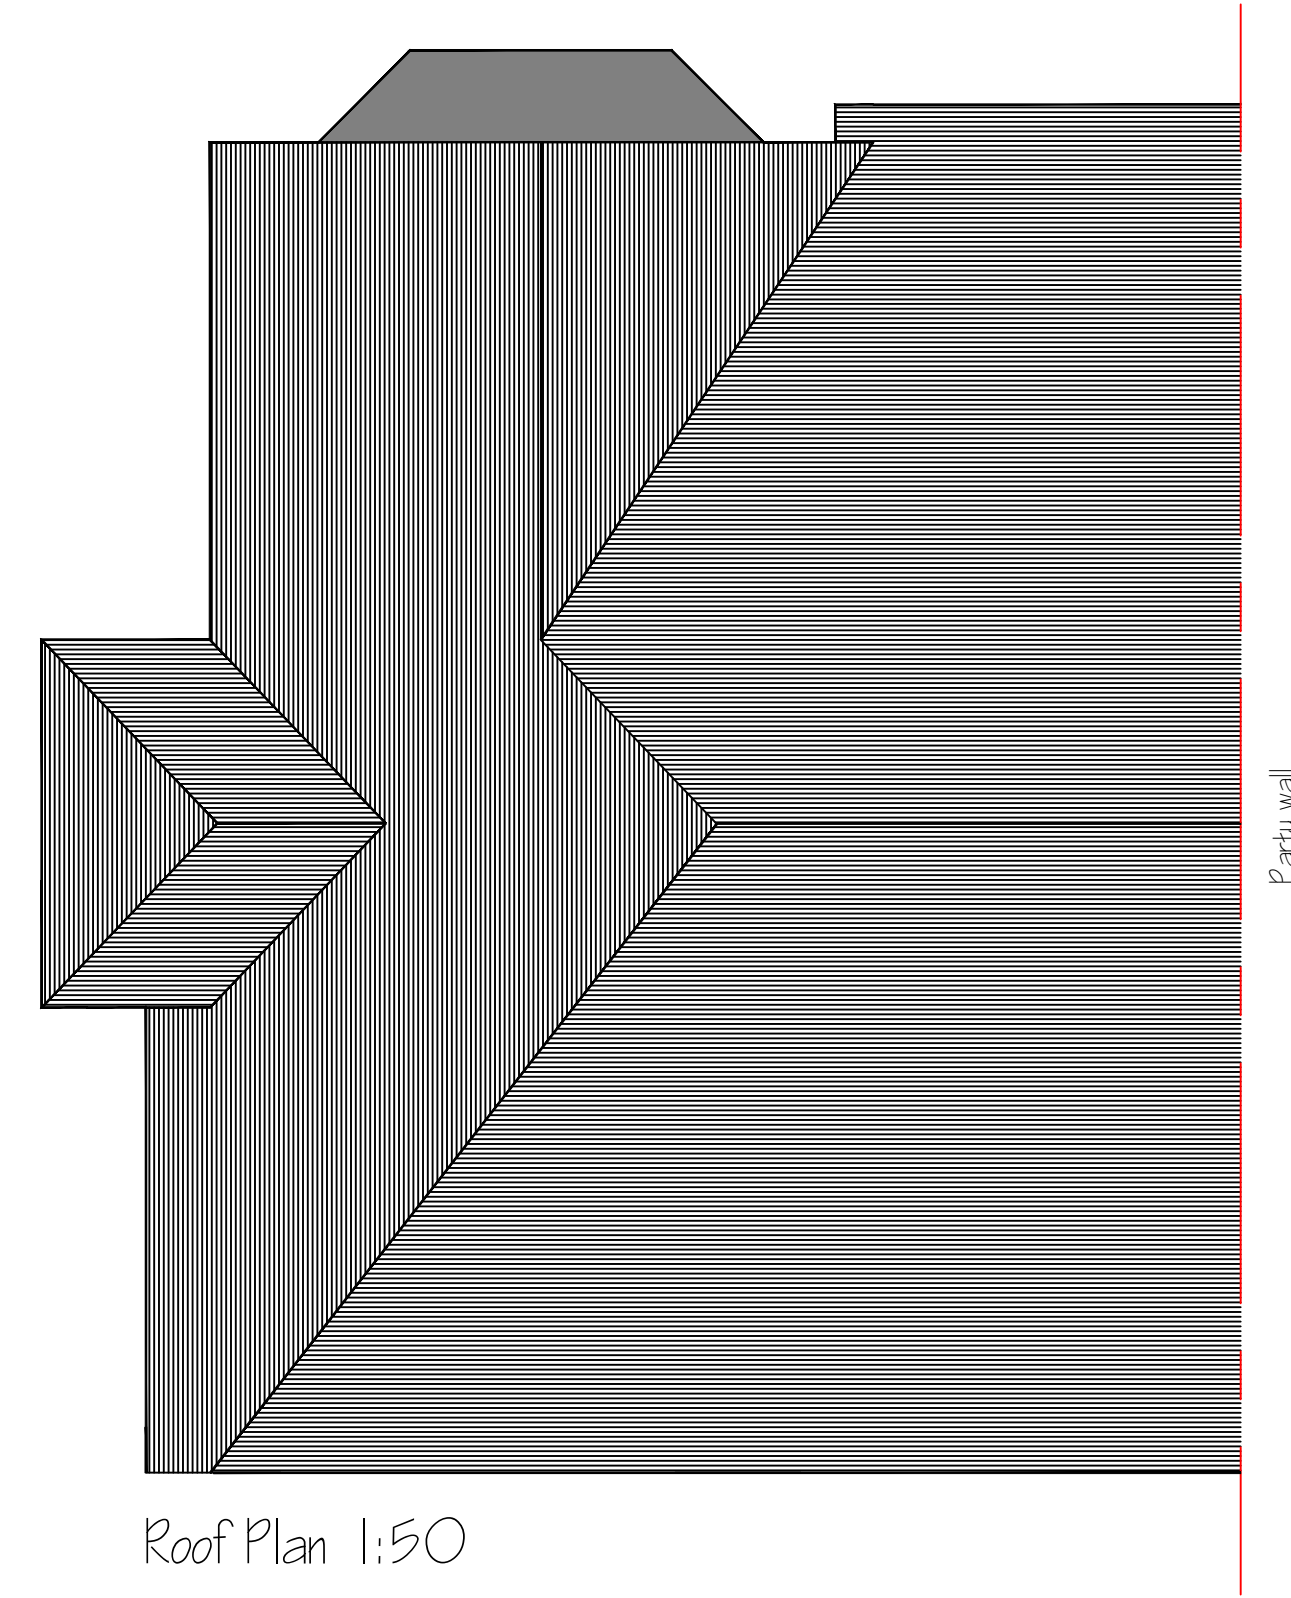
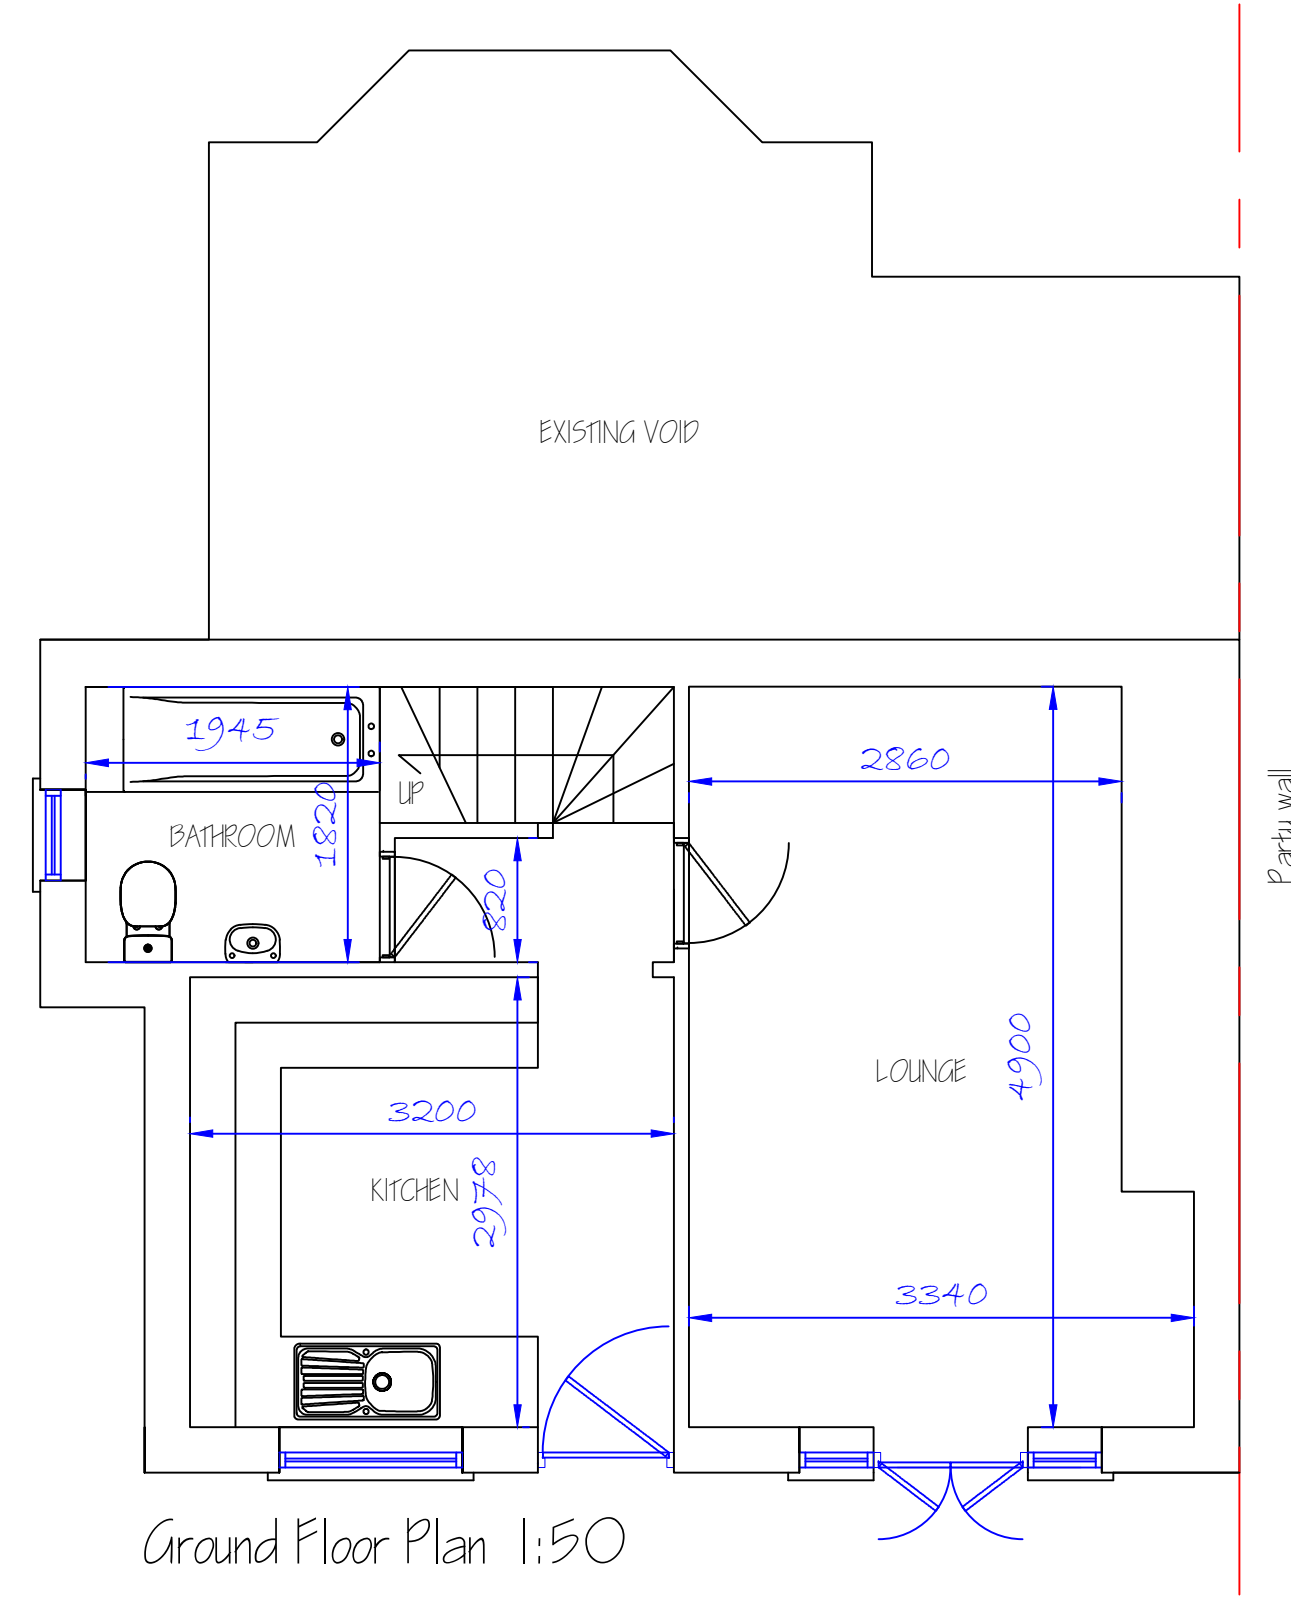


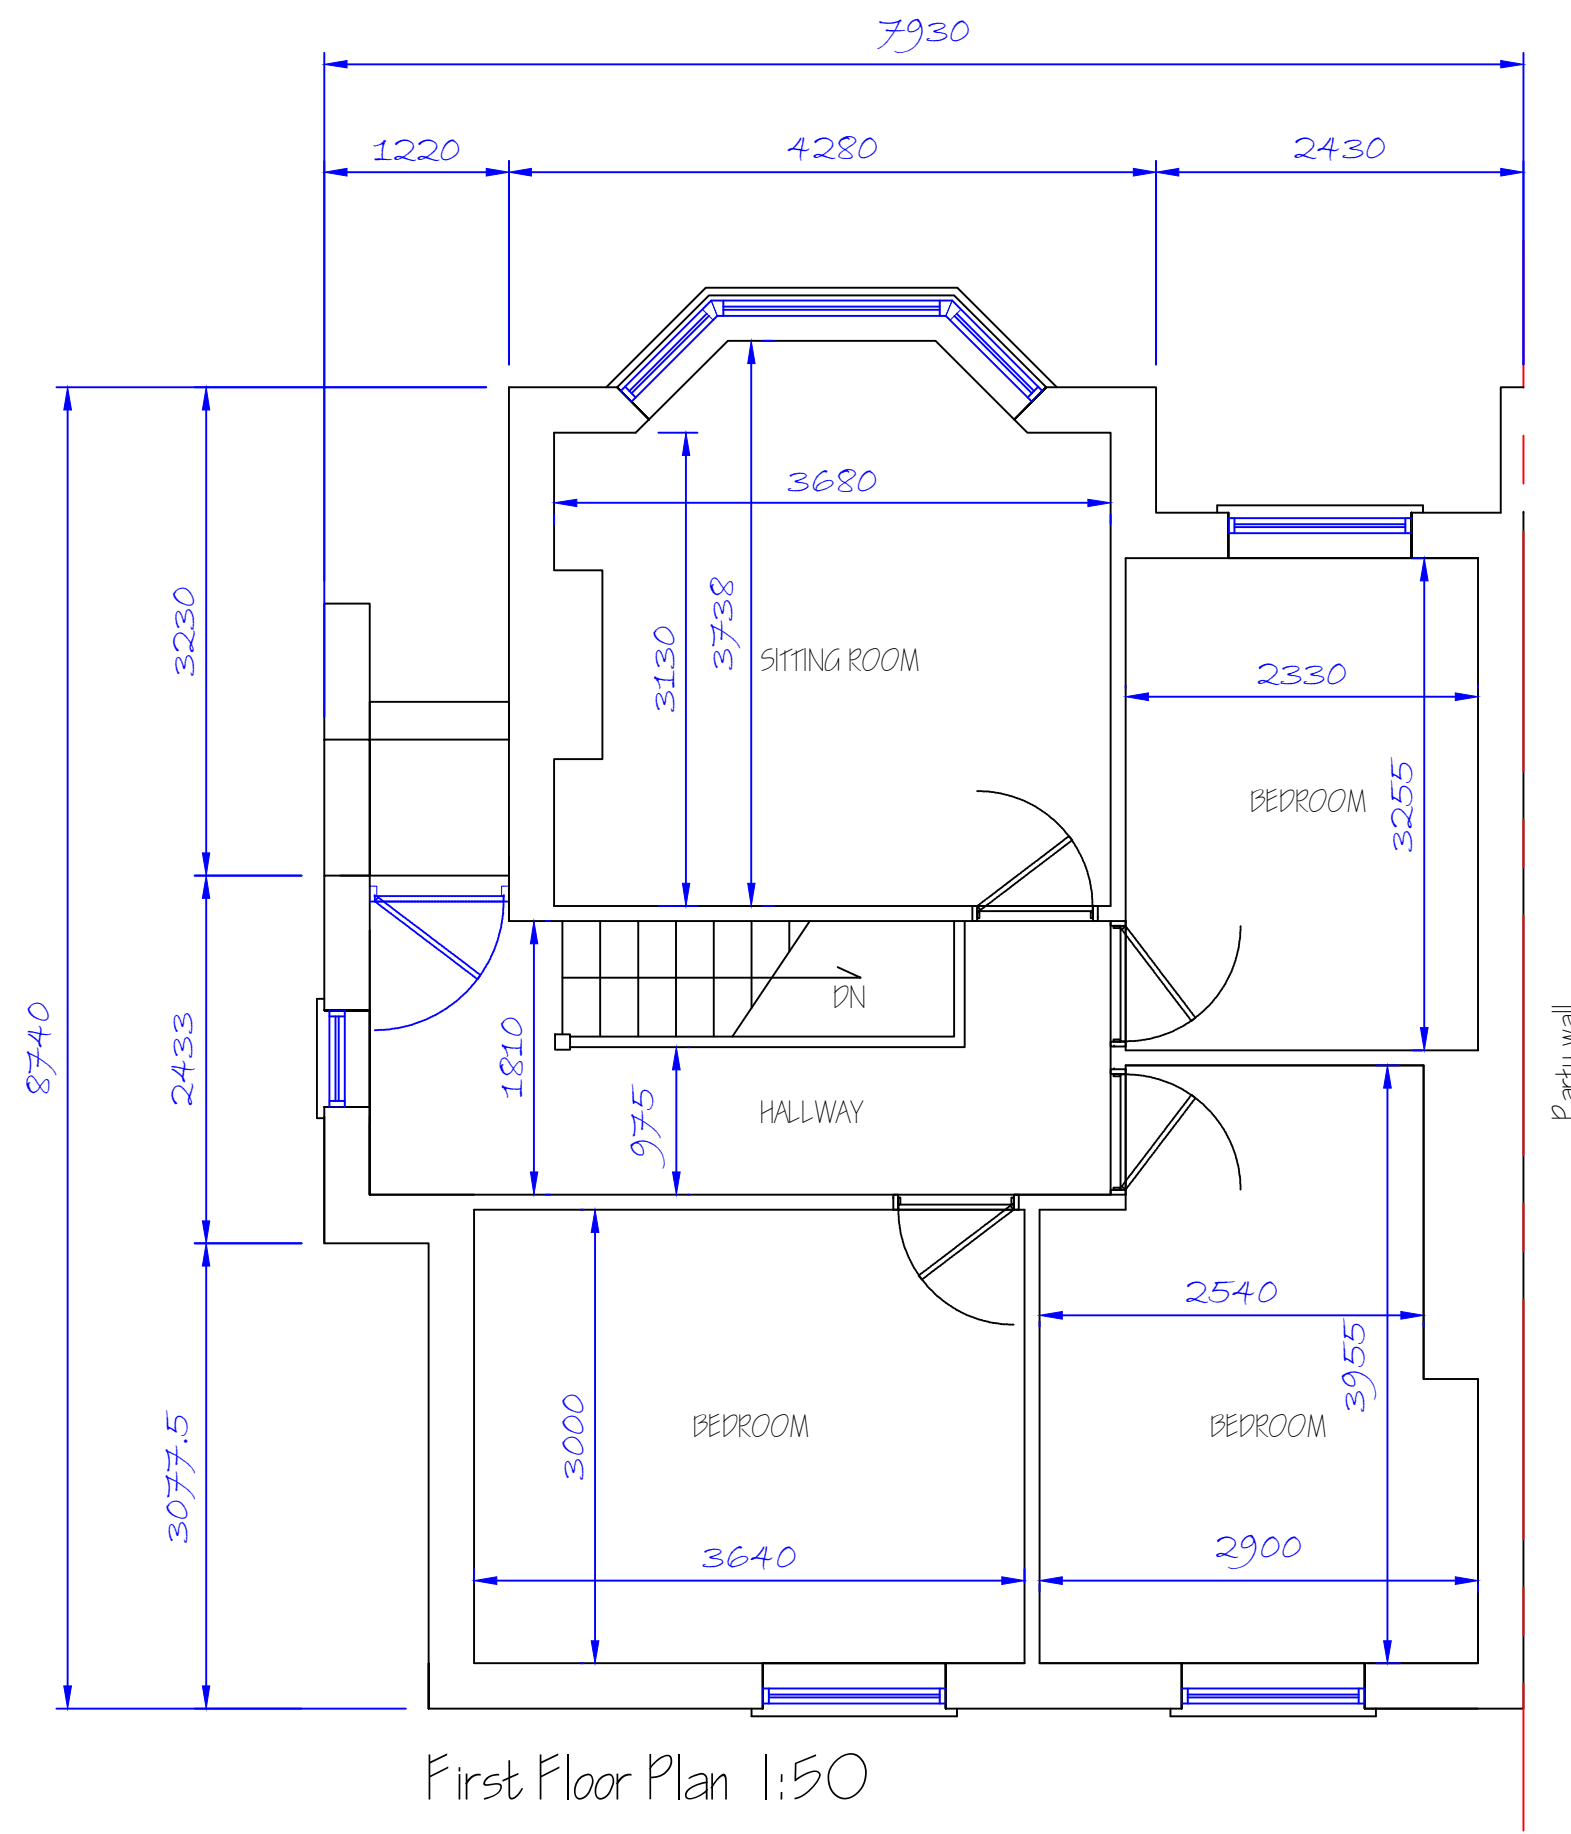

PROJECT: Single Storey Rear Extension

PROJECT ADDRESS: 82 Lewis Road, Neath, SA11 1DQ.

DRAWING TITLE: Existing Building Plans

DRAWING NUMBER: SSRE-1-002

DATE: 15.05.21