
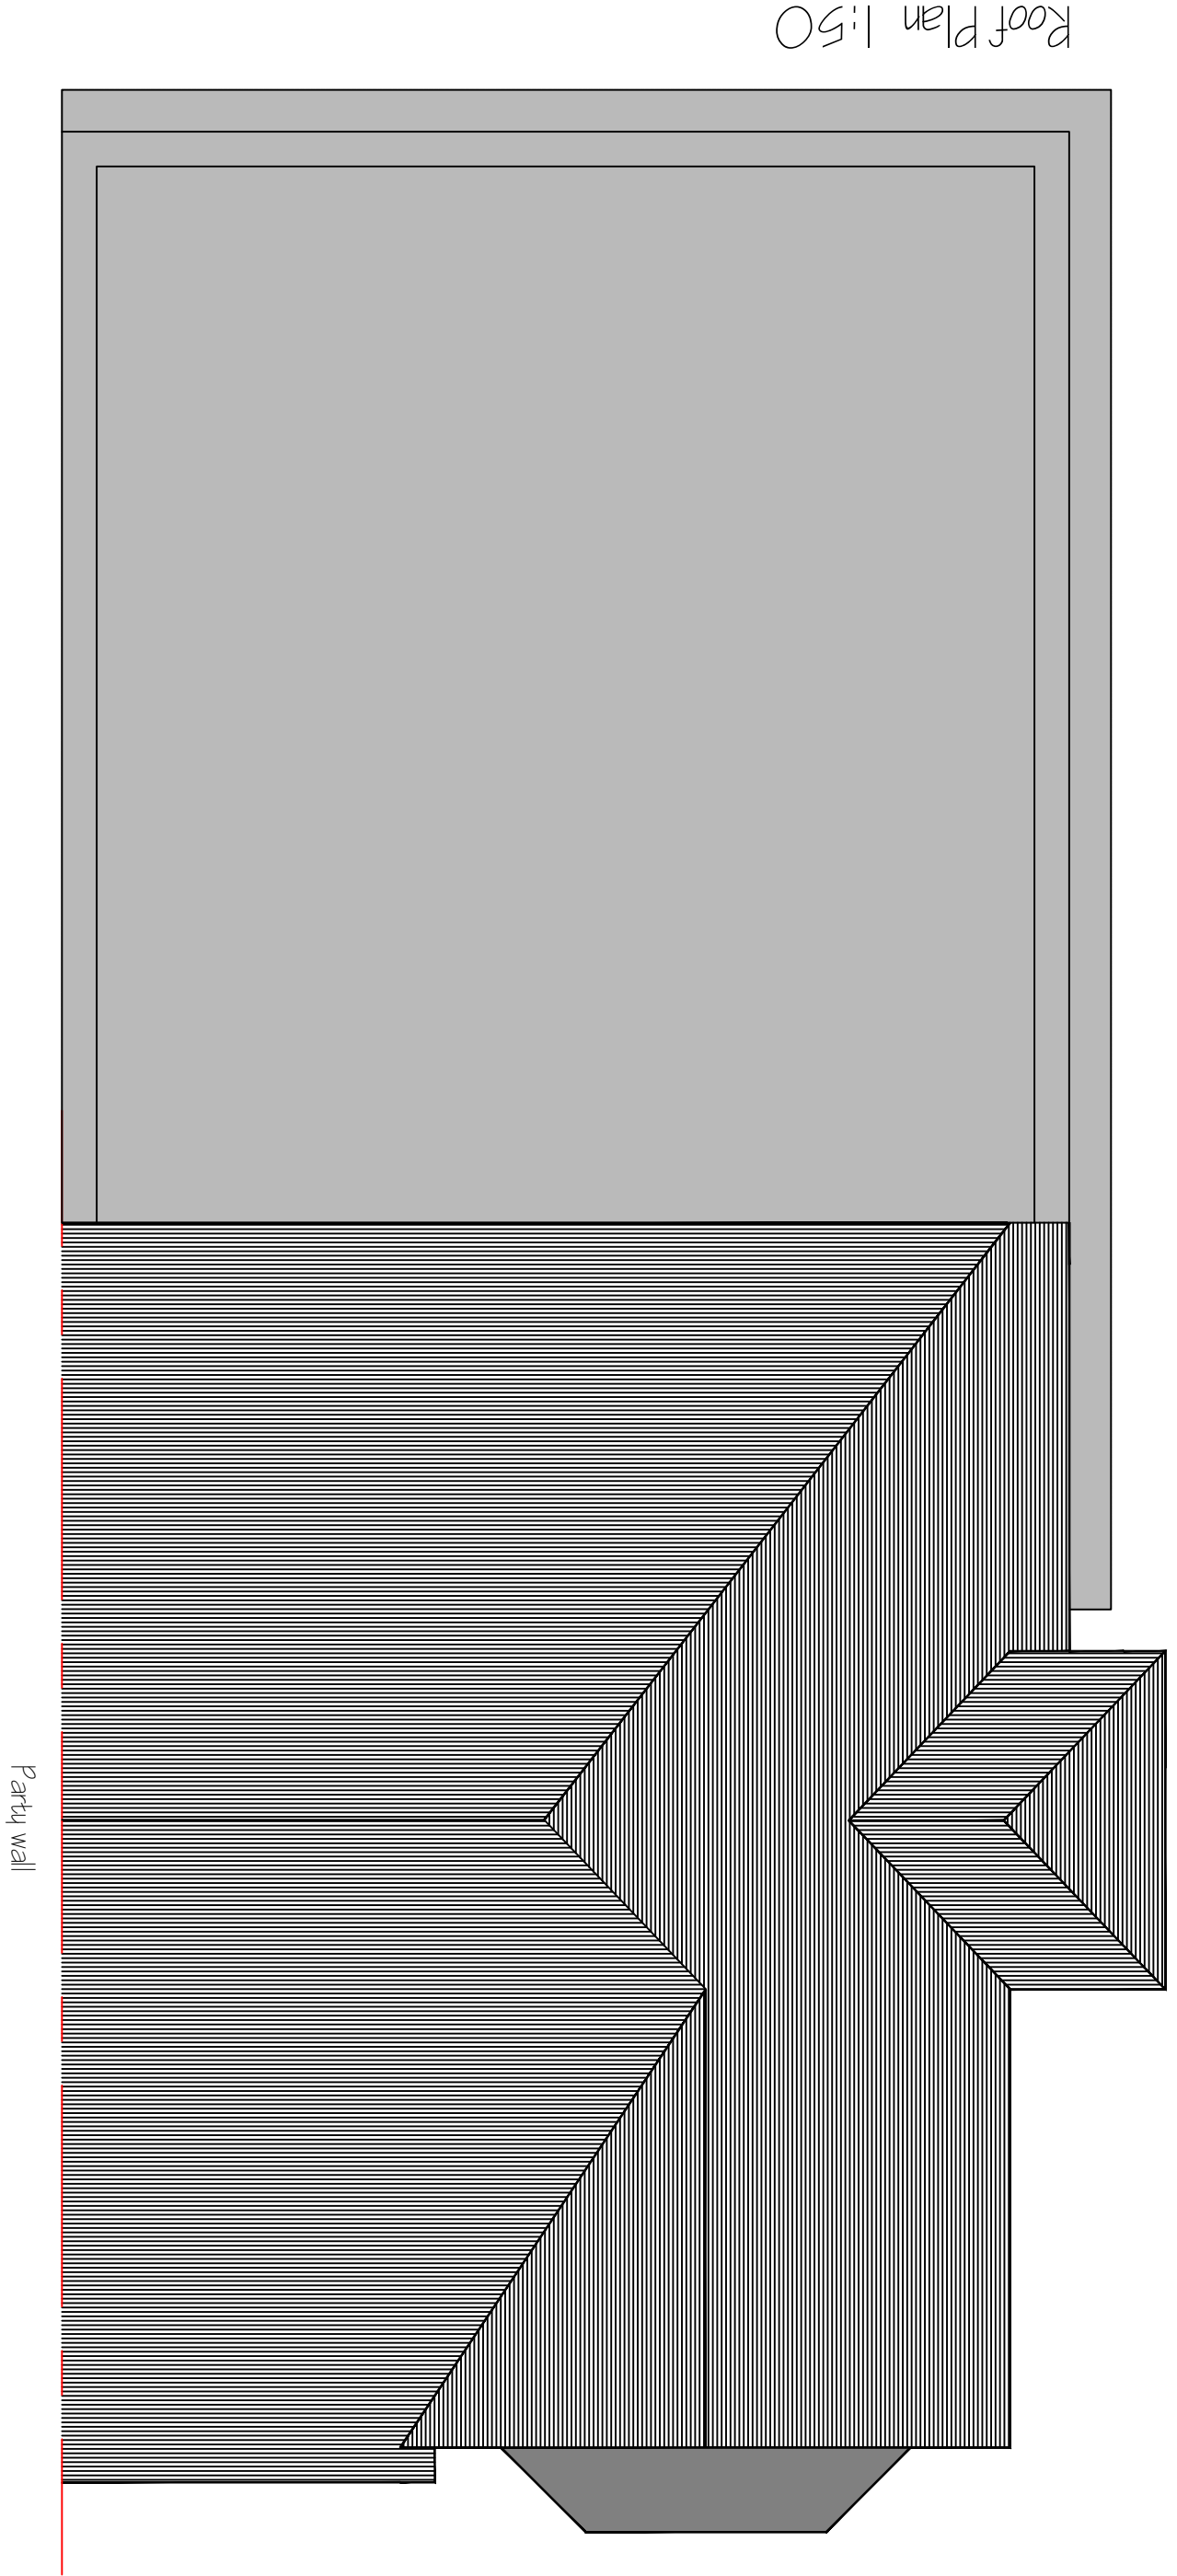
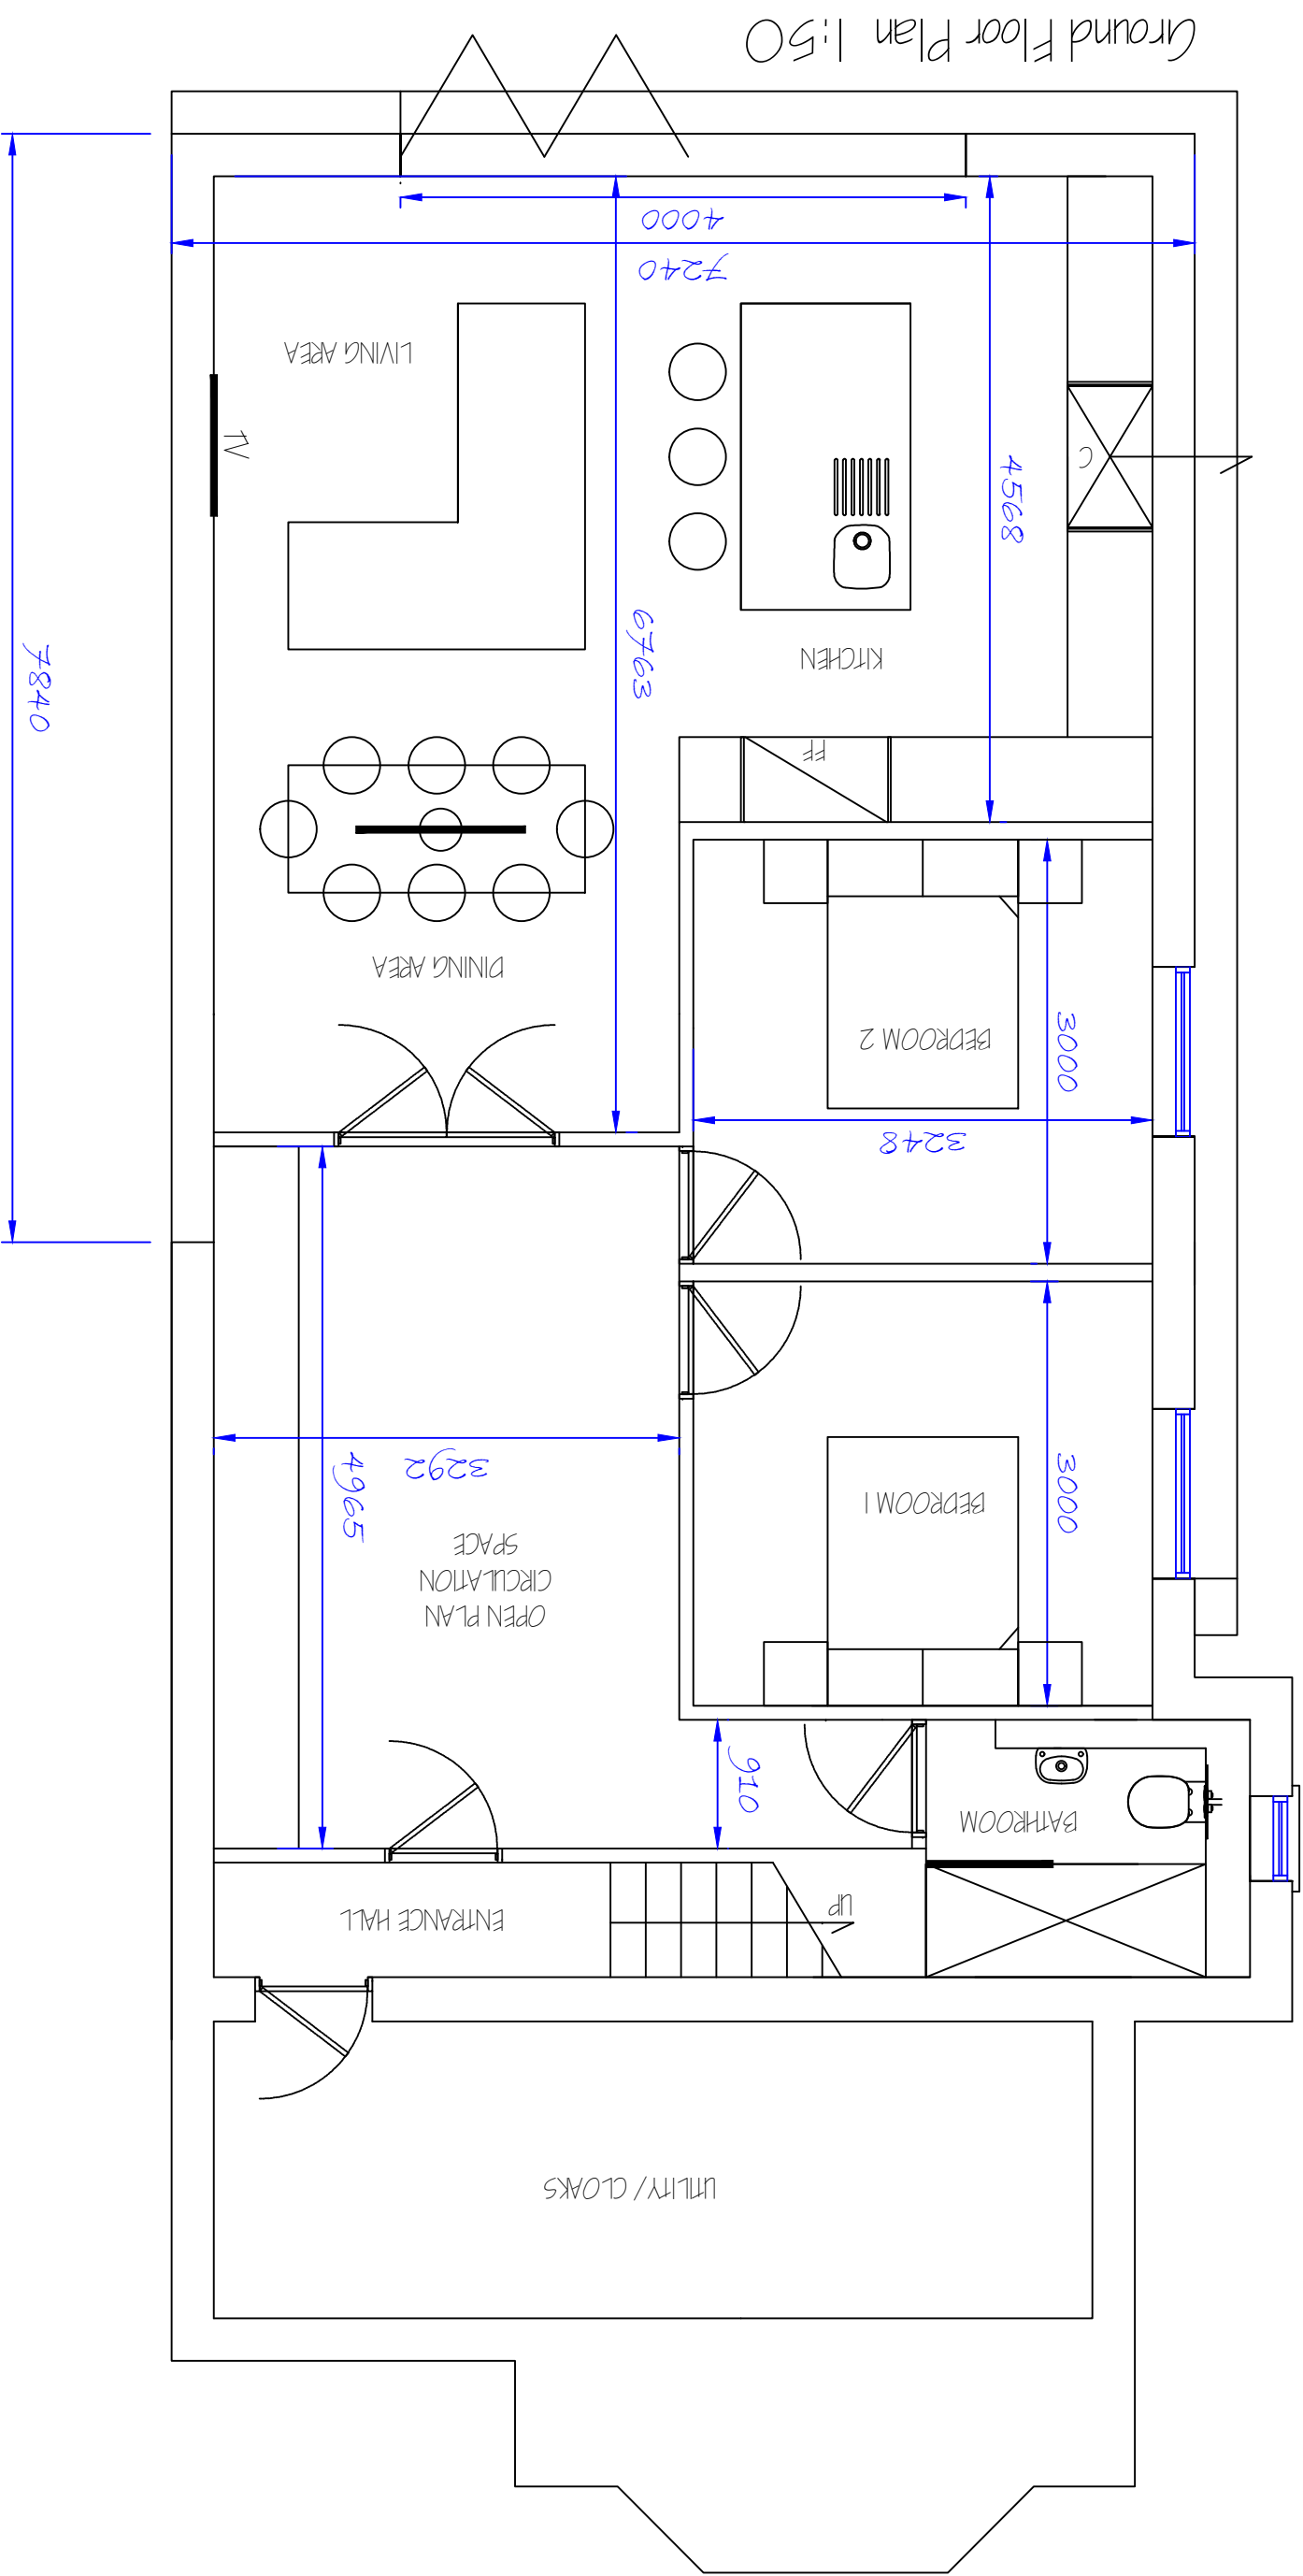


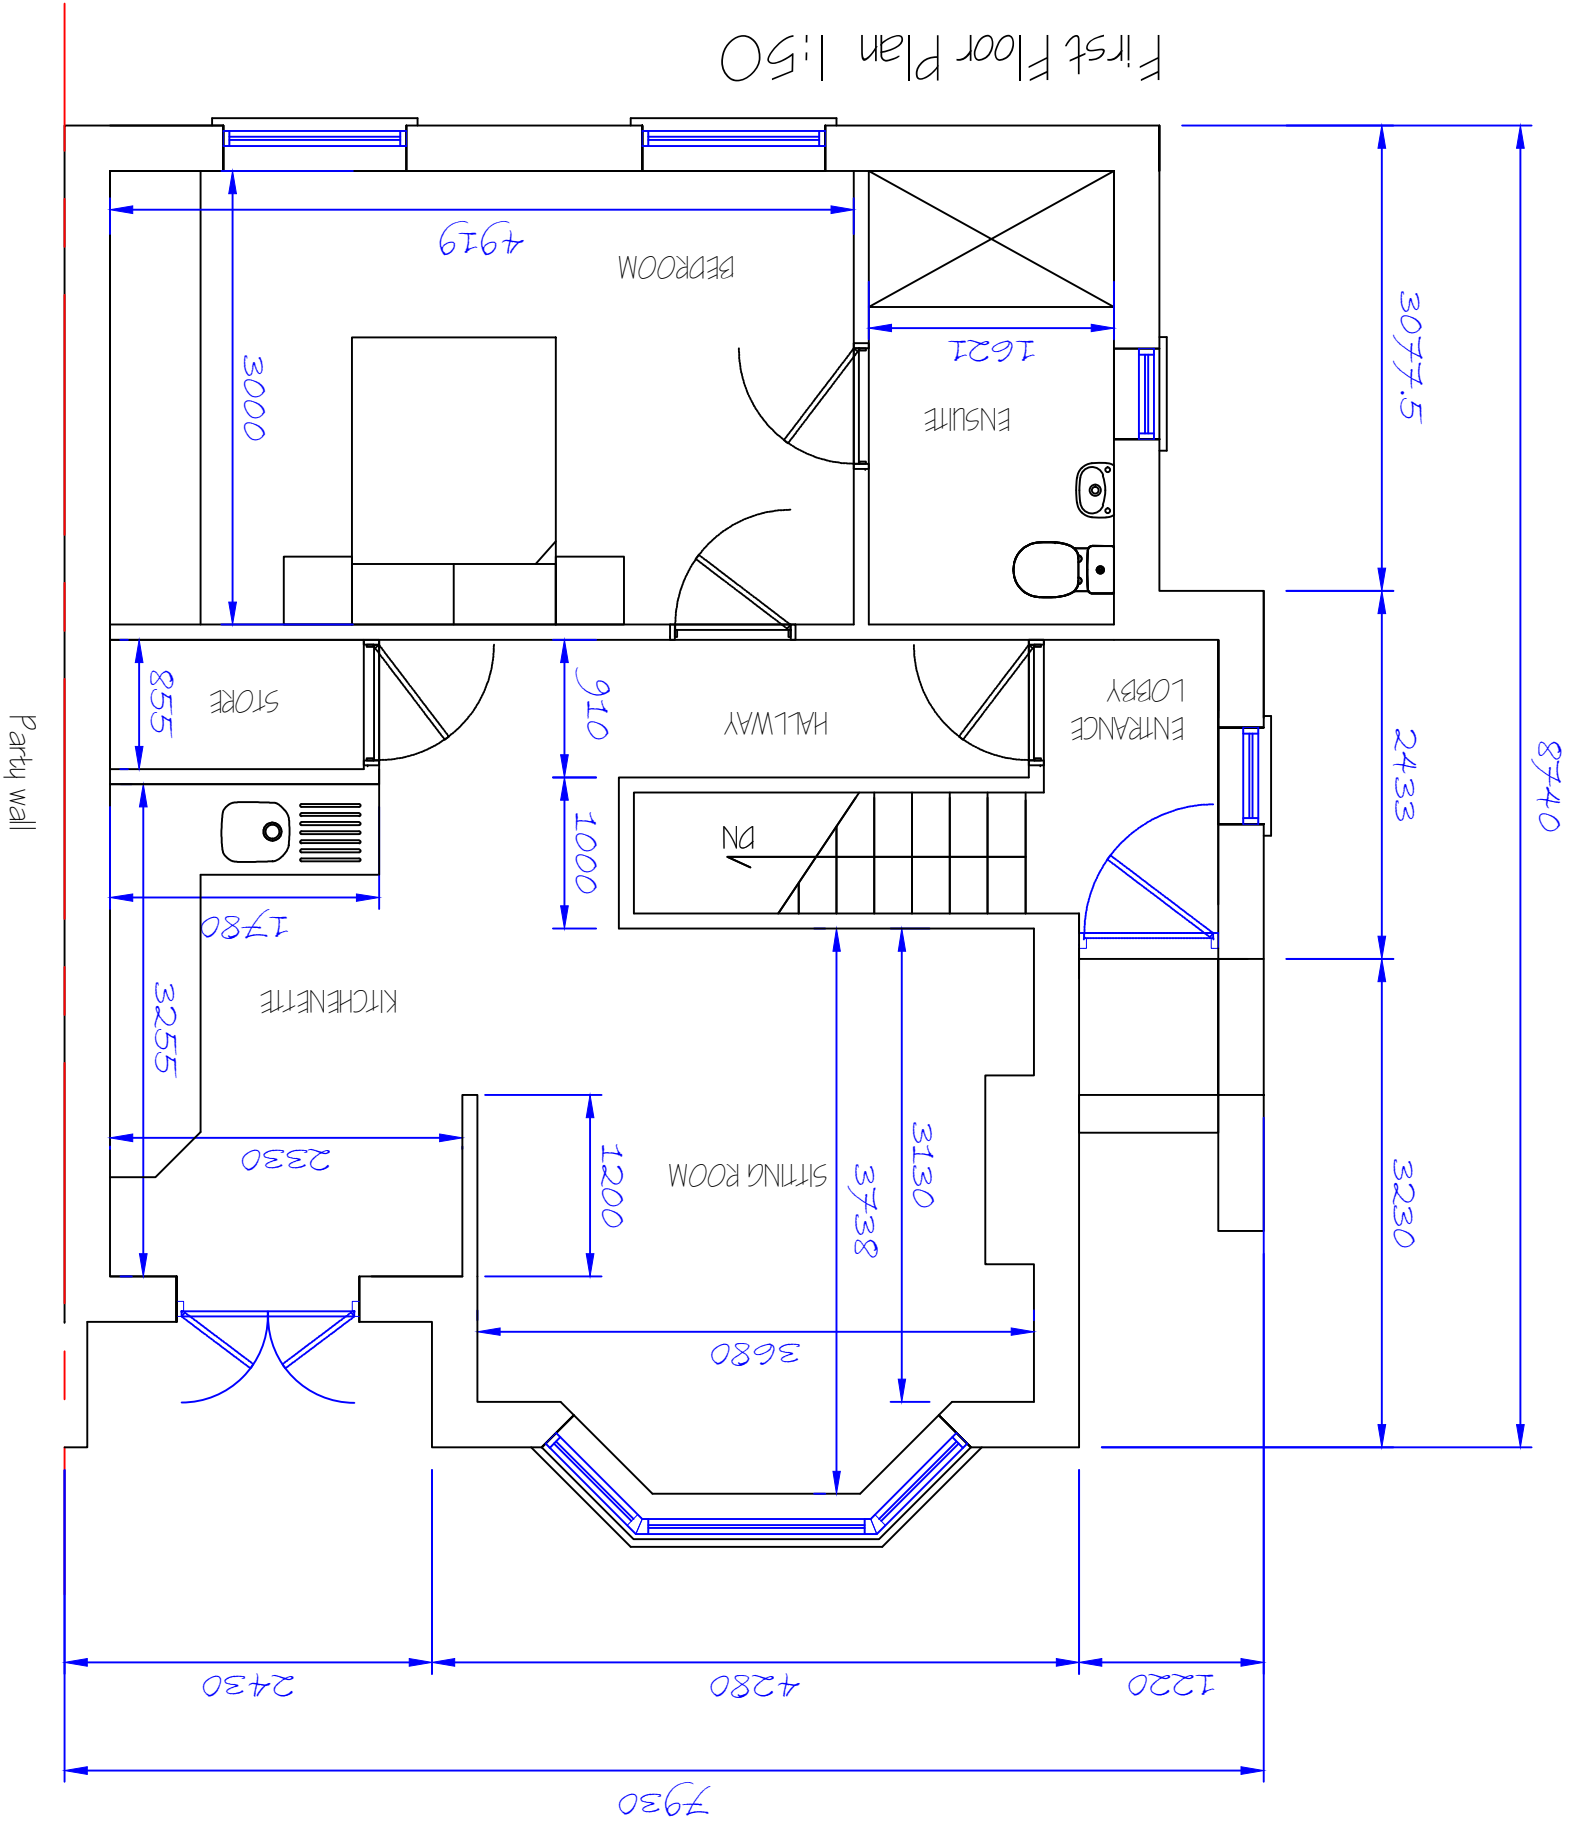

PROJECT: Single Storey Rear Extension
PROJECT ADDRESS: 82 Lewis Road, Neath, SA11 1DQ.

DRAWING TITLE: Proposed Building Plans
DRAWING NUMBER: SRE-2-002

DATE: 15.05.21