





Front Elevation 1:50



Rear Elevation 1:50

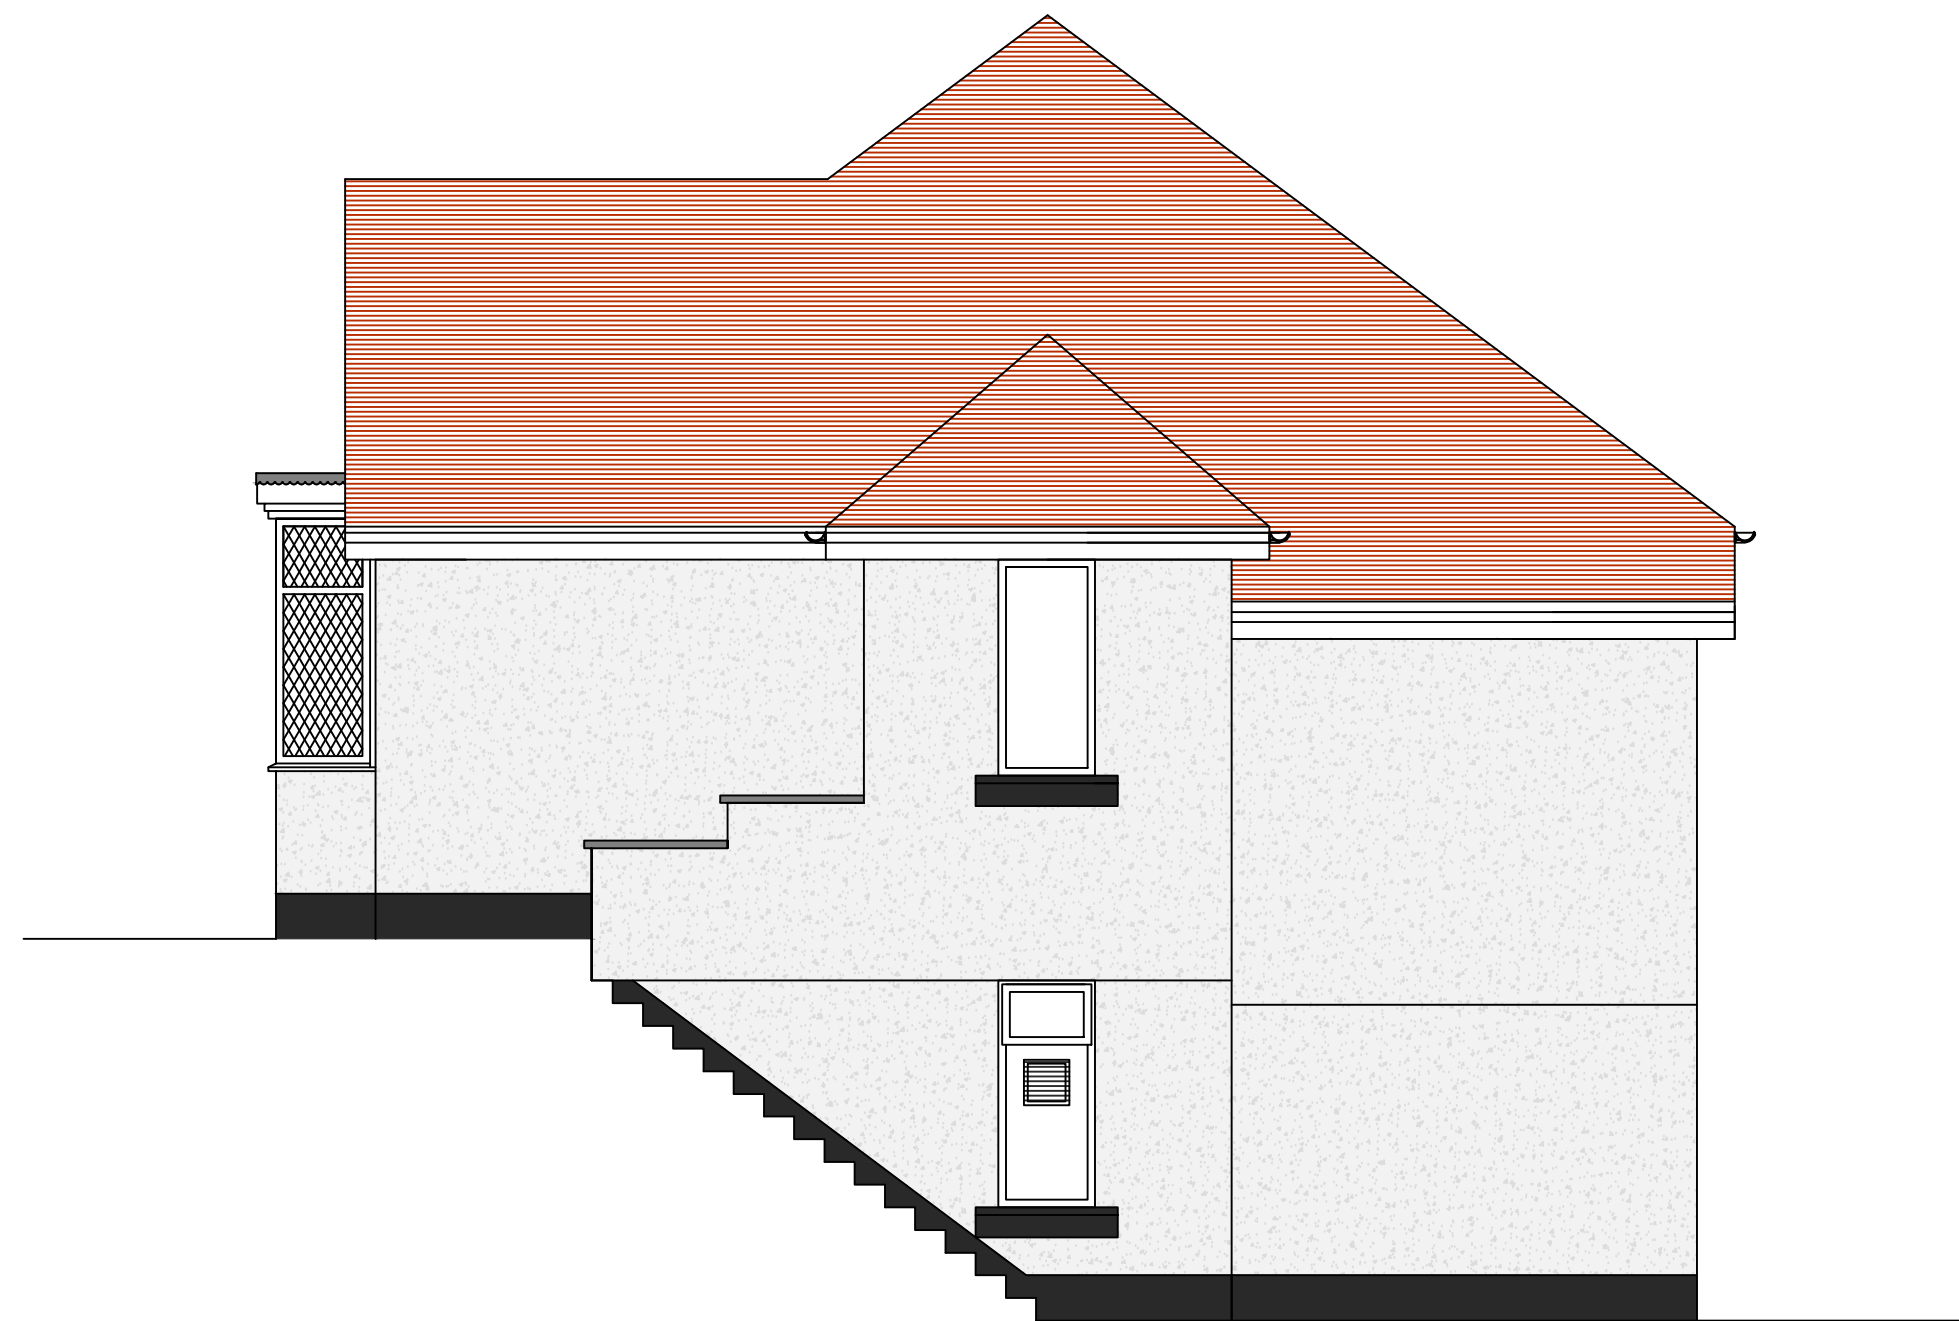

Side Elevation 1:50

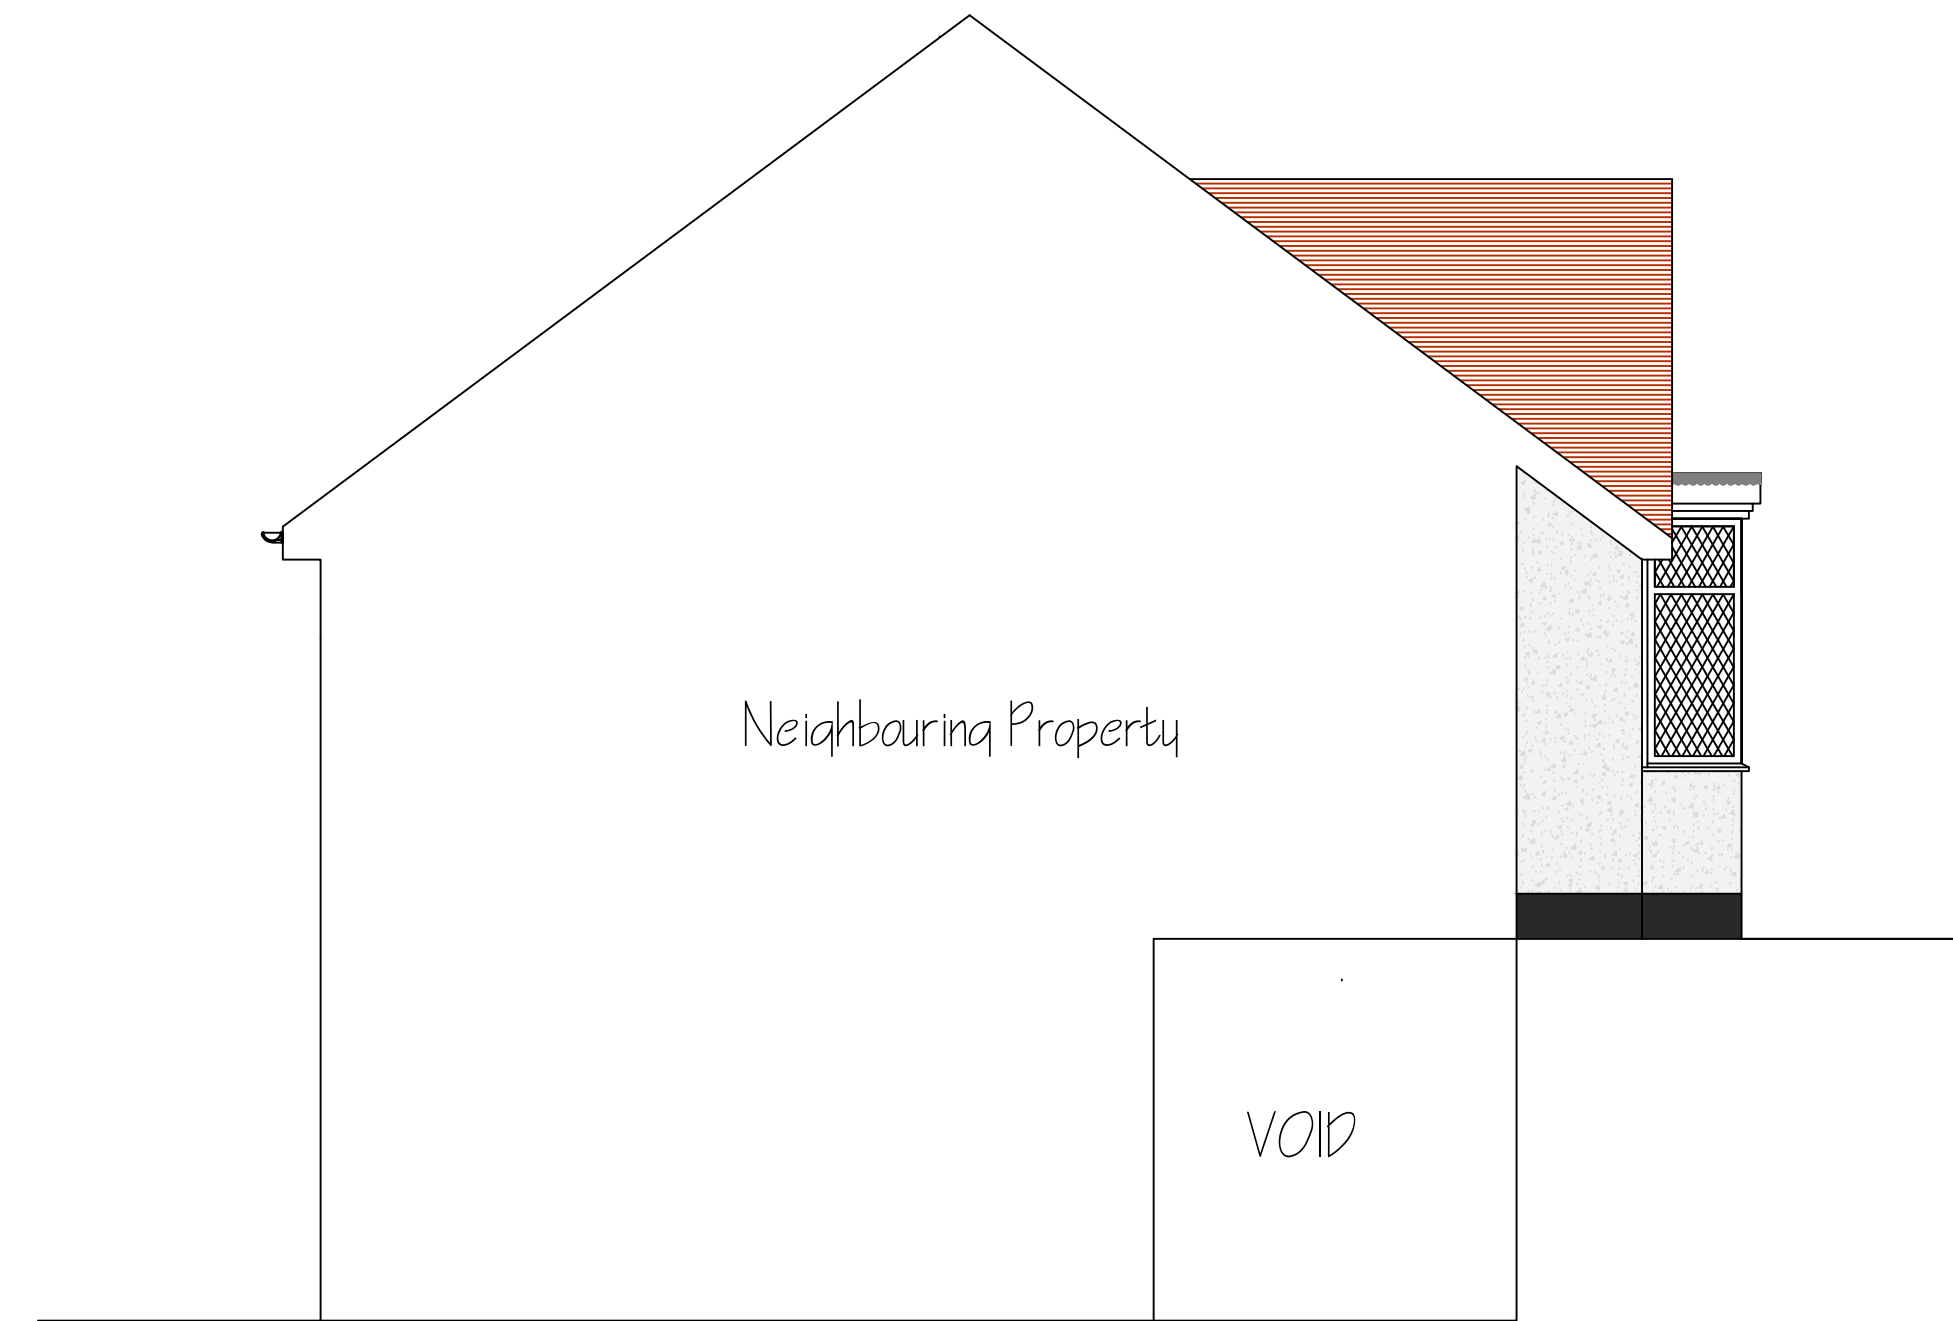

Side Elevation 1:50

EXTERNAL FINISHES

Clay roof tiles

Dashed render external finish - White

Downpipes & gutters - Black UPVC

UPVC fascia - white

Double glazed UPVC windows - White

UPVC doors - White