



Typical Arrangements


Typical Car Park Layout

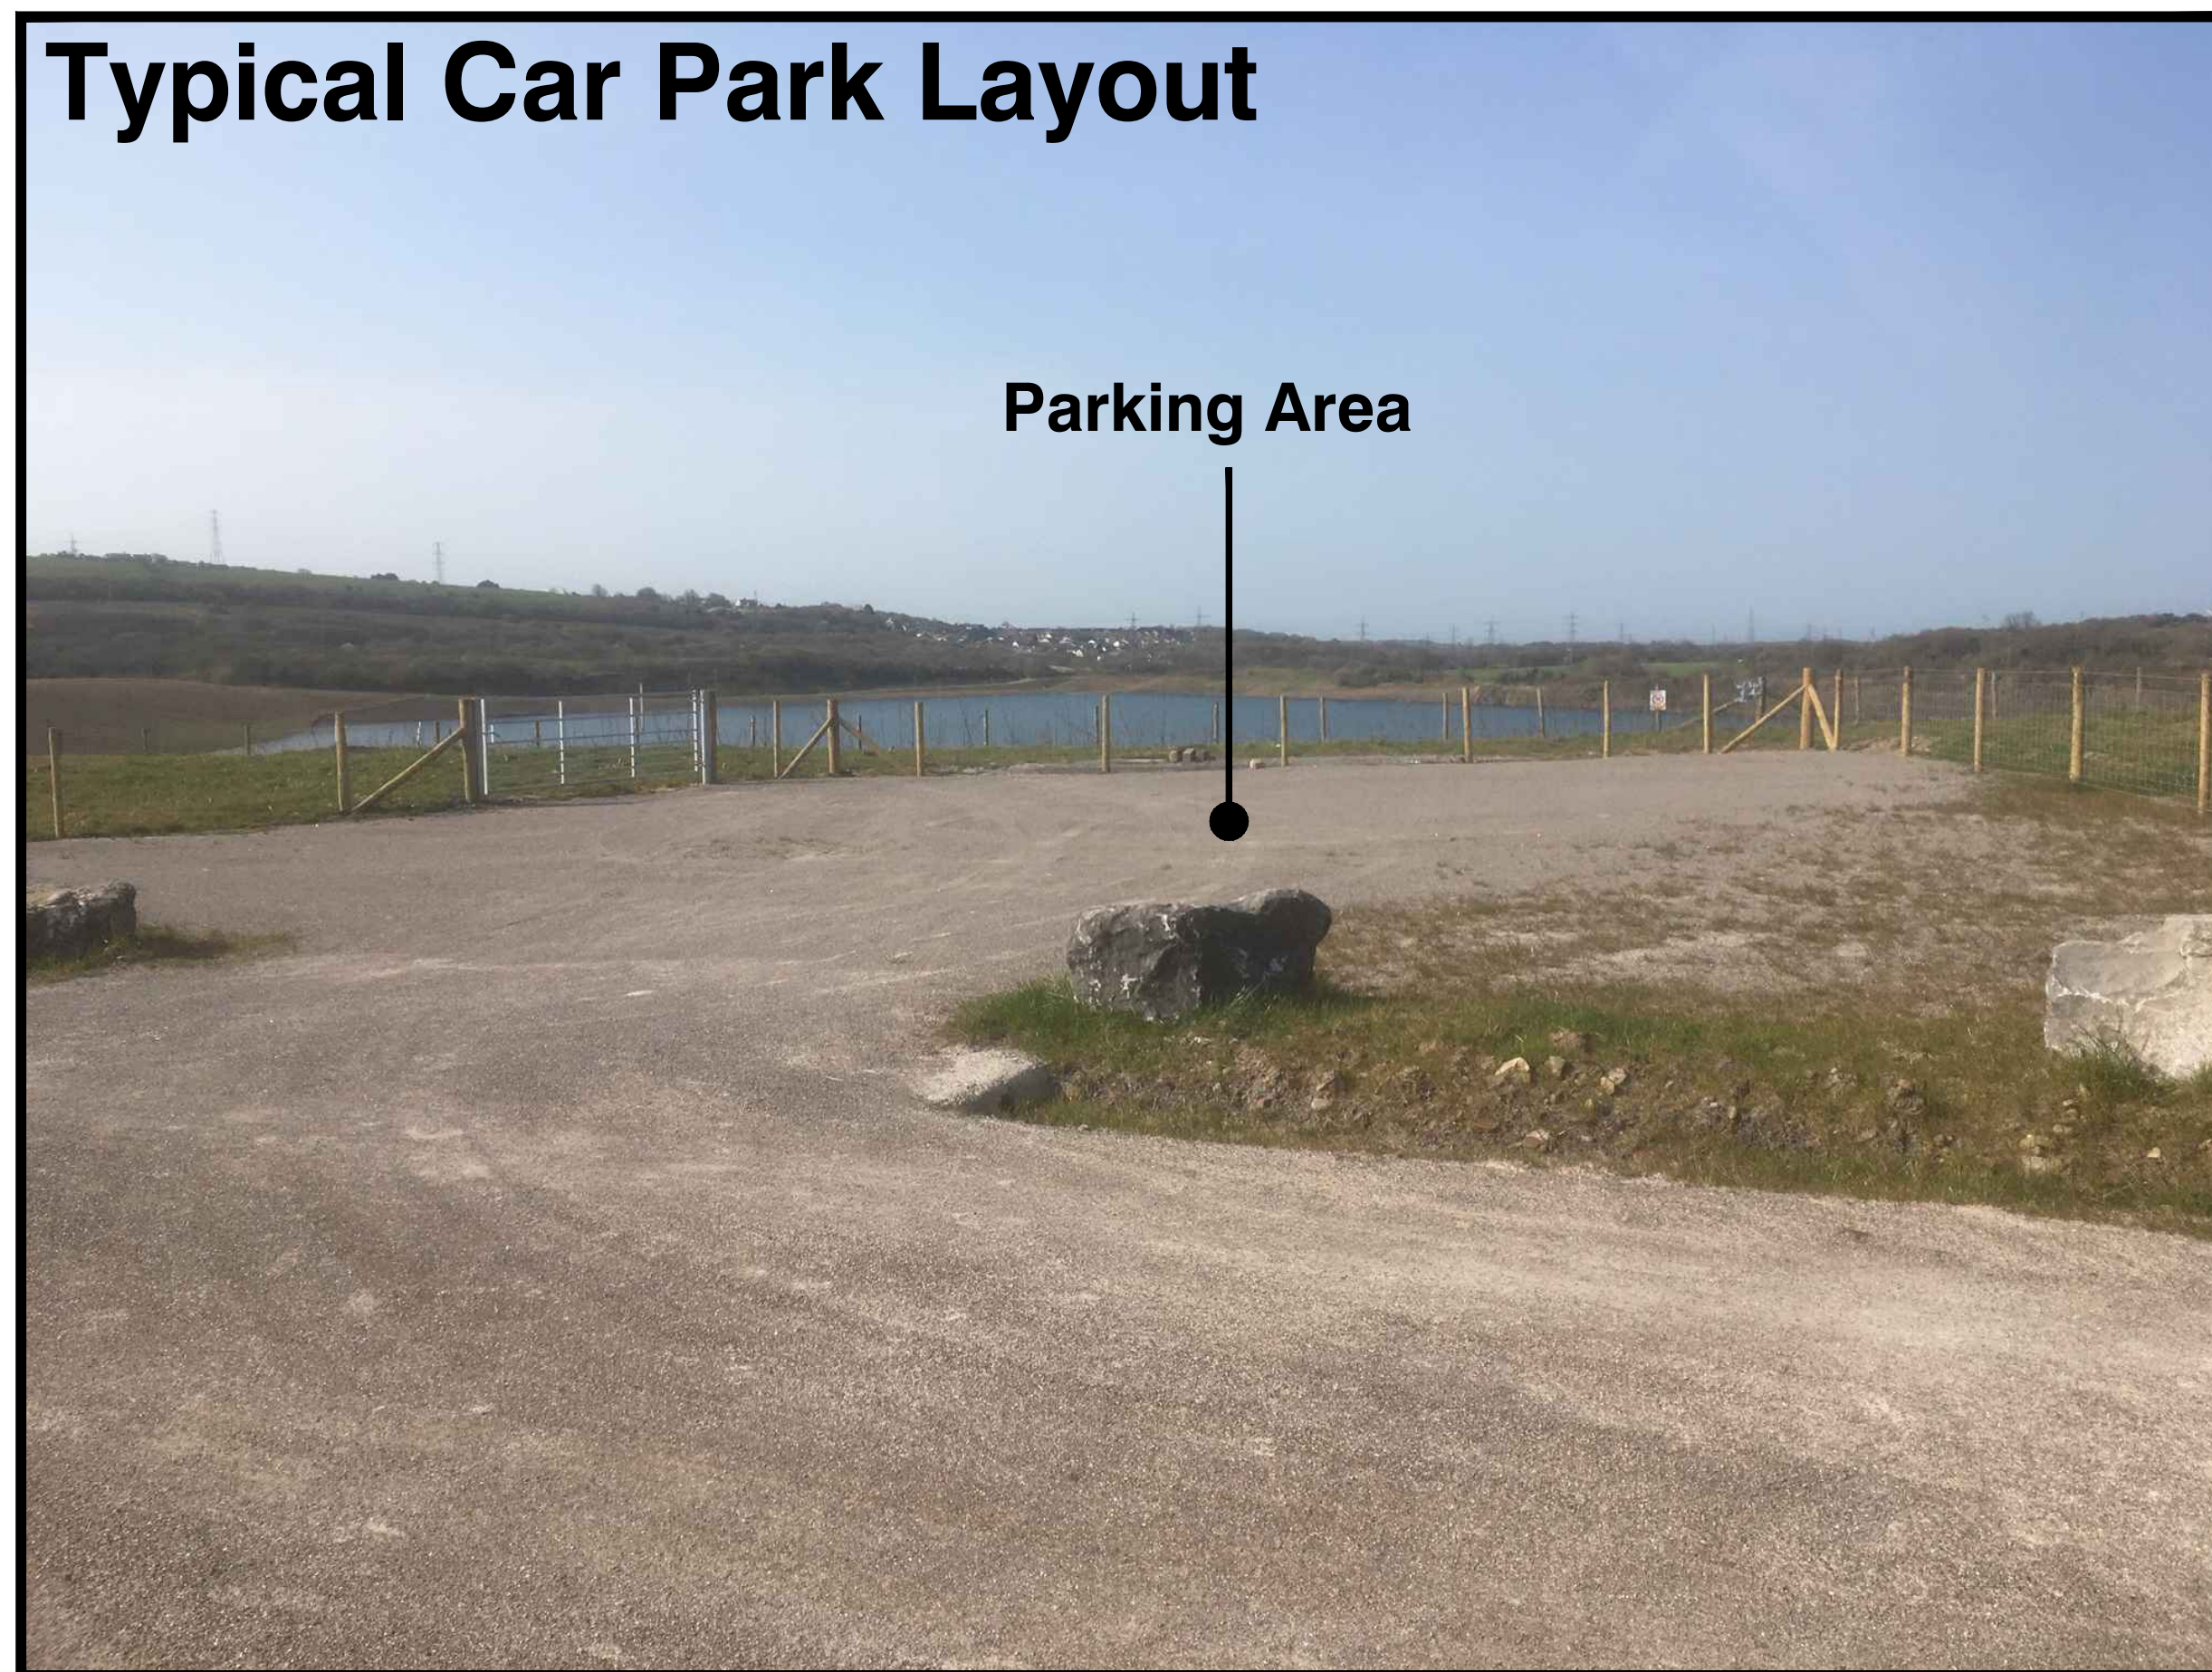

Road Layout Illustration

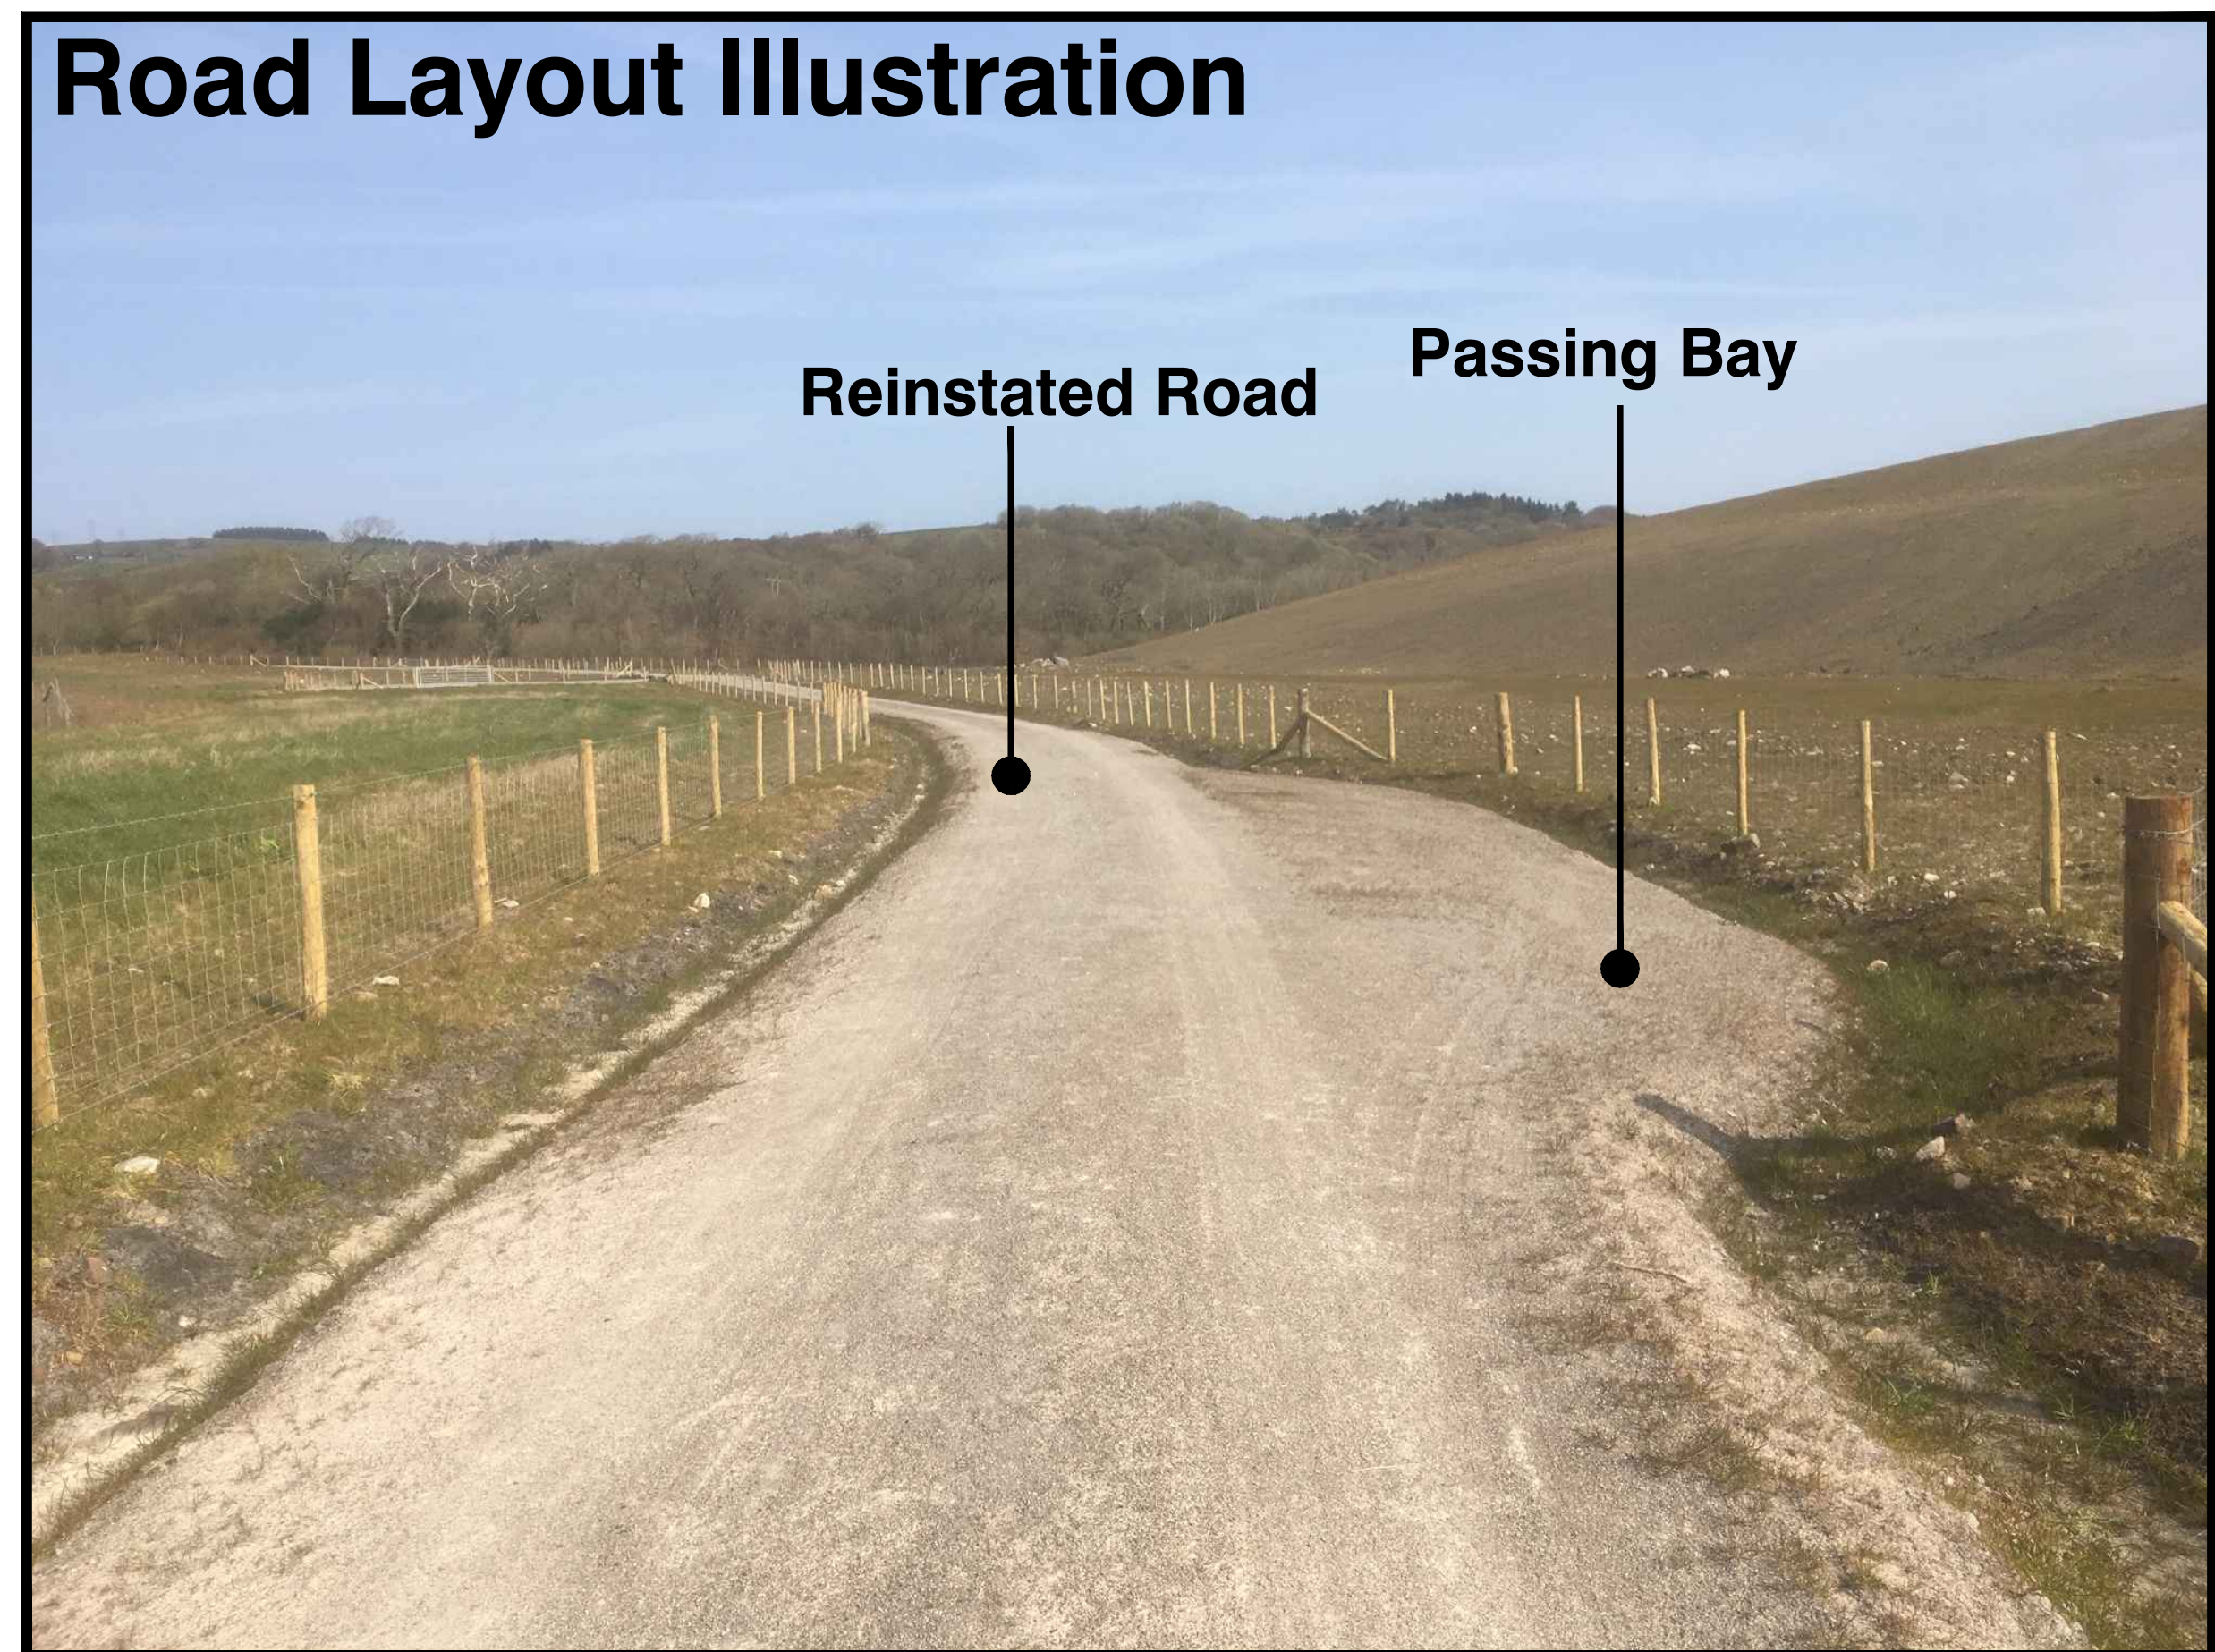

Road Layout Illustration

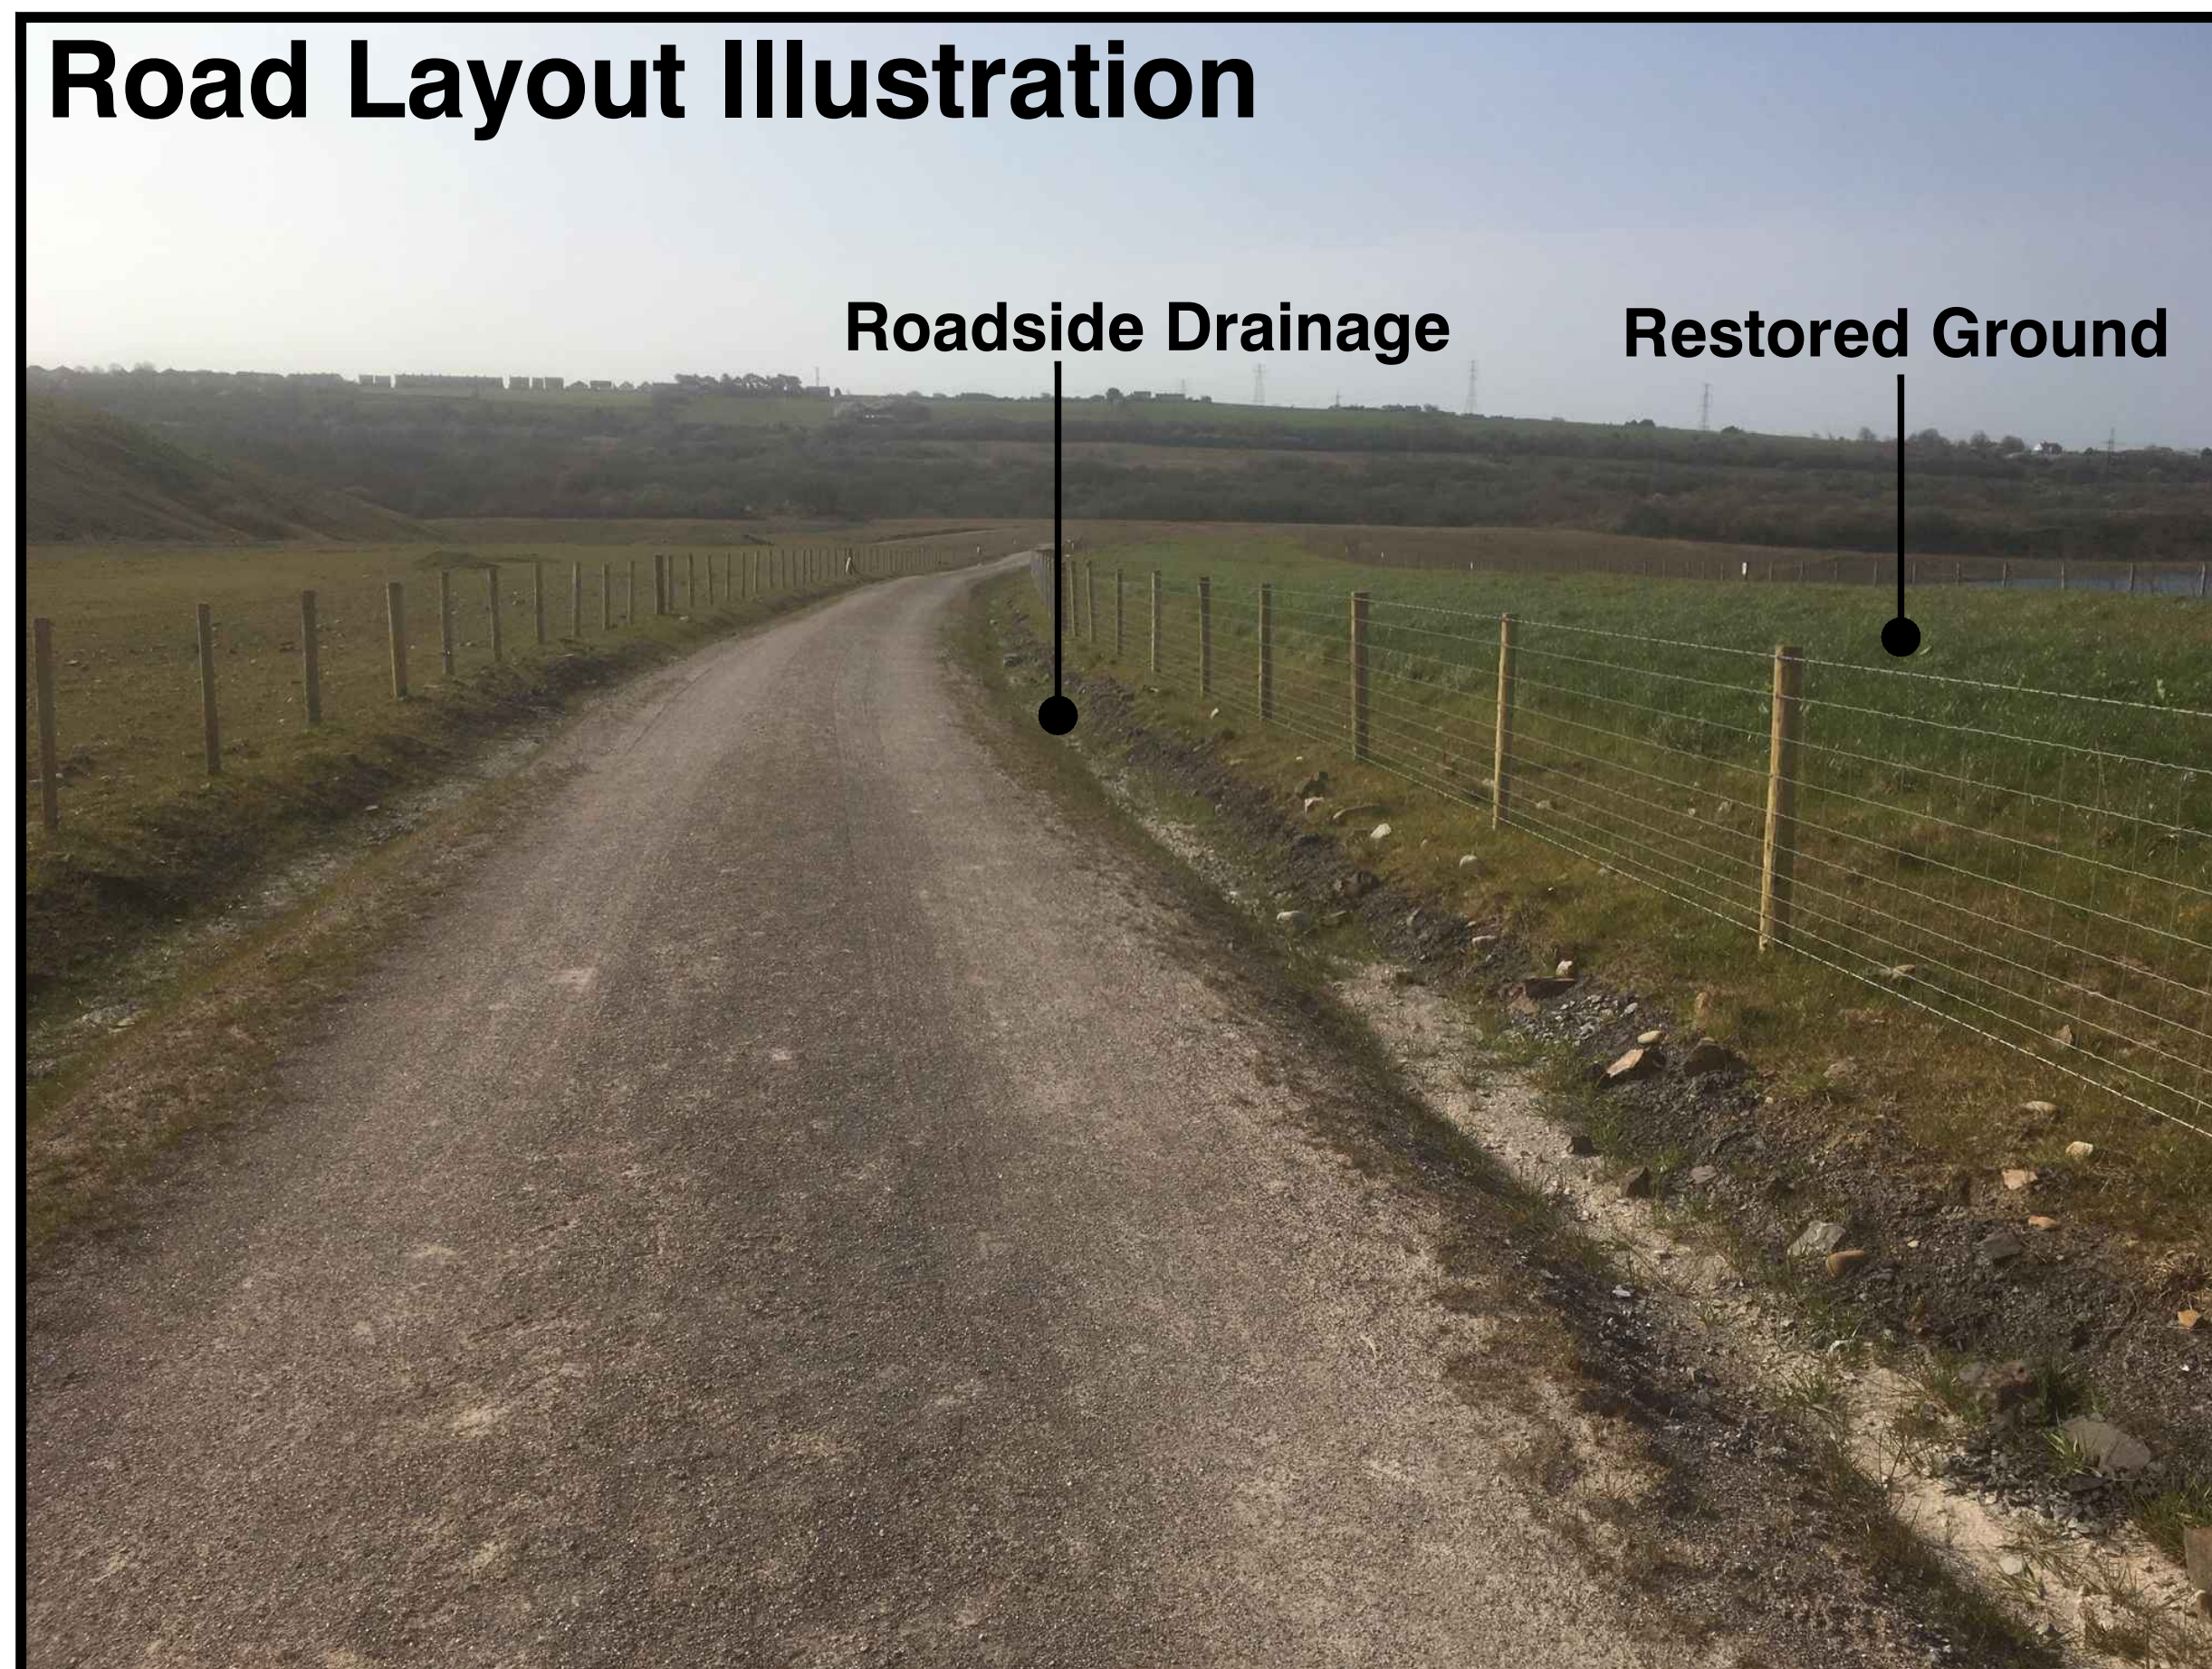

Cross Section Details

