


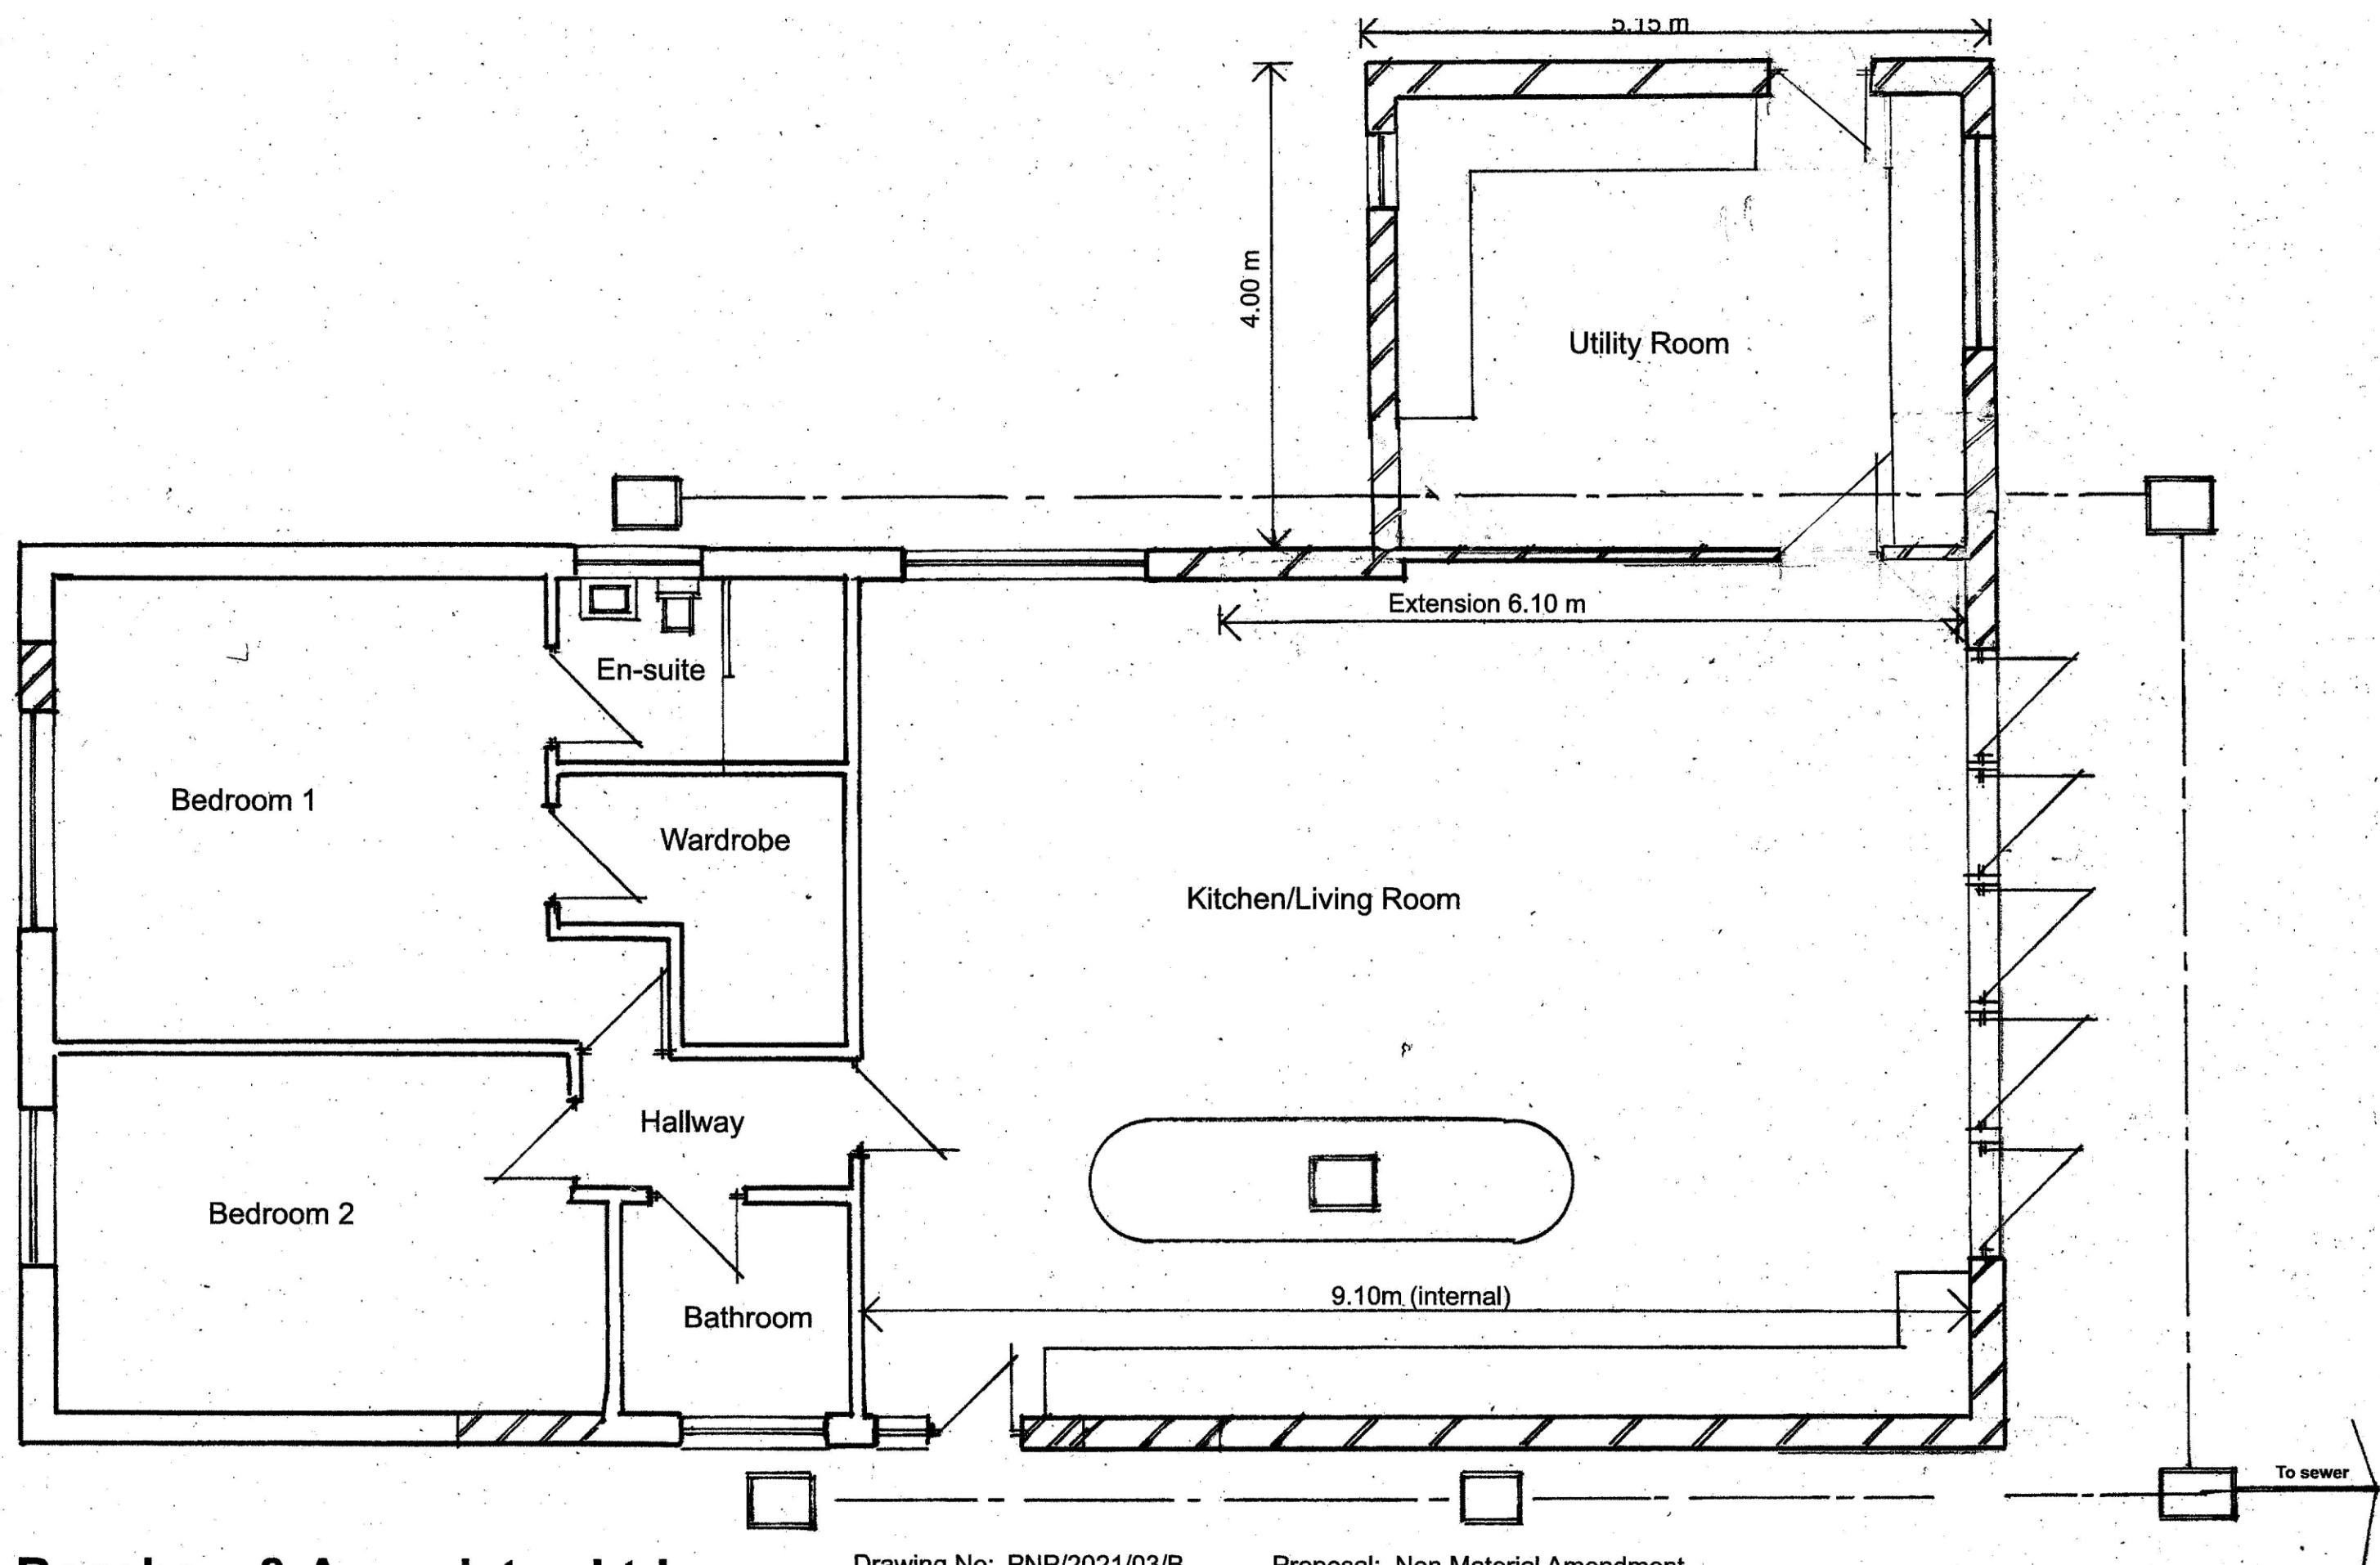

Ron Bagshaw & Associates Ltd.

Architectural Design & Planning Consultants



Wood Field House
1b Rosser Terrace
Cilfrew
Neath, SA10 8LH

Contact Details -
01639 632822 (Office)
07870 863859 (Mobile)
mail@ronbagshaw.co.uk

Drawing No: PNP/2021/03/B

Scale: 1:50 @ A3

Date: May 2021

Revision B - NMA.

Proposal: Non Material Amendment.

Location: 56 Brookfield, Neath Abbey, Neath SA10 7EH.

Client: Mr P. N. Pritchard - same address

Title: Proposed Elevations