



Superseded

SITE BLOCK PLAN & LOCATION PLAN

PLOT 1, GLANNANT PLACE, CWMGWARCH, NEATH, SA11 5TE

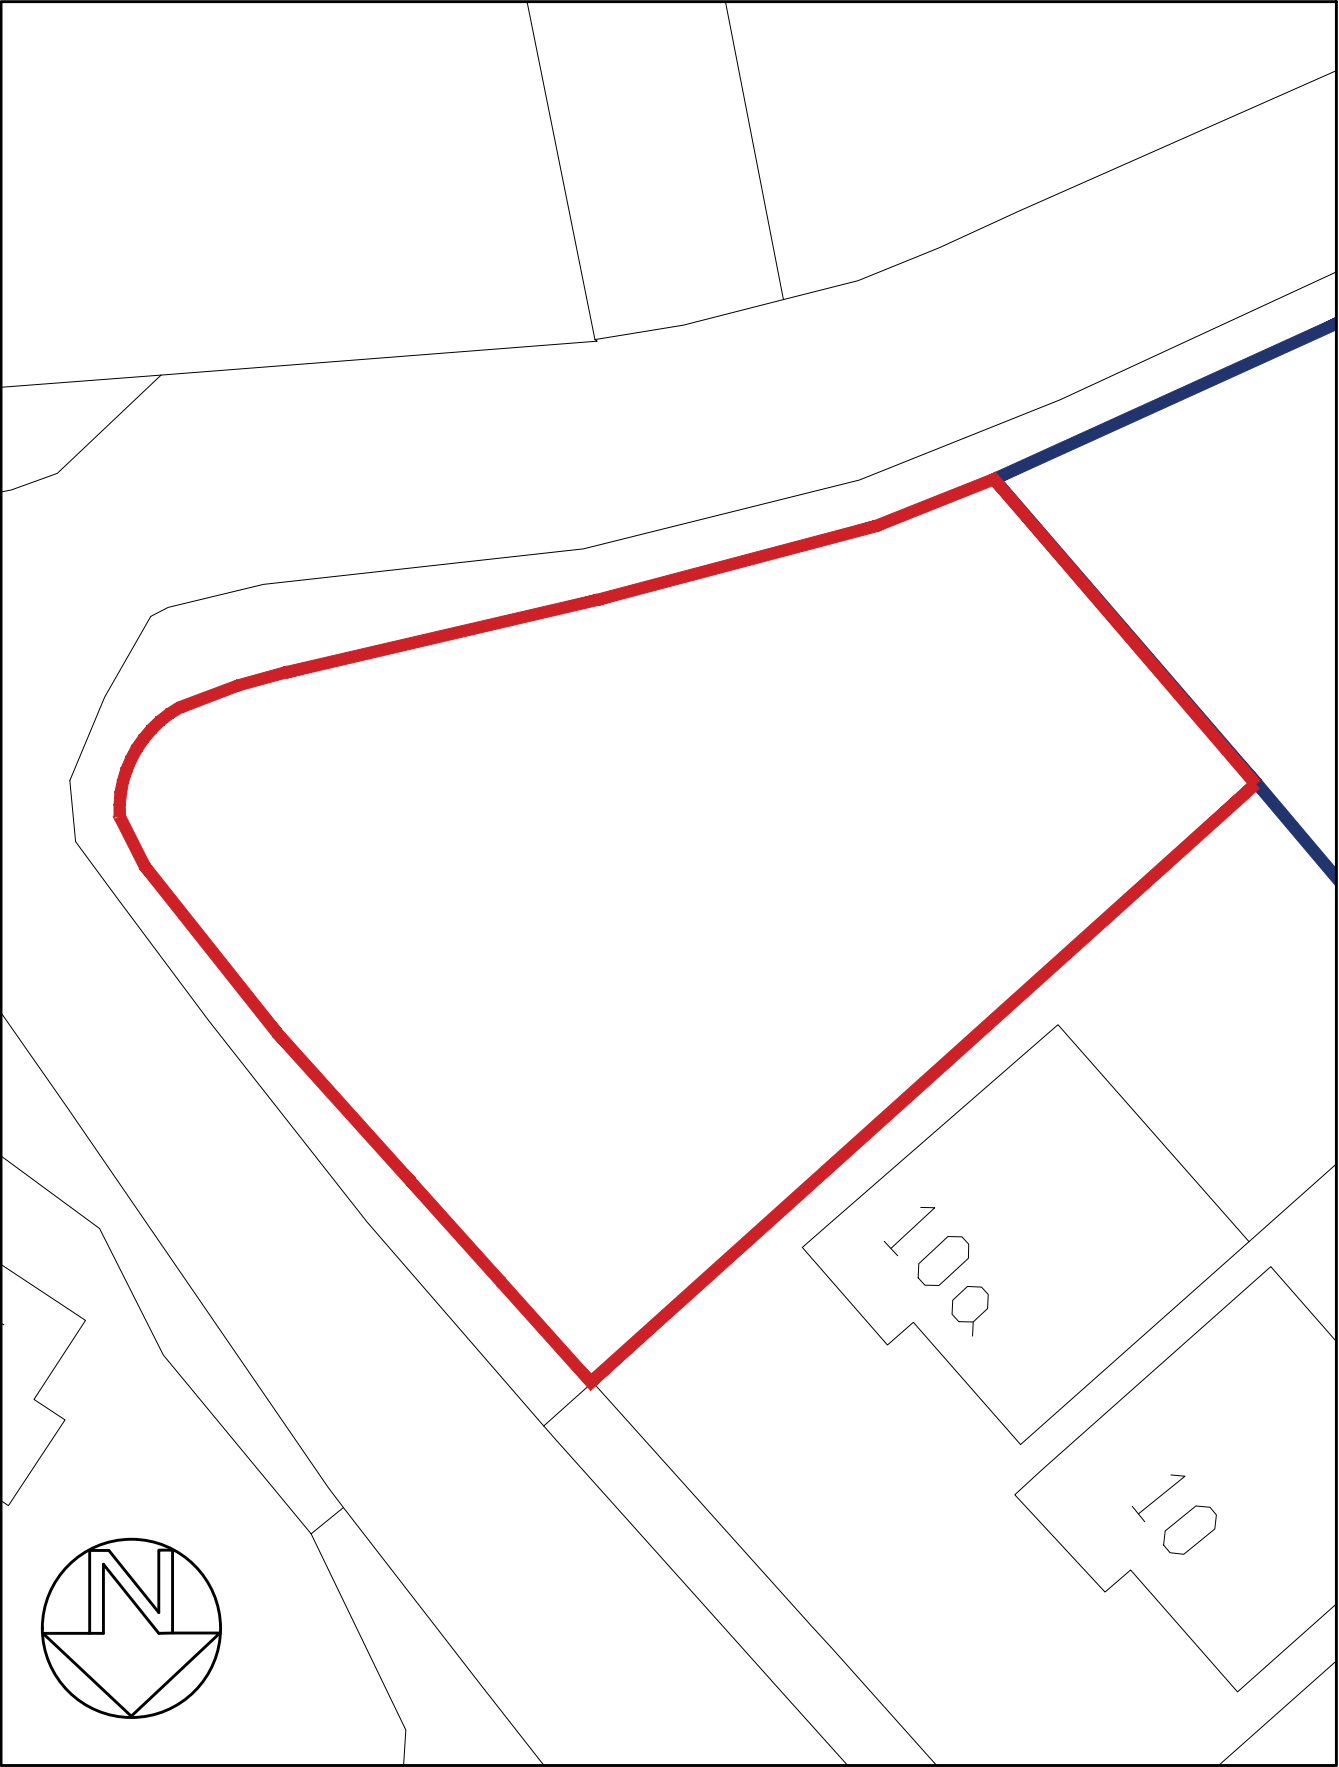

Site Block Plan 1:200

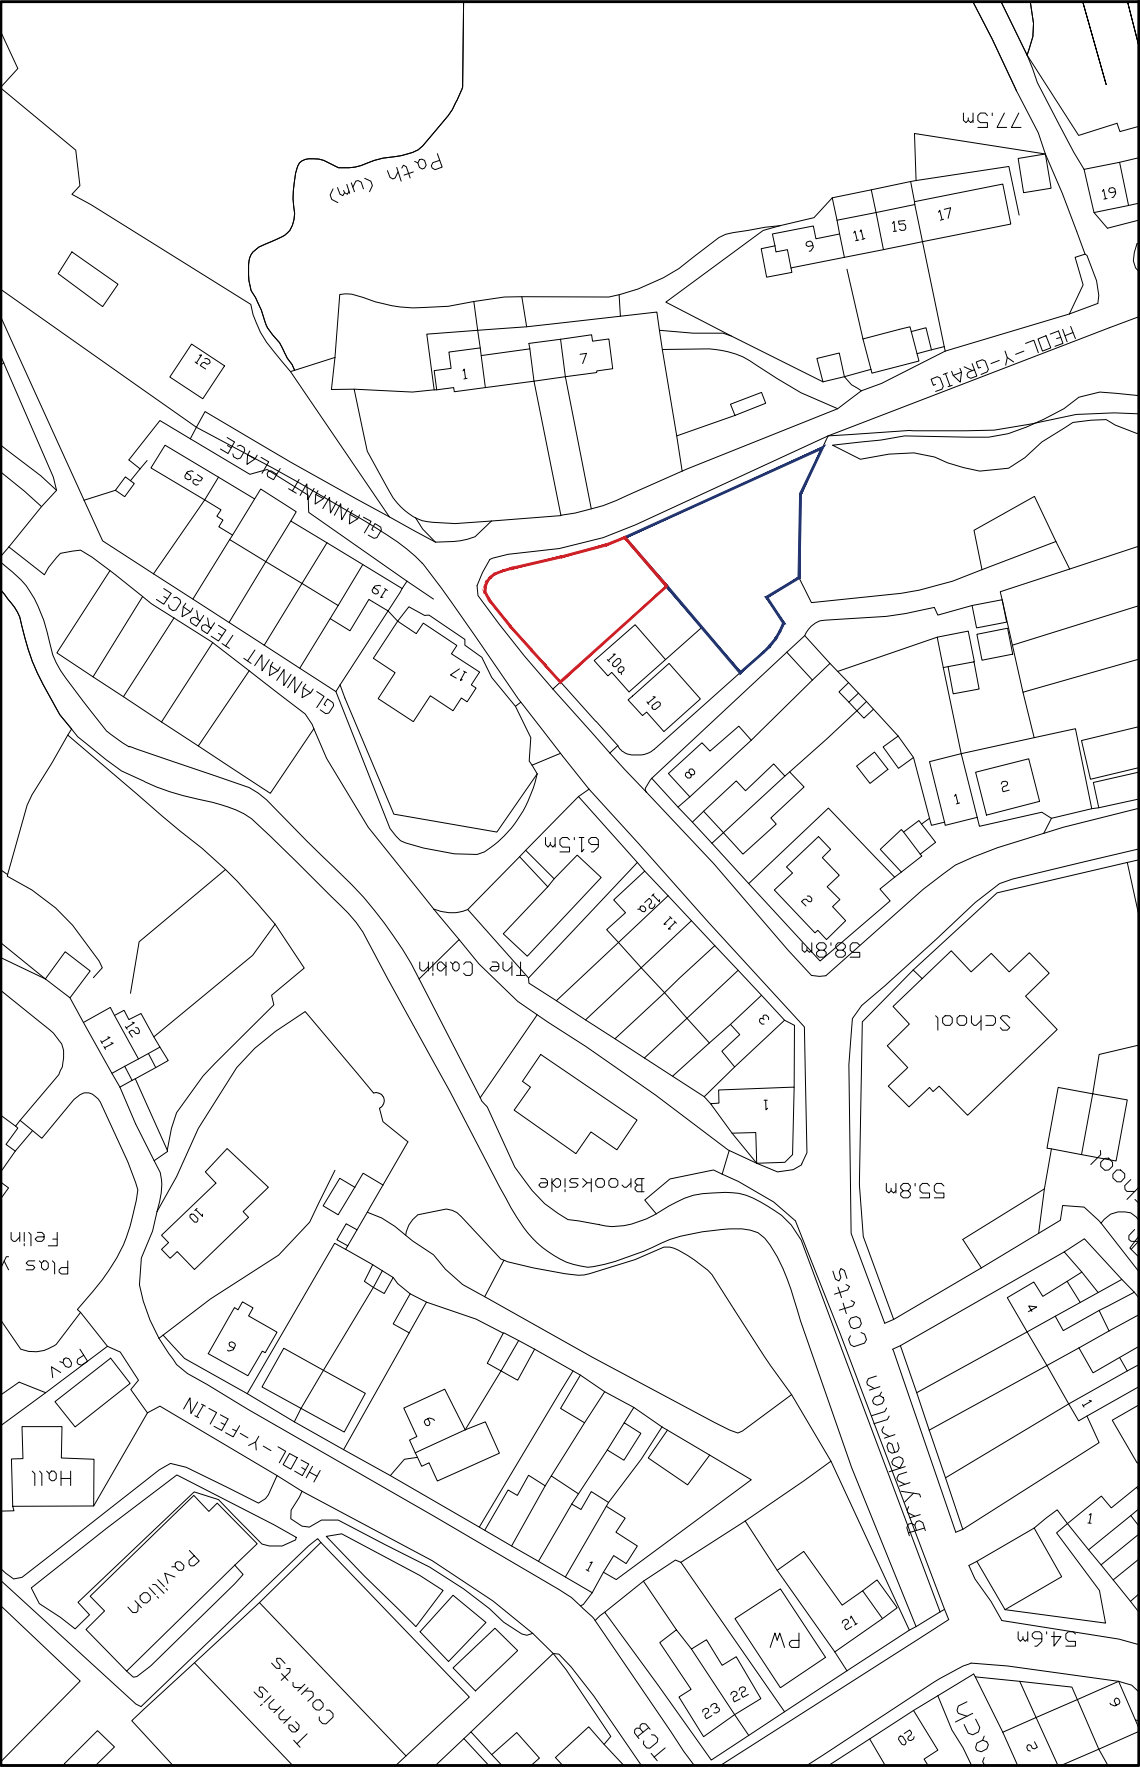

Site Location Plan 1:1250

Ordnance Survey, (c) Crown Copyright 2017. All rights reserved. Licence number 100022432

Notes

This drawing is to be read in conjunction with all relevant project drawings and specifications. It is not to be used for any other purpose without the written permission of Prime Architecture Limited.

Do not scale from this drawing. Responsibility will not be accepted by Prime Architecture Limited for errors made by others scaling from the drawing. Use written dimensions only. Contractor to verify all dimensions before commencing work on site.

Prime Architecture Limited are to be notified immediately in writing of any discrepancies. All survey information incorporated within the drawings cannot be guaranteed as accurate unless confirmed by a fixed dimension.

All dimensions are in millimetres unless otherwise noted.

This drawing is to be read in conjunction with all relevant project drawings and specifications. It is not to be used for any other purpose without the written permission of Prime Architecture Limited.

CDP notes are provided to assist the contractor in managing residual hazards identified during the design stage. Any such notes do not relieve the contractor of their duties and they must provide a safe system of work based on method statements, risk assessments, etc.

Revision:	Description:	Date:

PLANNING

PRIME ARCHITECTURE

Prime Architecture Limited, 3 Llandellio Road,
Cross Hands, Llandellio, SA14 6NA
01269 842 575
info@prime-arch.co.uk
www.pprime-arch.co.uk
© Prime Architecture Limited

Client:
Mr & Mrs Johnson

Project Title:
Proposed 4 Bedroom New
Build at Plot 1, Glannant Place,
Cwmgwrach, Neath, SA11 5TE

Drawing Title:
Site Block Plan & Location Plan

Scale:
1:200 & 1:1250 @ A3
Date: April 2021

Job No:
857
Drawing No:
03
Rev:
-