




Reproduced from an Ordnance Survey map with the permission of the
Controller of Her Majesty's Stationary Office.
©Crown Copyright and database rights 2017 OS 100019980

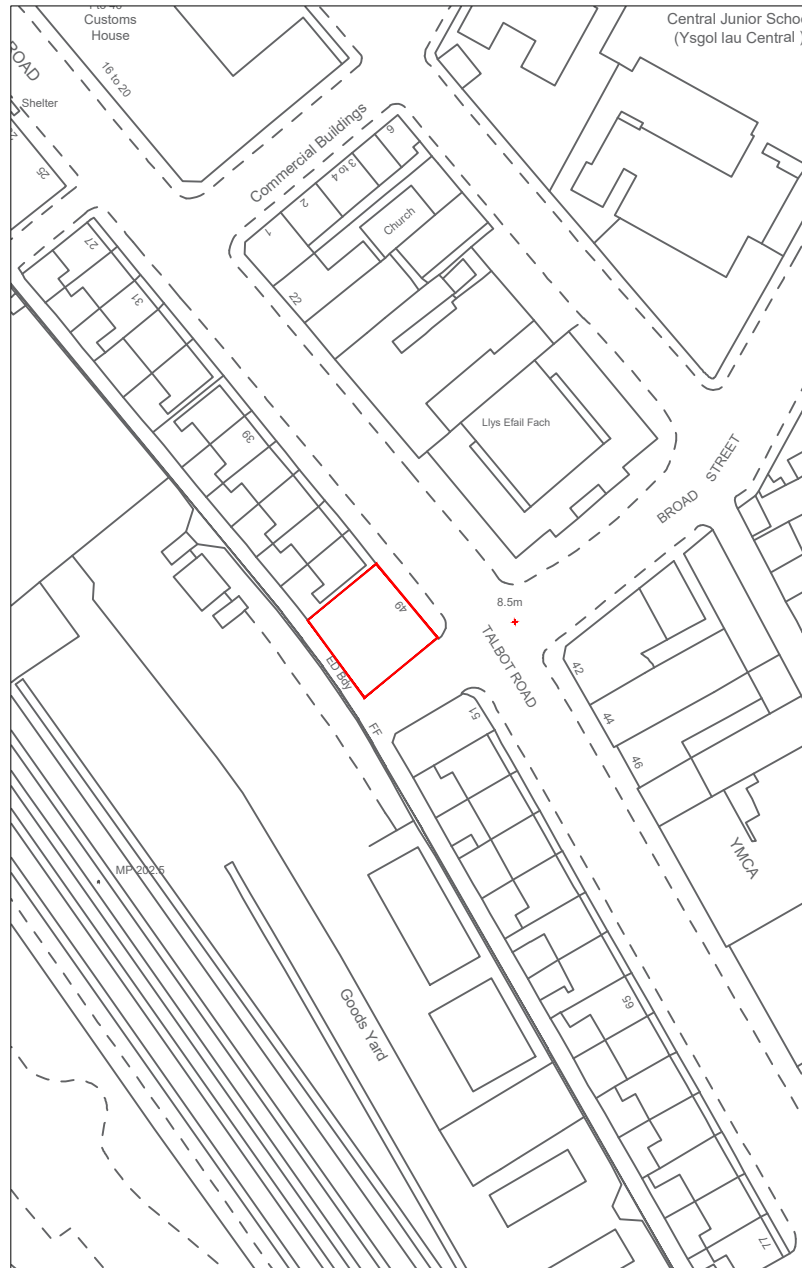

SITE LOCATION PLAN
Scale 1:1250

 McM Design Consultancy ARCHITECTS • ENGINEERS • INTERIORS • LANDSCAPE	Client: MR D PHILLIPS	Job Title: CONVERSION FROM OFFICE TO RESIDENTIAL	NOTES: 1. Do not scale from this drawing take figured dimensions only. 2. Dimensions are in millimeters unless otherwise stated. 3. All dimensions to be checked on site.		Drawing Title: Site Location Plan	
			STAGE: P L A N N I N G		Drawing No: 100	Drawn By: M.M
					Date: Nov '20	Checked By: M.M
					Scale: 1:1250 @A4	Revision: ???