



- 1 All dimensions in millimetres unless otherwise stated.
2 Do not scale off drawing. All dimensions to be checked on site.

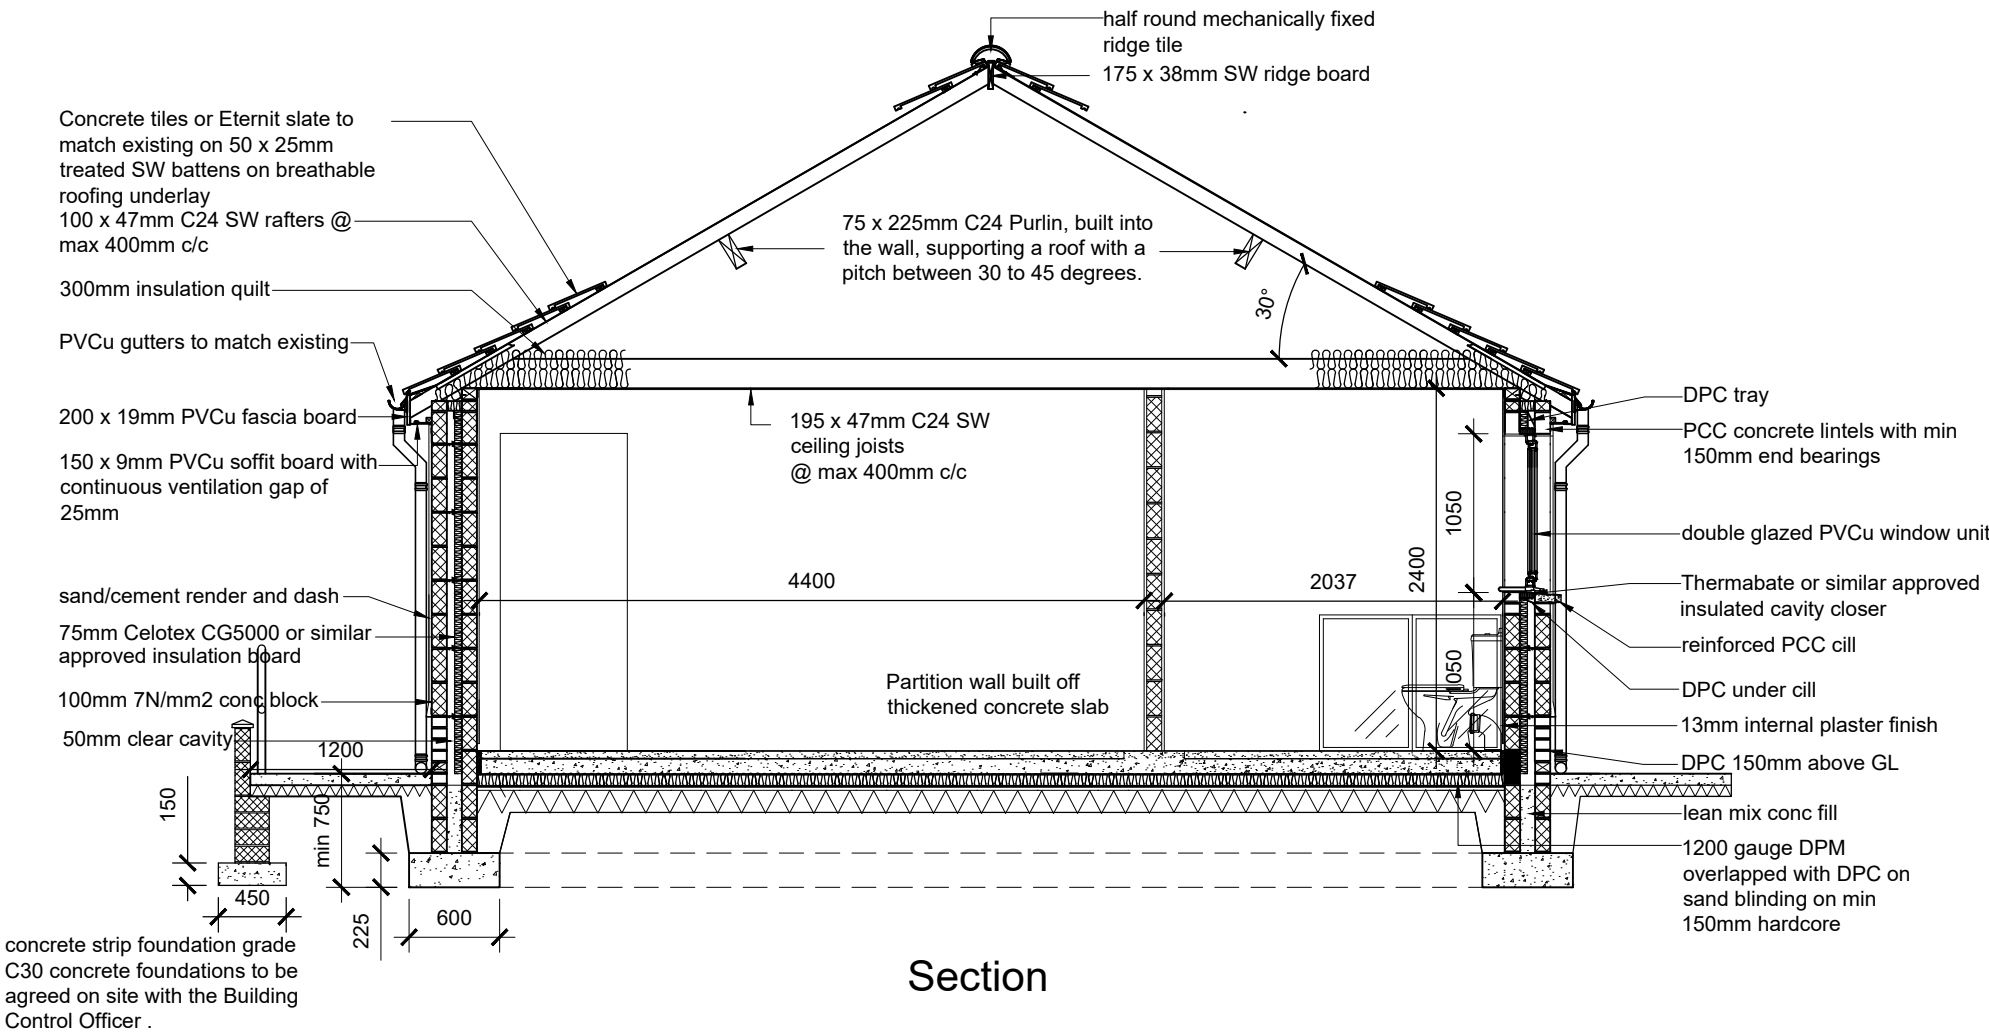

Rev	Details	Dr	Date
-----	---------	----	------

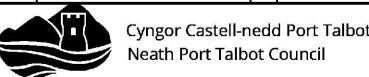

Cyngor Castell-nedd Port Talbot
Neath Port Talbot Council
Social Services, Health and Housing
Housing Renewal and Adaptations Service
Civic Centre
Neath
SA11 3QZ

Project
Cwmtynydd Farm
Penbryn Road
Cwmllynfell

Bedroom and Shower Room
Extension
Section

Drawn	sjl	Checked		Approved	
Date	May21	Date		Date	
Scales	1:50				

Drawing No. DFG5015/6