


NOTES

Key

 Site 17
Wren Road

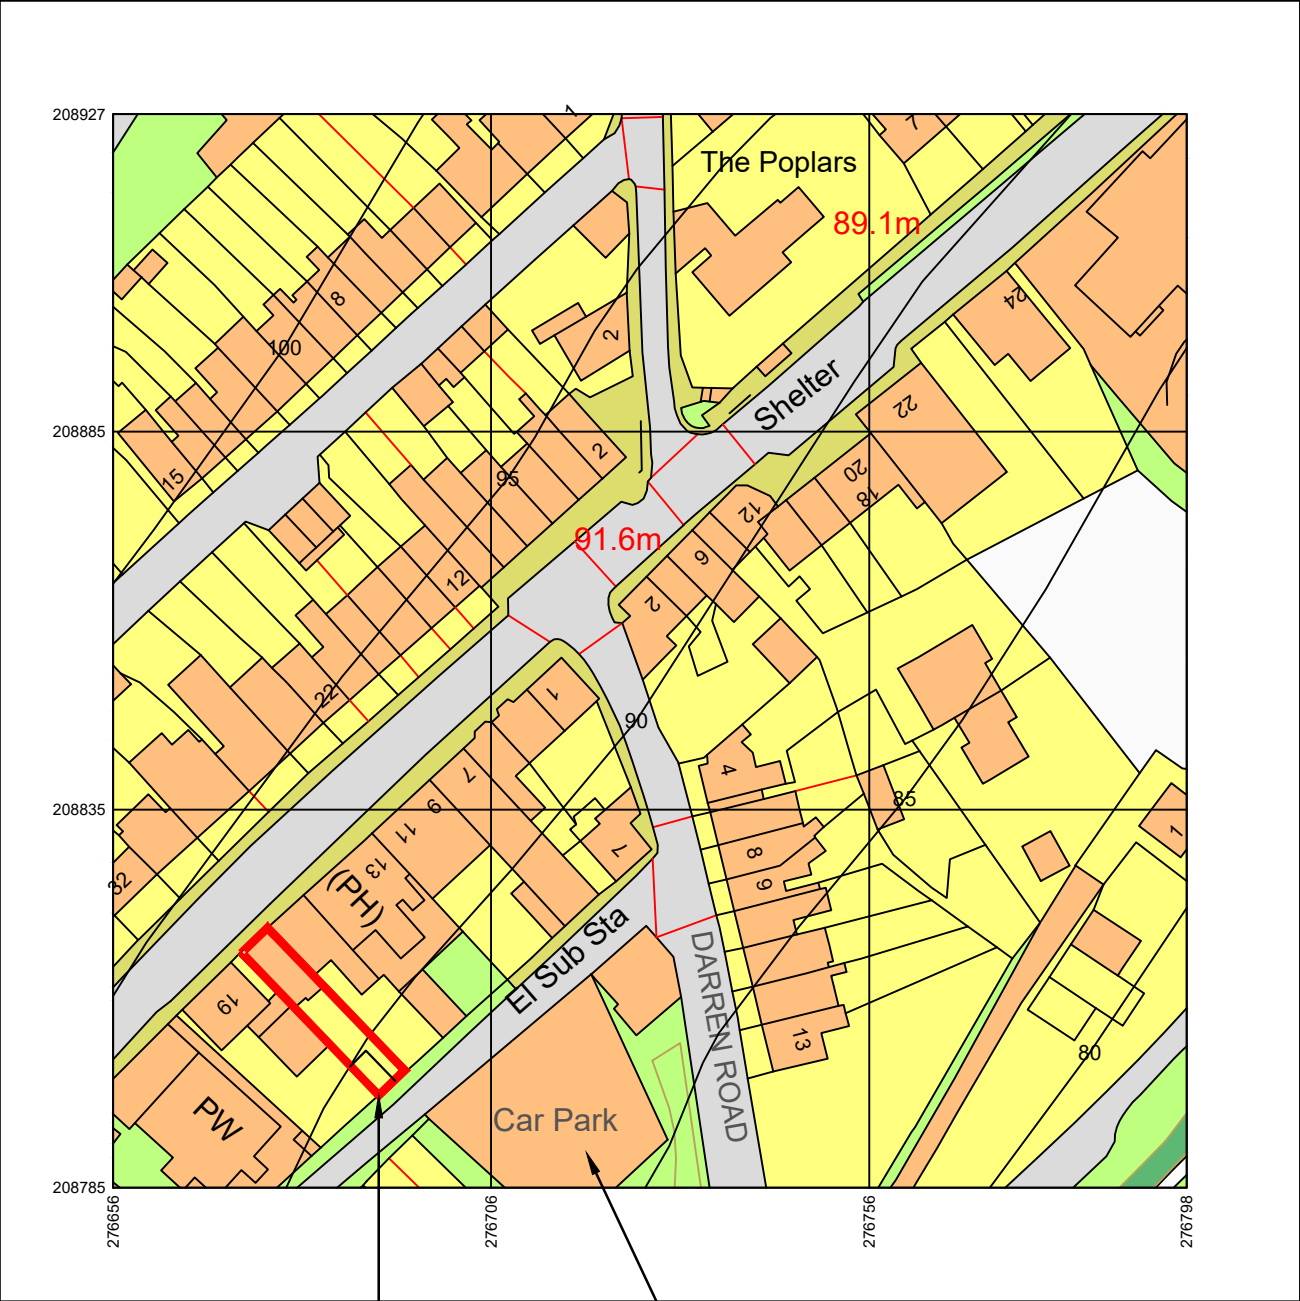

Existing Garage
/ Car Parking
Space for 17
Wren Road

Public Car Park
Available For 17 Wren
Road

REV	DATE	BY	CHKD	Added
A				Parking Revision

CLIENT
Mohammed

PROJECT
Proposed 3No Flats
17 Wren Road
Ystalyfera
TITLE
Location Plan

DRAWING ISSUE
PLANNING

GENERAL NOTES
A- The scale shown on this drawing only applies to the correct paper size.
B- Do not scale from this drawing take figured dimensions only.
C- Any discrepancies to be reported to ateb consult.
D- Drawings in PDF format are not to scale and are for reference only.

DATE 16/03/21	PRODUCED BY E.Peet
SCALE 1:1000	CHECKED
PAPER SIZE A3	APPROVED

ateb Consult
42 Gurnos Road
Ystalyfera
Swansea
SA9 2HY
Tel: 01639 849279
Fax: 01639 849984
E-mail: info@atebconsult.co.uk

JOB NUMBER	DRAWING NUMBER	REVISION
21/028	100	A