



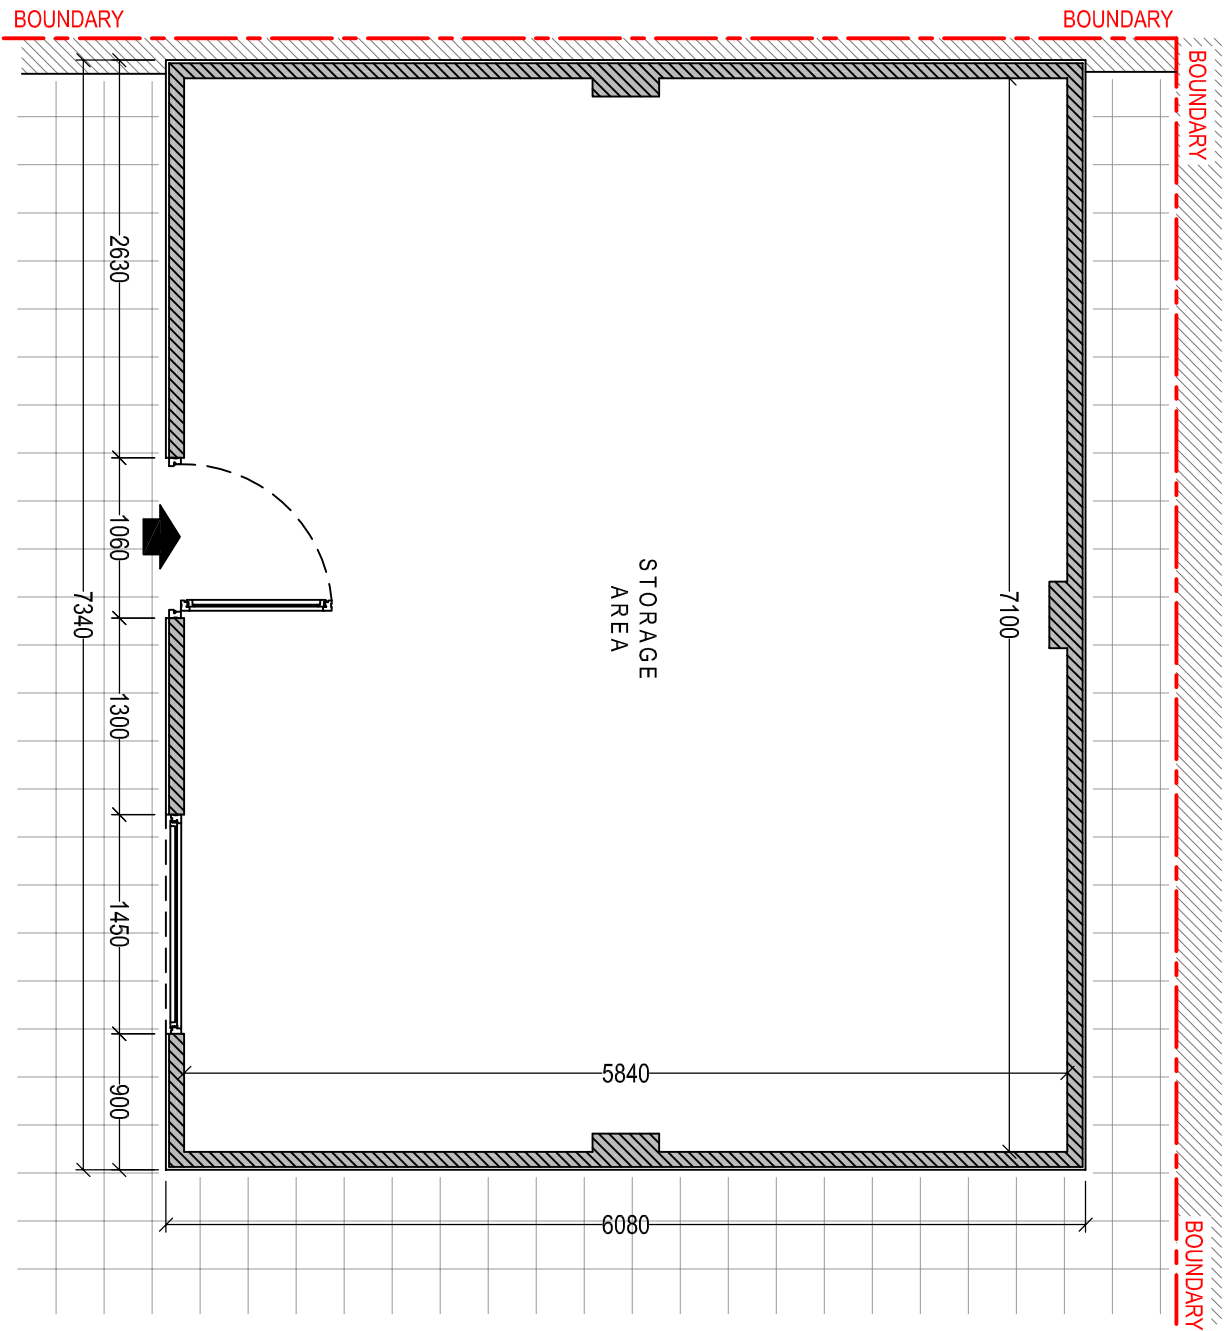

EXISTING PLAN

Scale 1:50

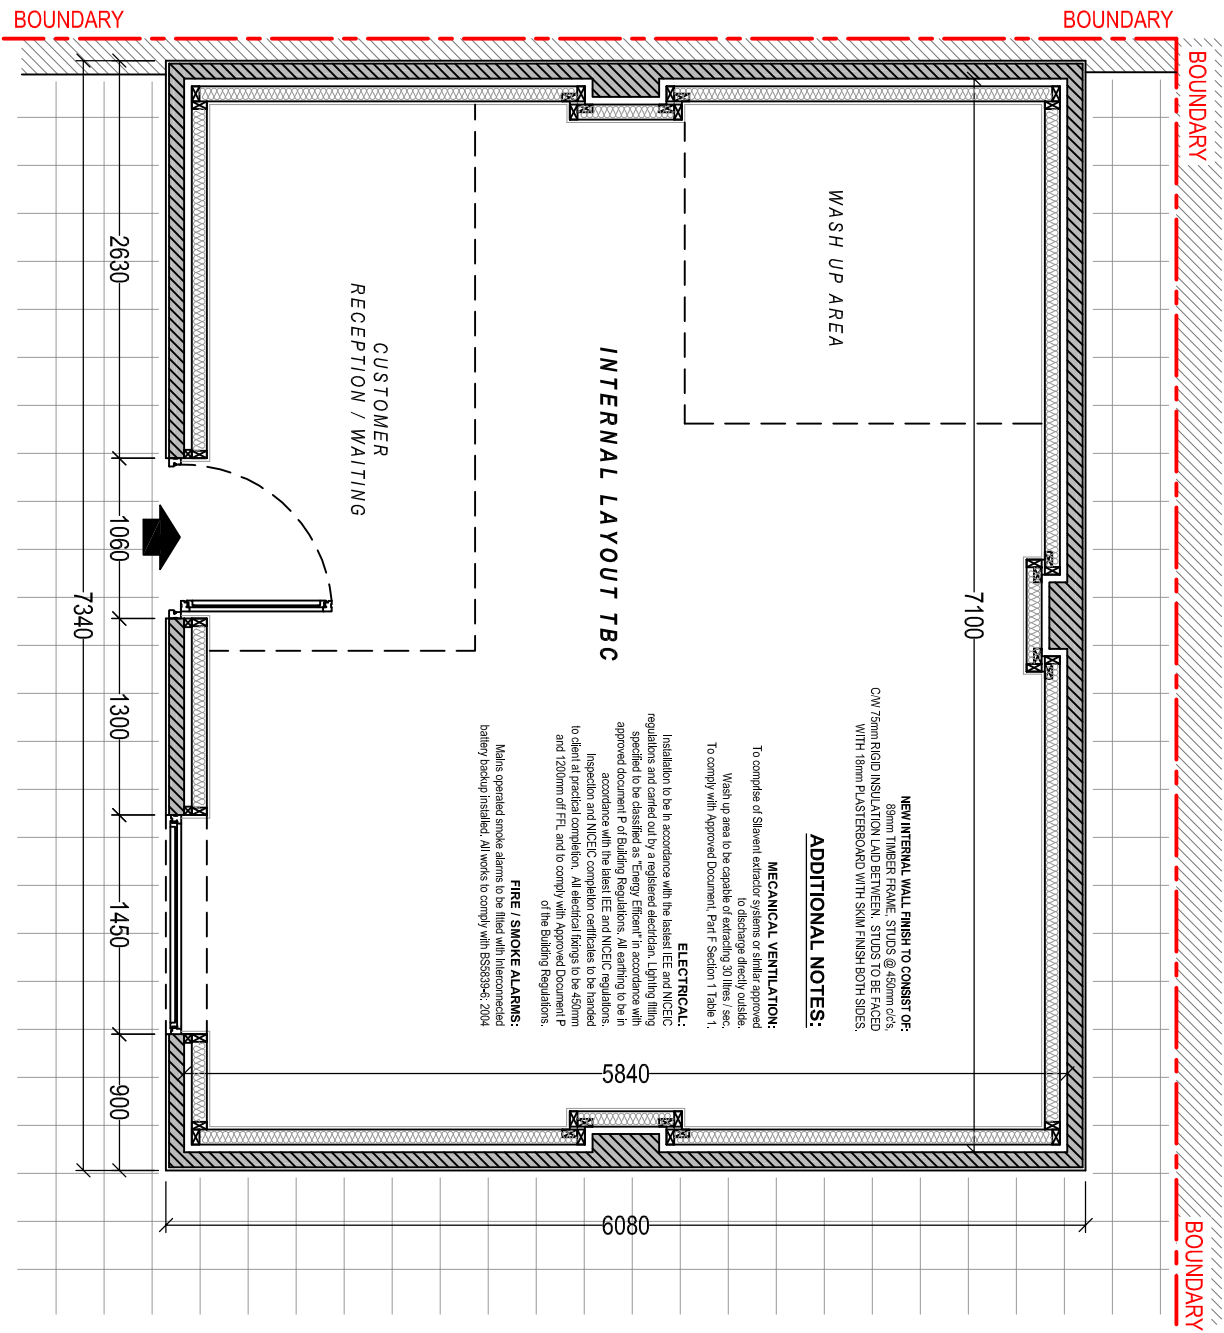

PROPOSED PLAN

Scale 1:50

 Cwm Planning & Design Ltd. (architectural and Draughting Services)		Client:		Project Title:	
		Mr J. Davies 34 Gurnos Road Ystalyfera		PROPOSED CHANGE OF USE OF EXISTING STORAGE BUILDING TO COMMERCIAL PREMISES	
		General Notes:		Drawing Title:	
		1. Do not scale from this drawing, take figured dimensions only. 2. Dimensions are in millimeters unless otherwise stated.		EXISTING & PROPOSED PLANS	
		Drawing Issue:		Revision:	
		Date: 25-05-2021		Revised:	
		Scale(s): 1:50		Paper Size: A3	
		DRAWING			