
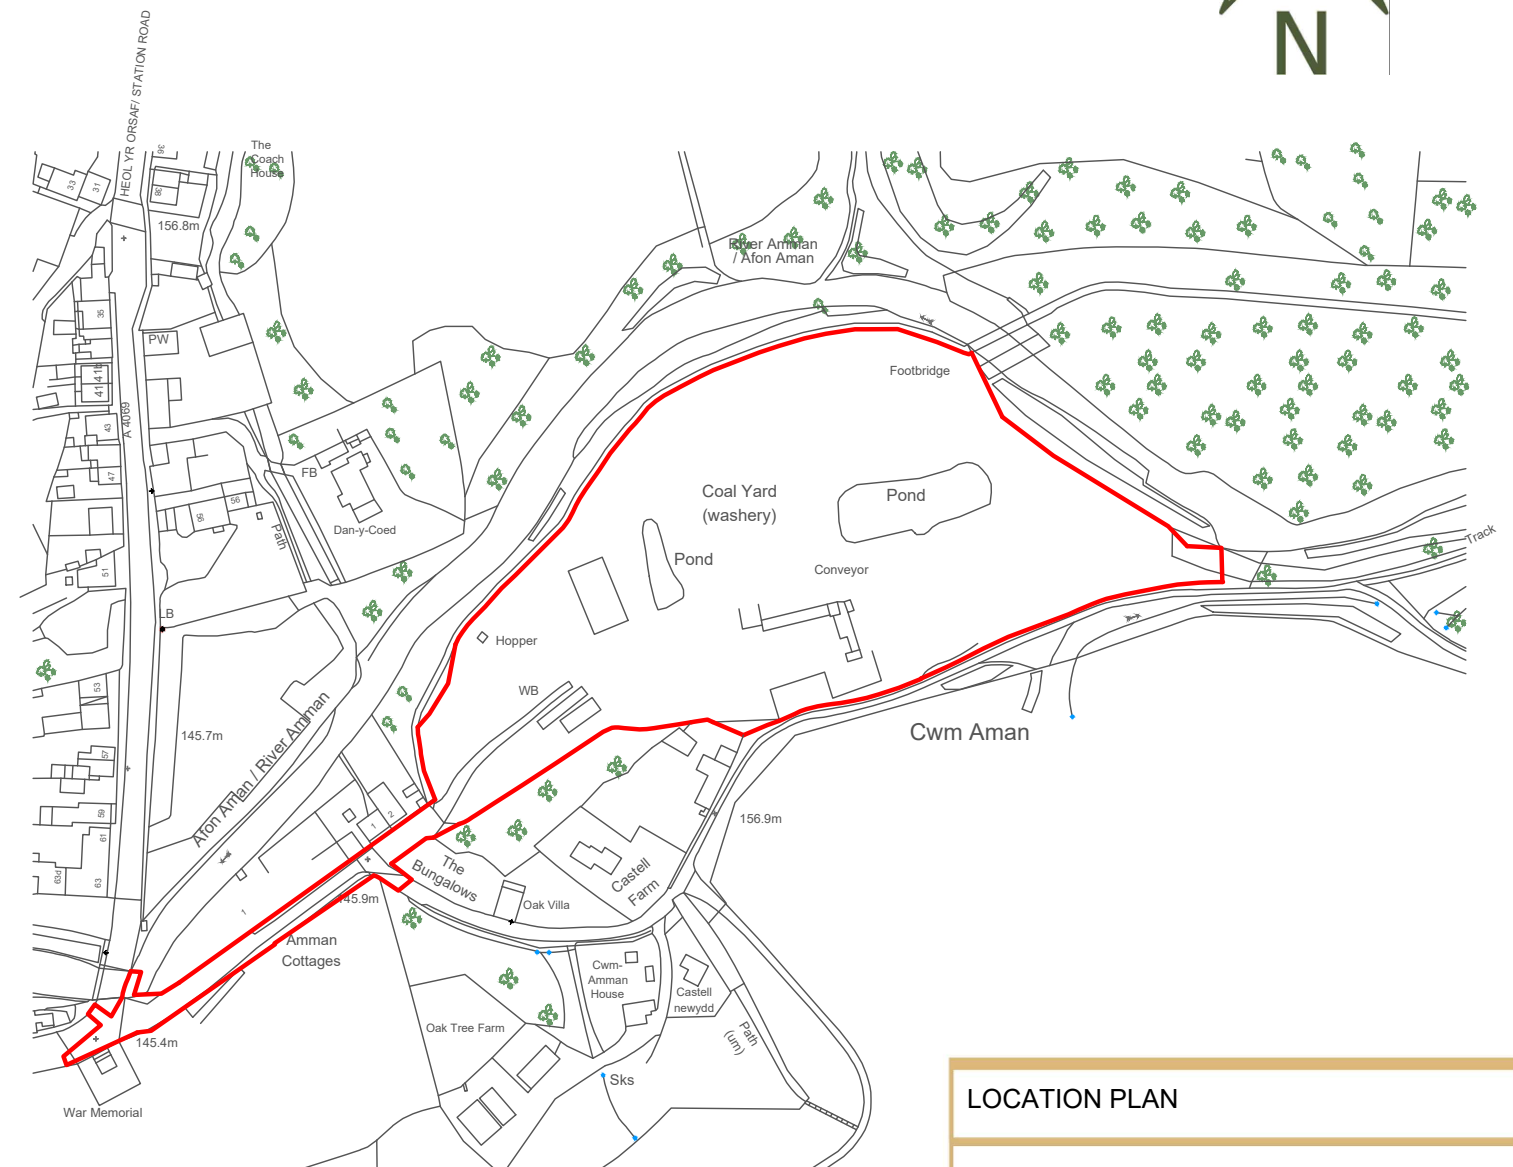


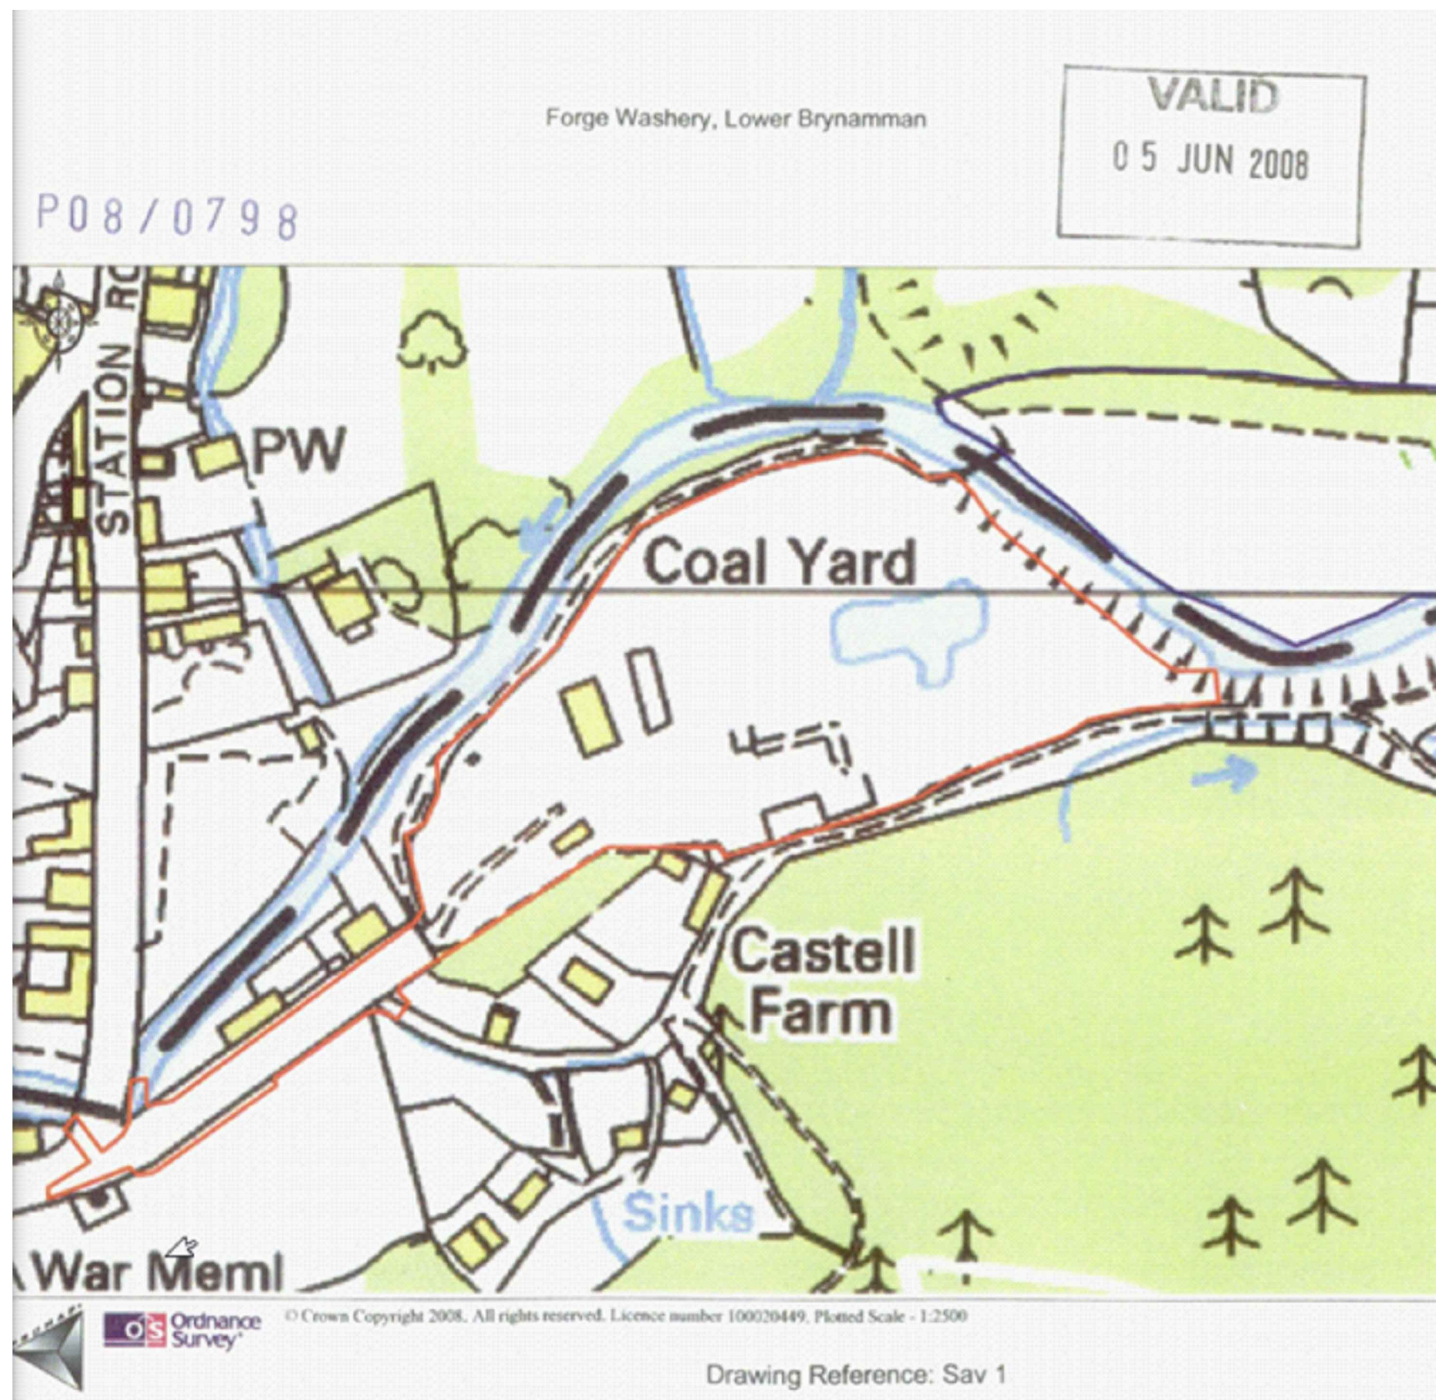

LOCATION PLAN

ORIGINAL AND CURRENT

'PENTRE EFAIL'
FORGE WASHERY, LOWER BRYNAMMAN,
NEATH PORT TALBOT, SA18 1SW

SCALE @ A3 1:2500	DATE MAY 2021	DRAWN BY OW CHECKED BY CJ
JOB NO. 2020.a	DRAWING NO. LOCPL2020.A	REVISION



UNIT 2 AND 3 CROSS HANDS
BUSINESS WORKSHOPS
HEOL PARC MAWR,
CROSS HANDS,
CARMARTHENSHIRE,
SA14 6RE
tel. 01269 267160
info@jcrplanning.com

www.jcrplanning.com

THIS DRAWING HAS BEEN PRODUCED SOLELY FOR THE
PURPOSES OF OBTAINING PLANNING APPROVAL
ALL CONSTRUCTION DETAIL AT BUILDING REGULATION STAGE