


SECTION B-B

GENERALLY EXTERNAL AREAS TO BE AT LEAST 150MM BELOW RESPECTIVE DWELLING GROUND FLOOR LEVELS

DWAF BRICK RETAINING WALLS (MAXIMUM HEIGHT 700MM) TO BE CONSTRUCTED TO ACCOMMODATE DIFFERENCES IN LEVELS BETWEEN DWELLINGS.



SECTION D-D

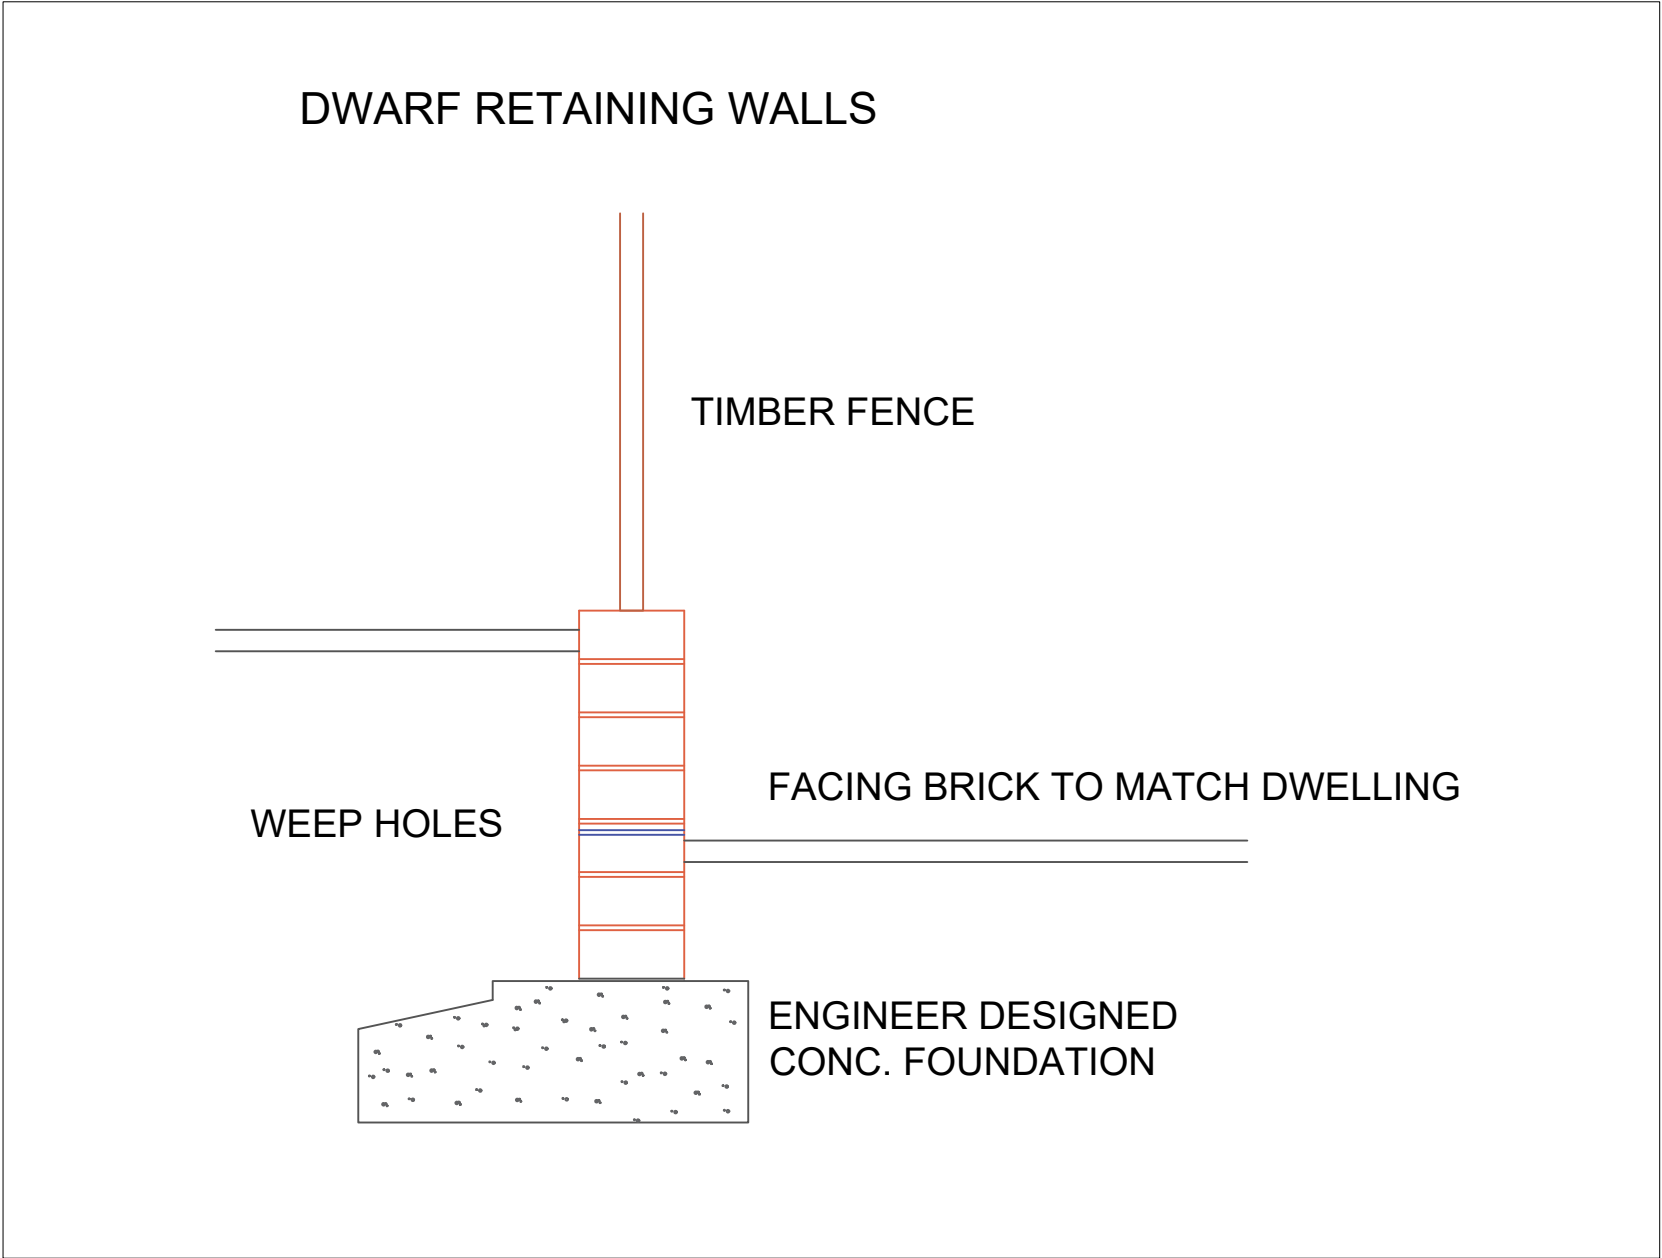

SITE SECTIONS (1 OF 2)

GENERAL LAYOUT

'PENTRE EFAIL'
FORGE WASHERY, LOWER BRYNAMMAN,
NEATH PORT TALBOT, SA18 1SW

SCALE @ A1
1 : 200

DATE
MAY 2021

DRAWN BY OW
CHECKED BY CJ

JOB NO.
2020.a

DRAWING NO.
SECT1A

REVISION

THIS DRAWING HAS BEEN PRODUCED SOLELY FOR
THE PURPOSES OF OBTAINING PLANNING APPROVAL.
ALL CONSTRUCTION DETAIL AT BUILDING REGULATIONS STAGE

J

C

R

PLANNING

PLANNING AND DEVELOPMENT CONSULTANTS

www.jcrplanning.com

UNIT 2 AND 3
CROSS HANDS BUSINESS WORKSHOPS
HEOL PARC MAWR, CROSS HANDS,
CARMARTHENSHIRE, SA14 6RE
tel. 01269 267160
info@jcrplanning.com