


SECTION F-F

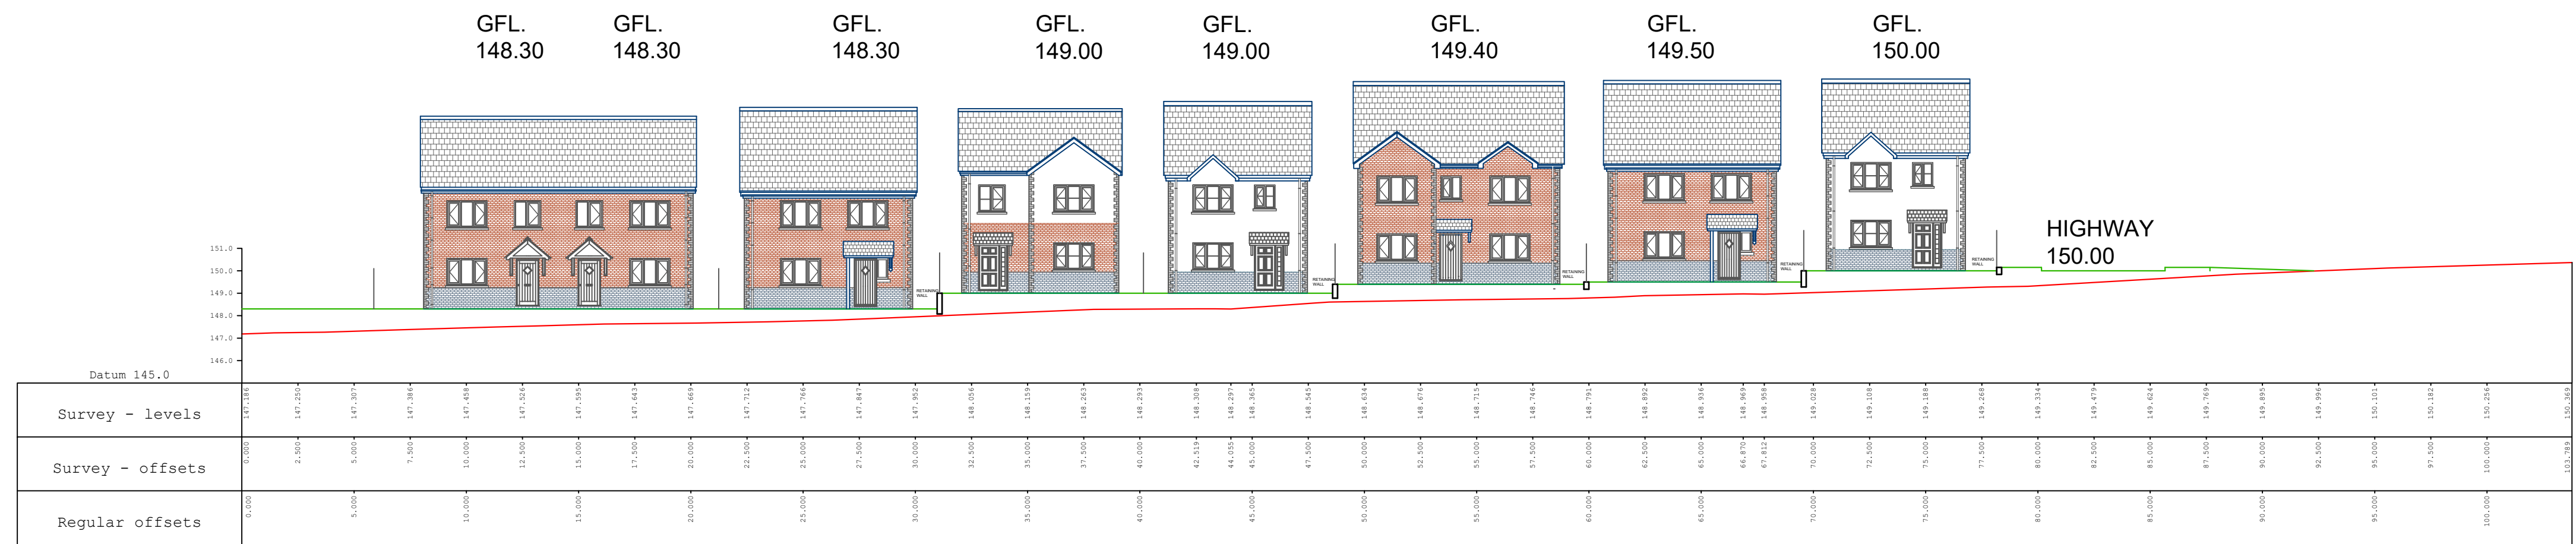

SECTION G-G



SECTION H-H



SITE SECTIONS (2 OF 2)

'PENTRE EFAL'
FORGE WASHERY, LOWER BRYNAMMAN,
NEATH PORT TALBOT, SA18 1SW

SCALE @ A1 | DATE MAY 2021 | DRAWN BY OW
1 : 200 | CHECKED BY CJ

JOB NO. 2020.a | DRAWING NO. SECT1B | REVISION

THIS DRAWING HAS BEEN PRODUCED SOLELY FOR
THE PURPOSES OF OBTAINING PLANNING APPROVAL.
ALL CONSTRUCTION DETAIL AT BUILDING REGULATIONS STAGE

J C R
P L A N N I N G
PLANNING AND DEVELOPMENT CONSULTANTS
www.jcrplanning.com

UNIT 2 AND 3
CROSS HANDS BUSINESS WORKSHOPS
HEOL PARC MAWR, CROSS HANDS,
CARMARTHENSHIRE, SA14 6RE
tel. 01269 267160
info@jcrplanning.com