
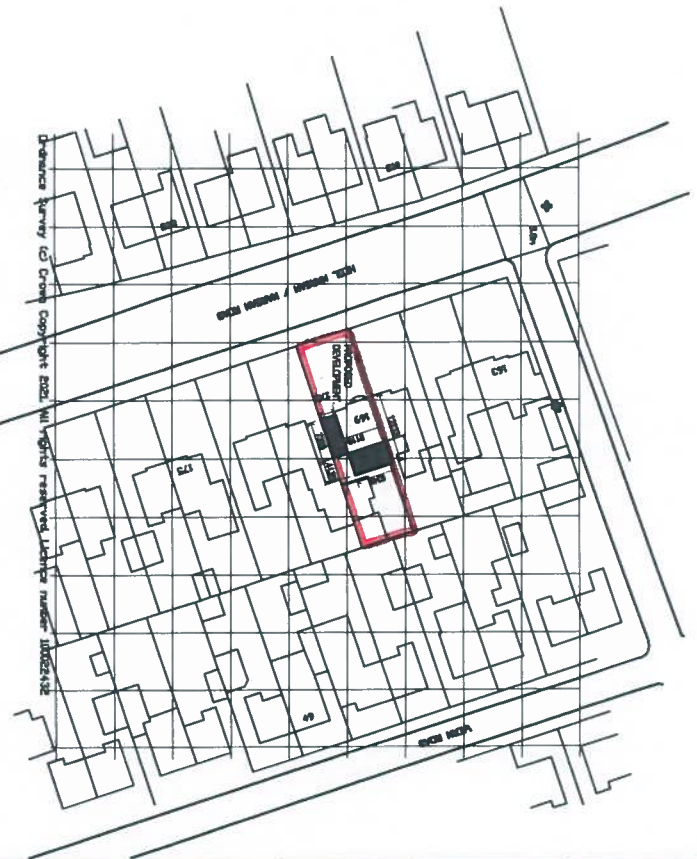
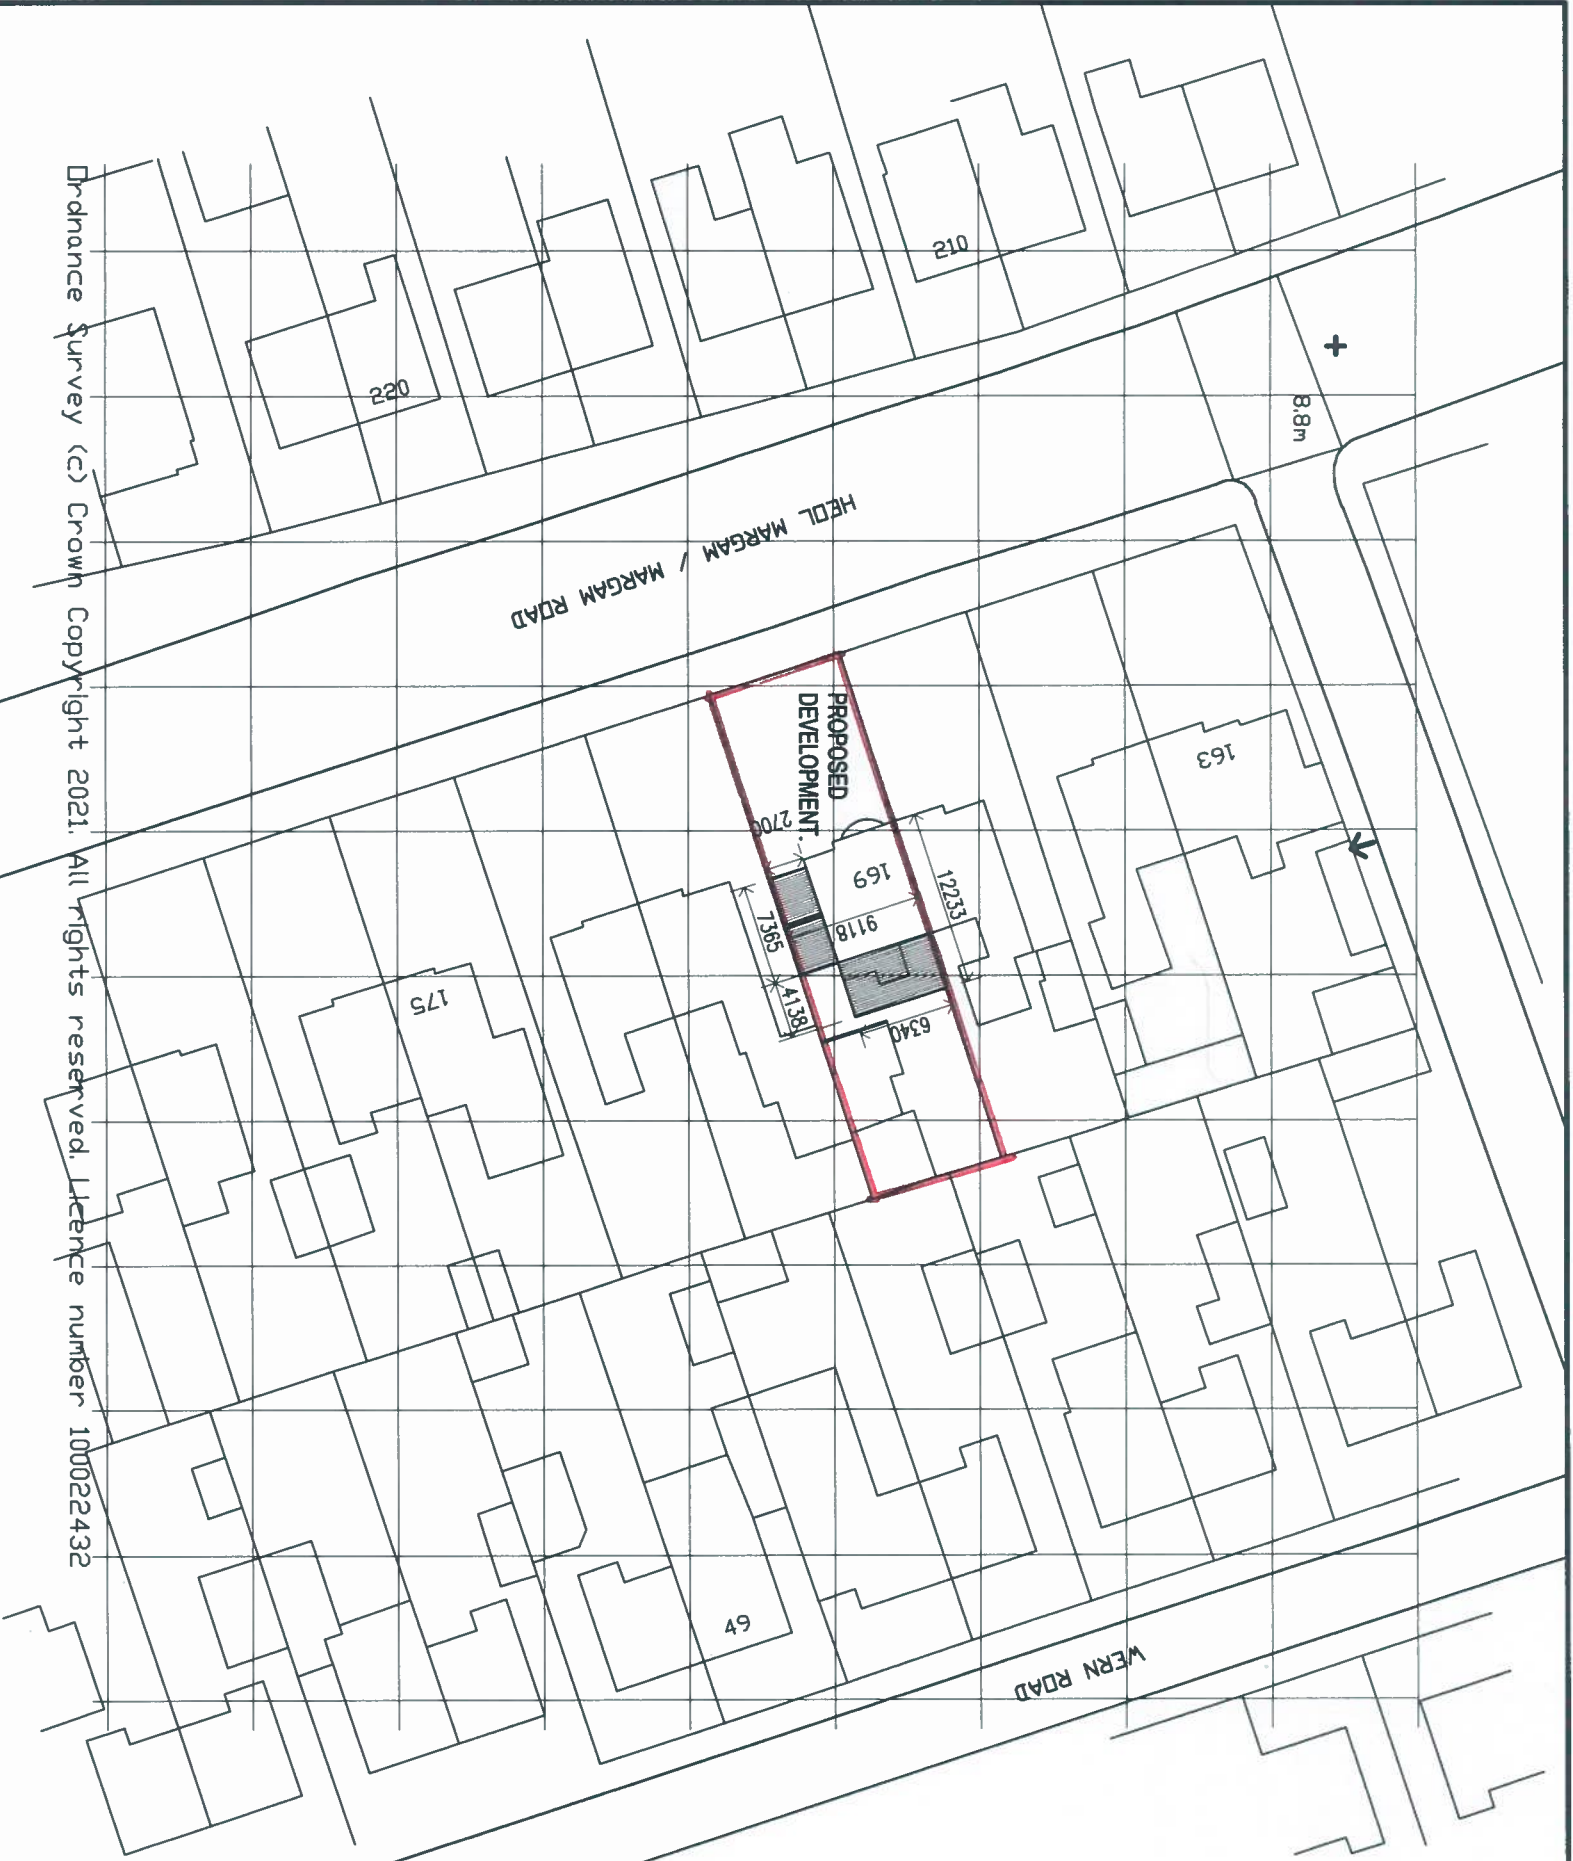


NORTH

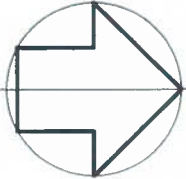

CLIENT

MR & MRS COLIN NOON

job title

PROPOSED SINGLE STOREY REAR @ DOUBLE STOREY
SIDE & LOFT CONVERSION @ 169, MARGAM ROAD.
PORT TLABOT SA13 2AB

drawing title

PROPOSED LOCATION/BLOCK PLAN.

job No:

21.39

drawing No:

01

scales:

1:1250 @A3
1:500 @A3