



REVISIONS			
REV	DESCRIPTION	DATE	APPROVED
0	Initial drawing	17/02/2021	CAE

1ST FLOOR FLAT 2

FLAT 2
ELEC METER
FUSE BOARD

FLAT 3
ELEC METER
FUSE BOARD

FIRE ALARM

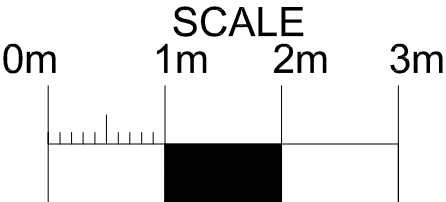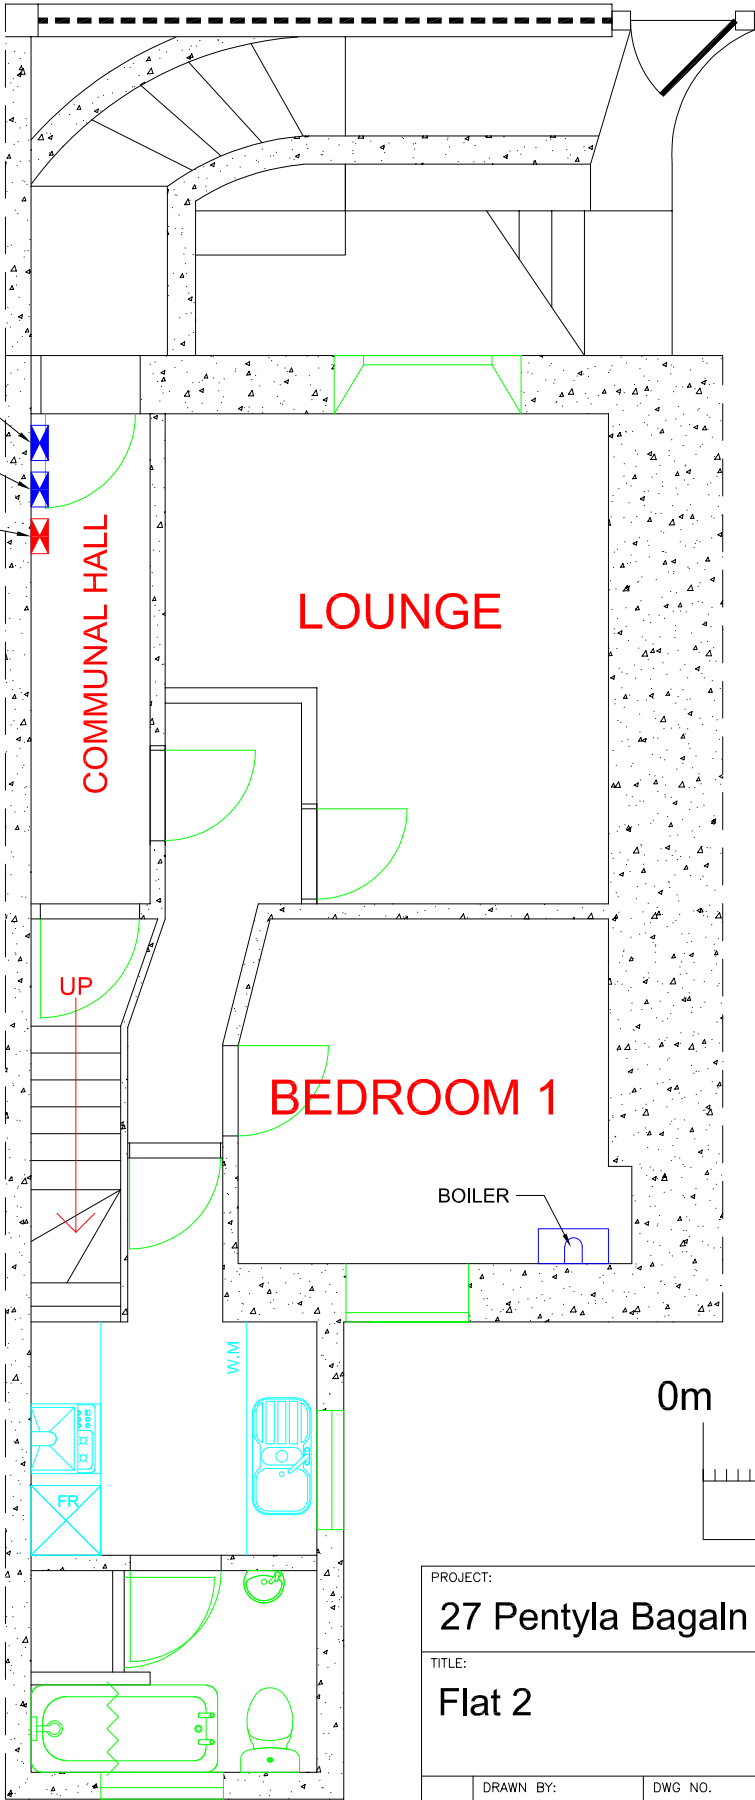

PROJECT: 27 Pentyla Bagaln Road, Port Talbot			
TITLE: Flat 2			
DRAWN BY: C.A.E	DWG NO. SH0004		REV 0
SCALE See Scale Bar	SHEET 3/5		