
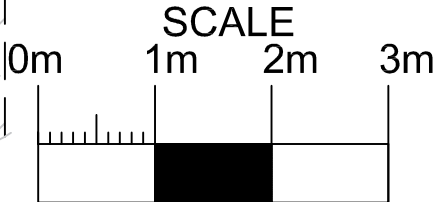


REVISIONS			
REV	DESCRIPTION	DATE	APPROVED
0	initial drawing	17/02/2021	CAE

GROUND FLOOR FLAT 1

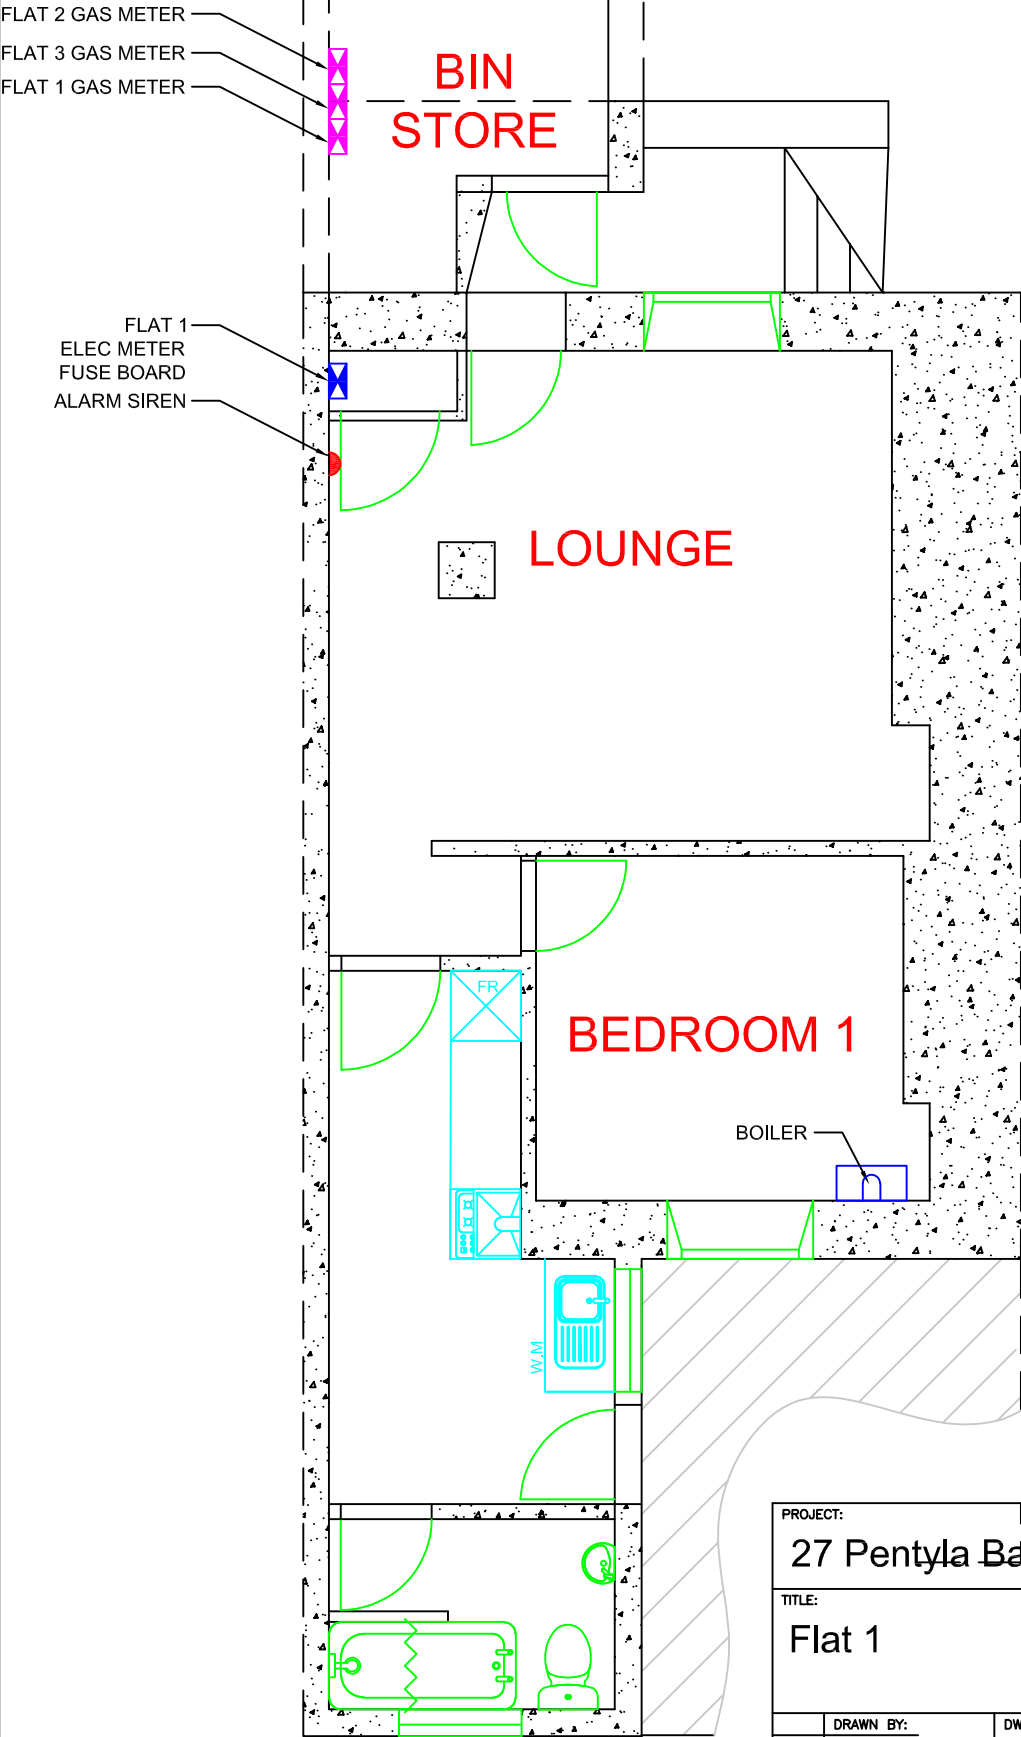

PROJECT: 27 Pentyla Bagaln Road, Port Talbot			
TITLE: Flat 1			
DRAWN BY:	DWG NO.		REV
C.A.E	SH0004		0
SCALE	See Scale Bar		SHEET 2/5