
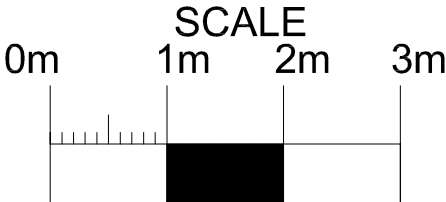


REVISIONS			
REV	DESCRIPTION	DATE	APPROVED
0	initial drawing	17/02/2021	CAE

2ND FLOOR FLAT 3

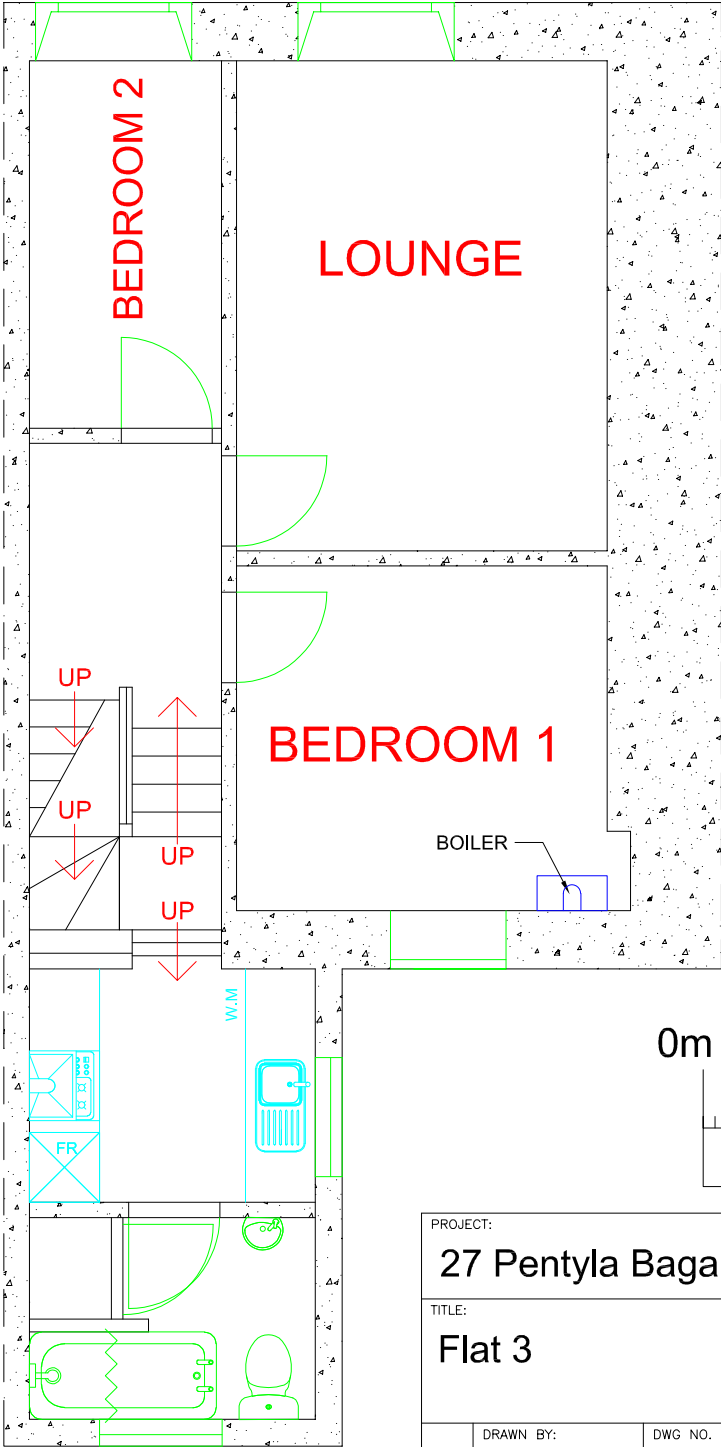

PROJECT:			
27 Pentyla Bagaln Road, Port Talbot			
TITLE:			
Flat 3			
SCALE	DRAWN BY:	DWG NO.	REV
	C.A.E	SH0004	0
See Scale Bar			SHEET 4/5