


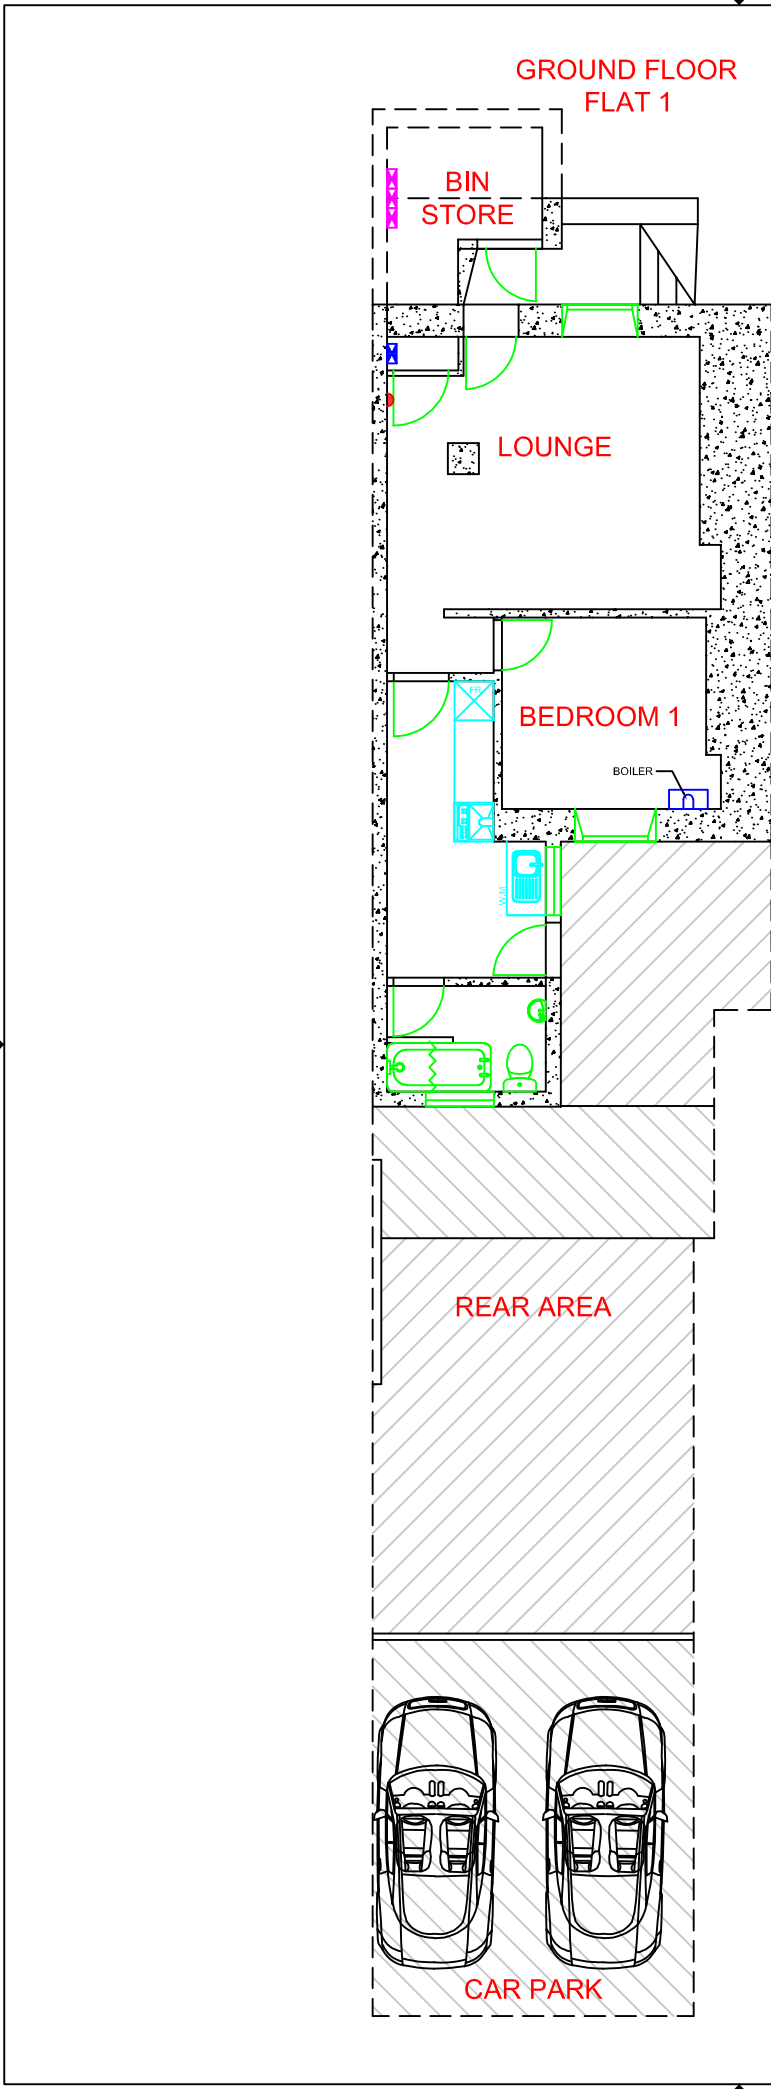

| REVISIONS |                 |            |          |
|-----------|-----------------|------------|----------|
| REV       | DESCRIPTION     | DATE       | APPROVED |
| 0         | initial drawing | 17/02/2021 | CAE      |



|                                                 |                    |                   |           |
|-------------------------------------------------|--------------------|-------------------|-----------|
| PROJECT:<br>27 Pentyla Bagaln Road, Port Talbot |                    |                   |           |
| TITLE:<br>Ground Floor With Rear Parking        |                    |                   |           |
|                                                 | DRAWN BY:<br>C.A.E | DWG NO.<br>SH0004 | REV<br>0  |
| SCALE                                           | See Scale Bar      |                   | SHEET 1/5 |