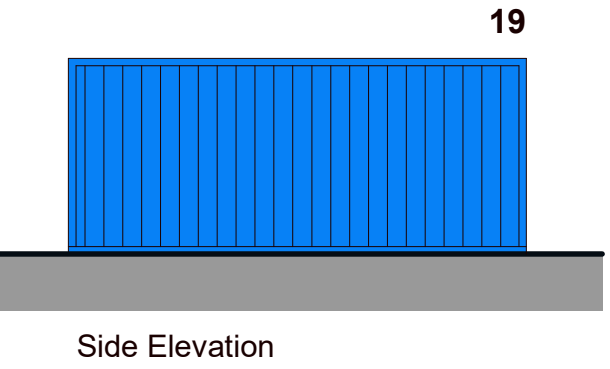
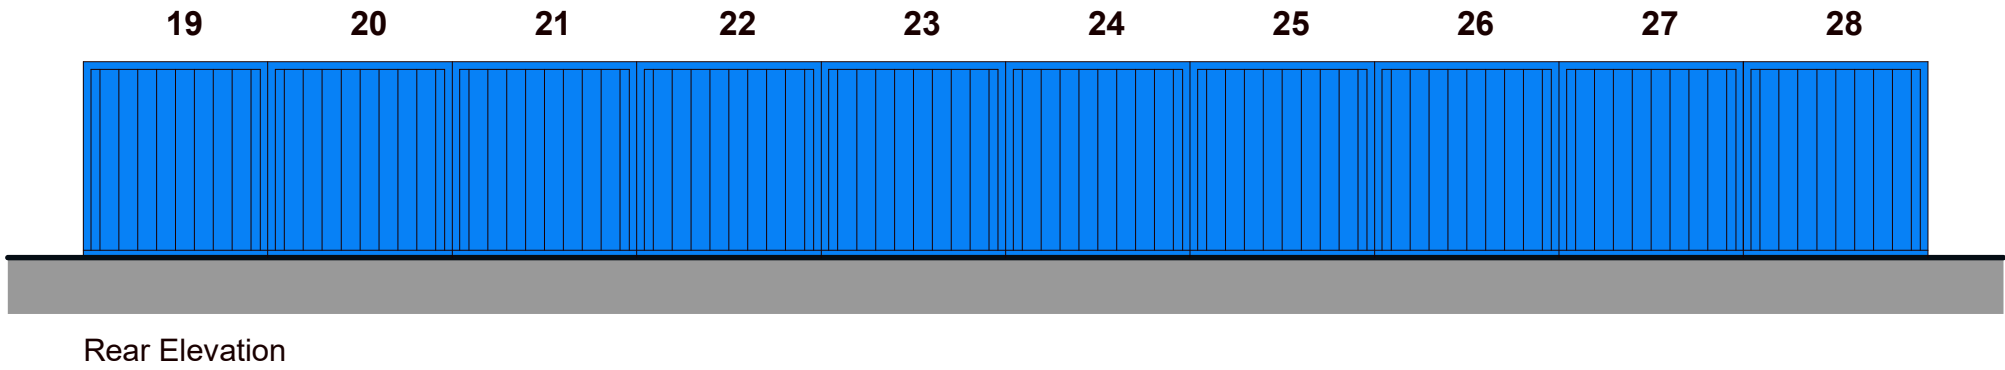
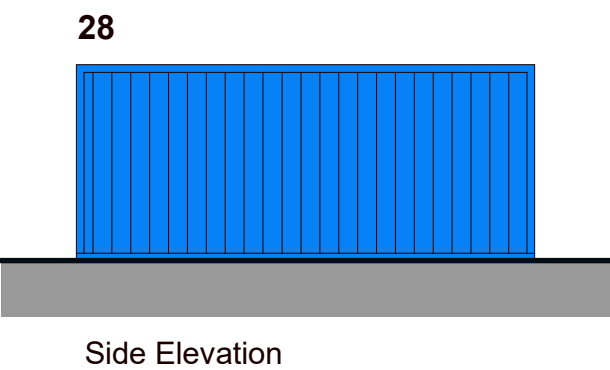
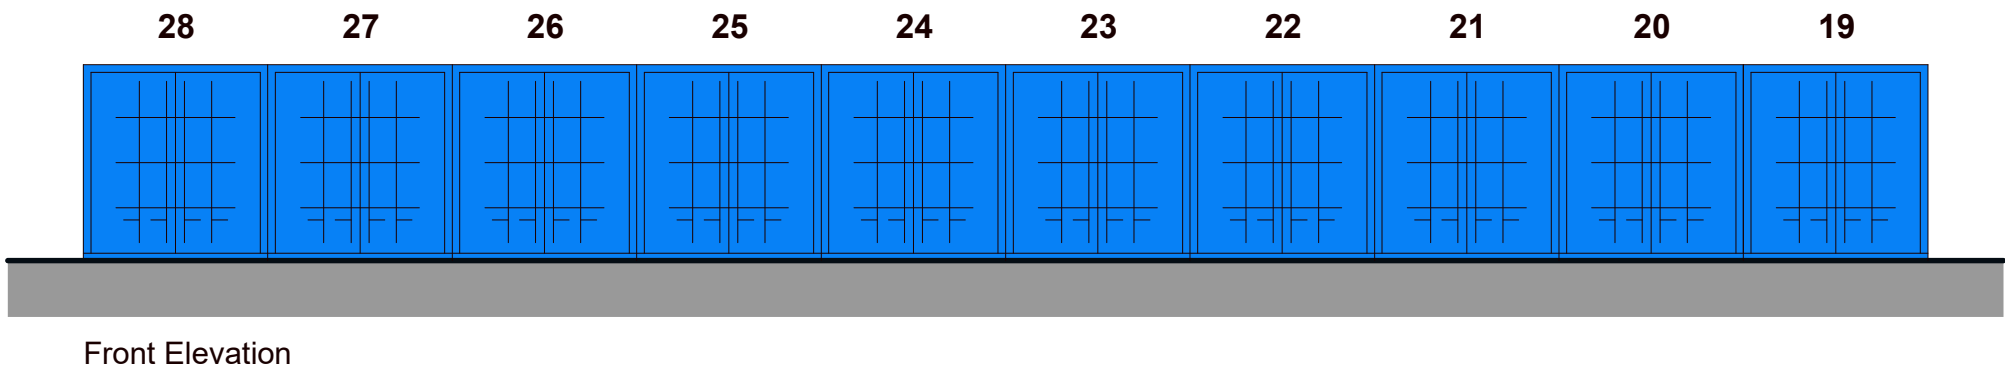
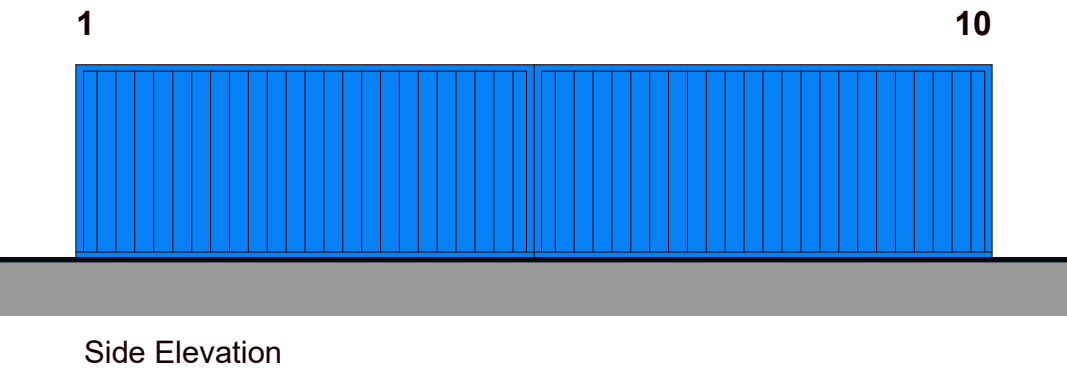
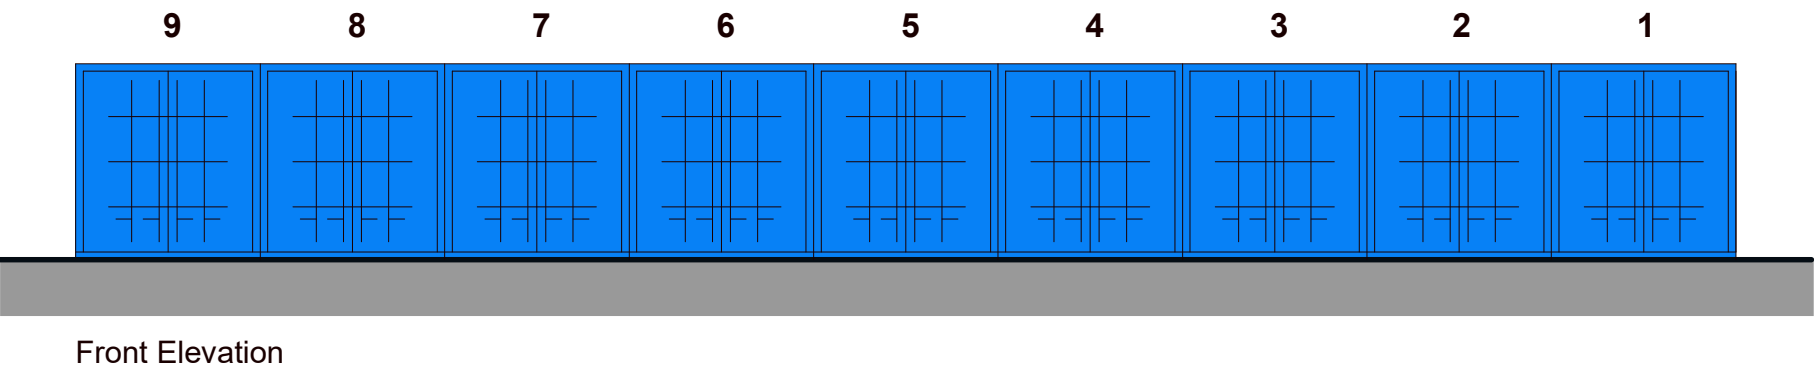
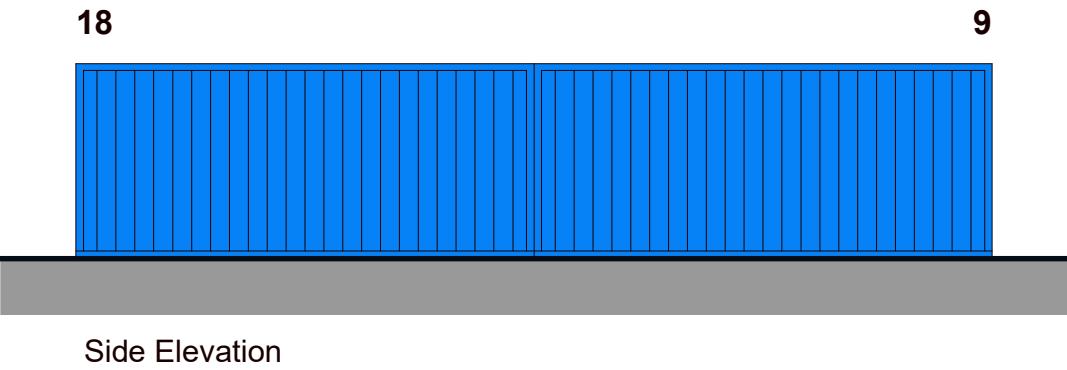
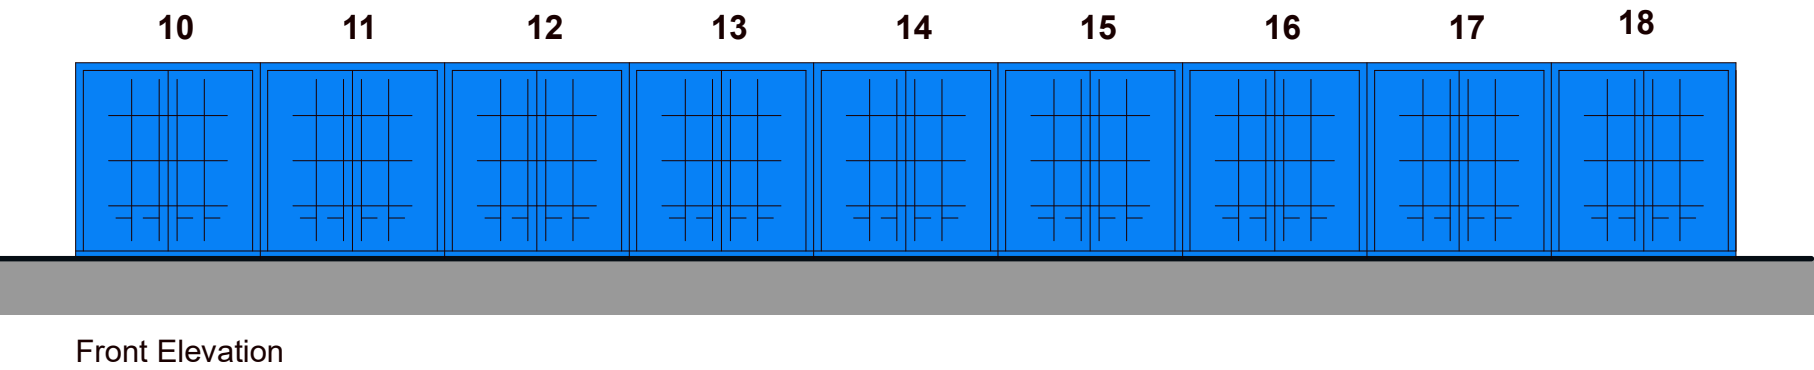


MIKE SAUNDERS MOTORS,
MILLAND ROAD, NEATH
Mike Saunders

Scheme Design: Proposed Elevations

Date: May 2021
Scale: 1:100 @ A3
Drawing Number: 2126-05

ATRIUM ARCHITECTURE