
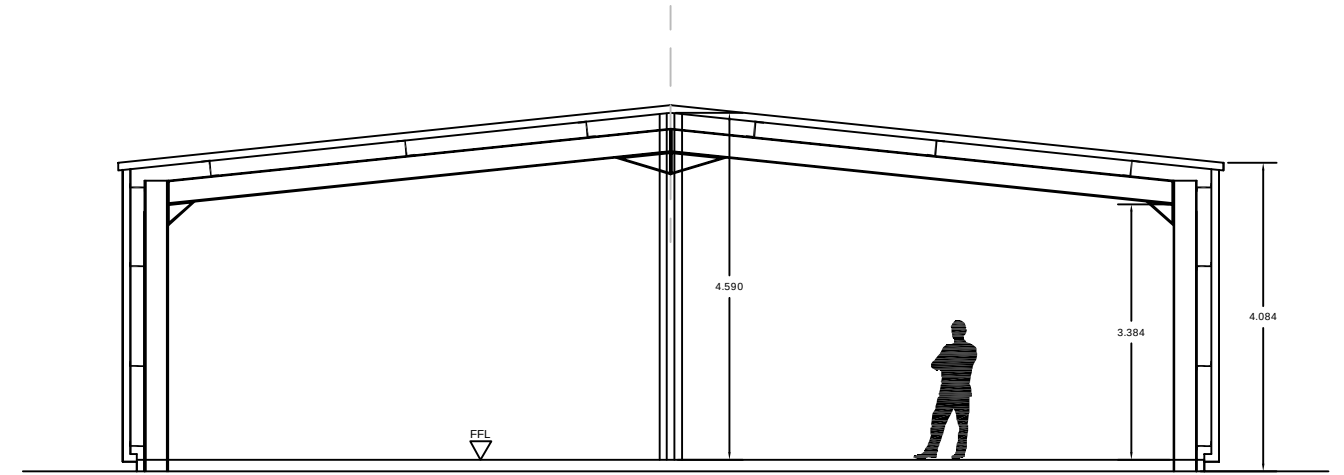


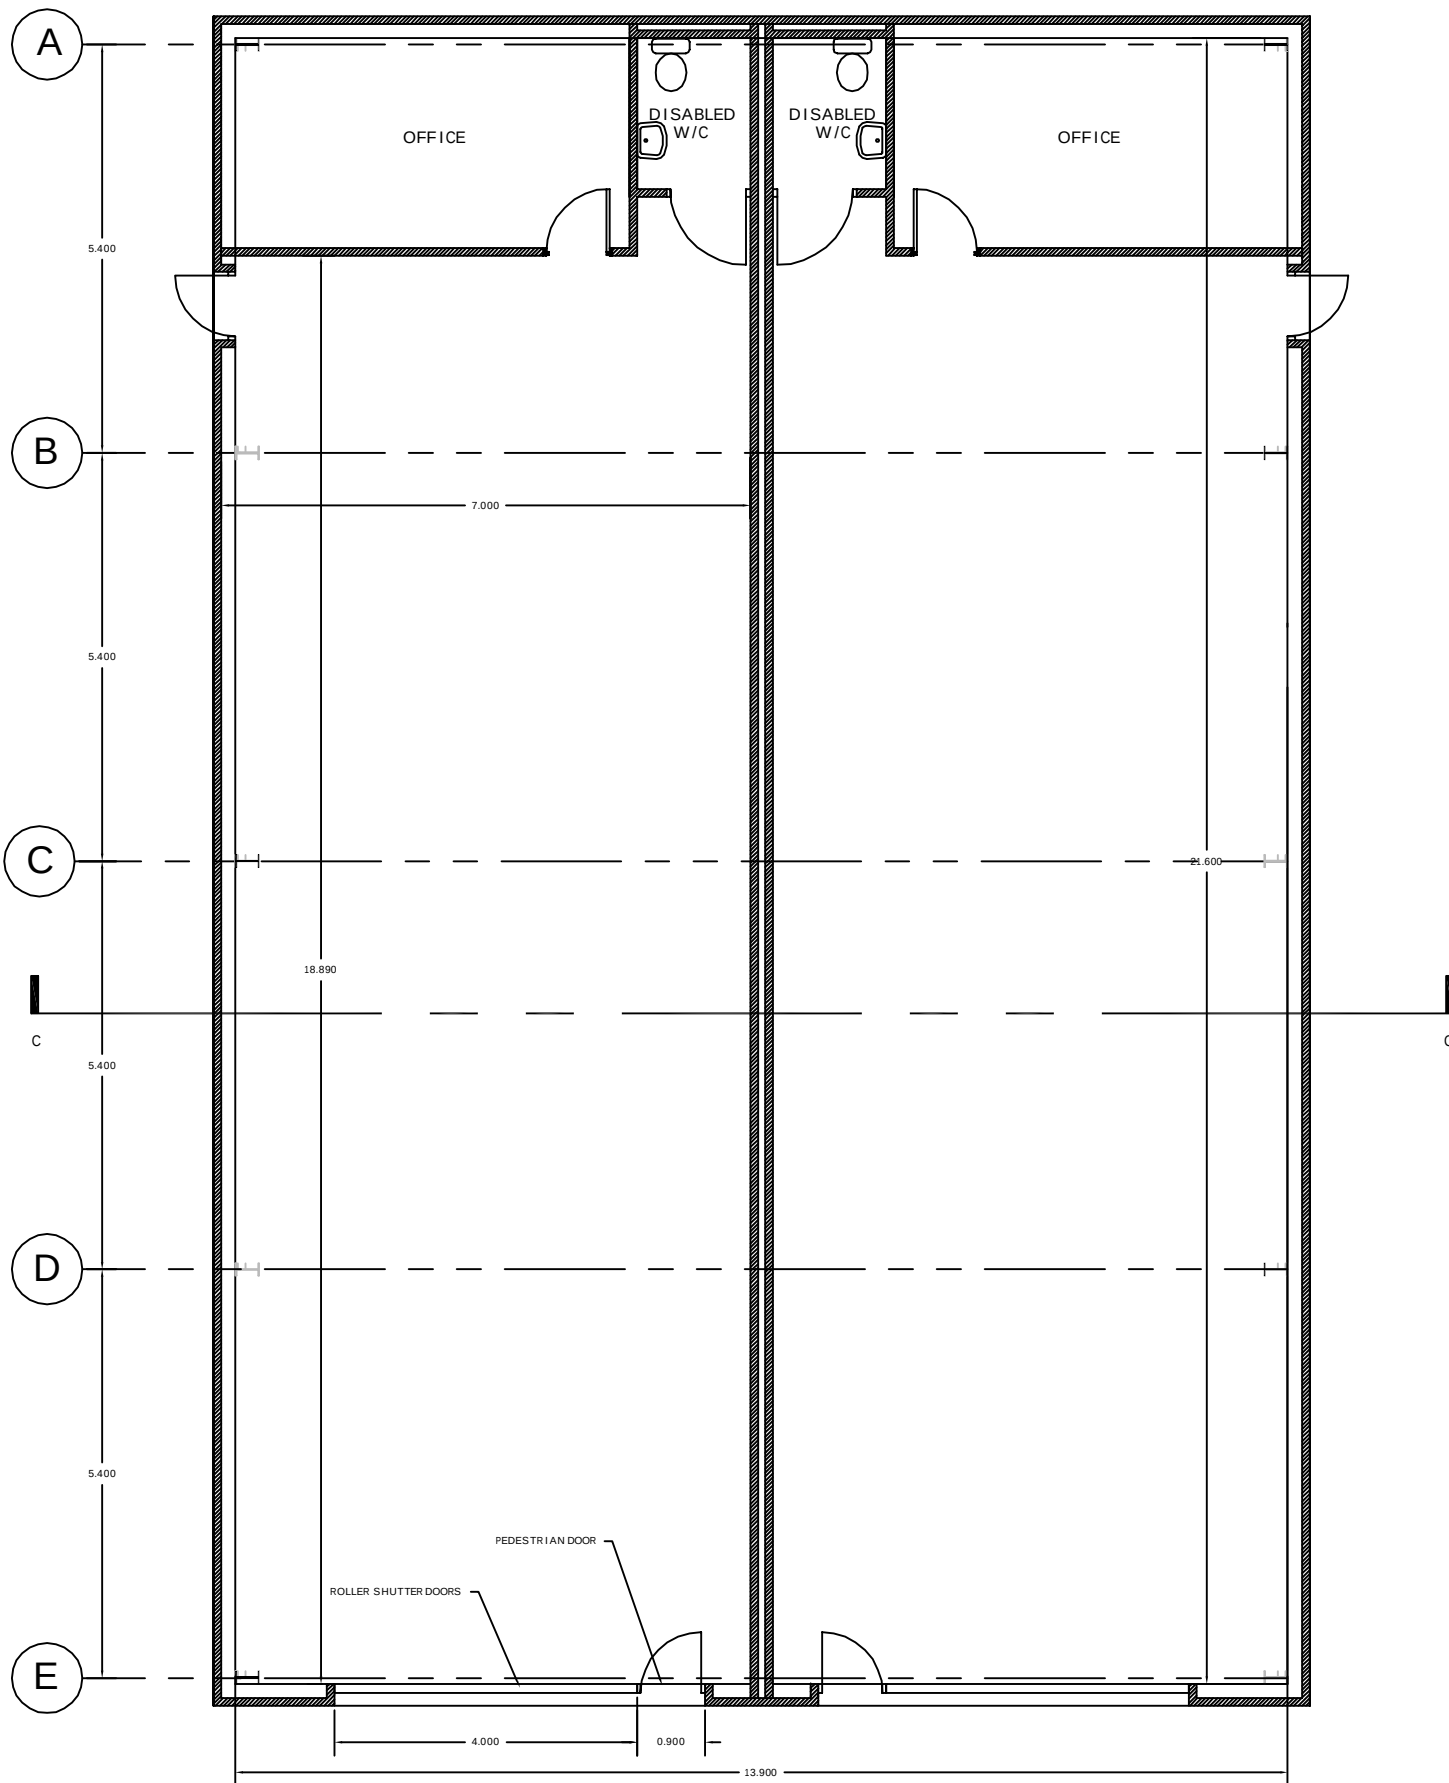

SECTION C-C

Rev	Description	Date	Initial
Project:			
UNIT 2, GILBERSTON COURT, ALLOY INDUSTRIAL ESTATE, PONTARDAWE			
Title:			
PROPOSED NEW BUILDING LAYOUT			
Date:	APR. 2021	Drawn:	MIS
Scales(s):	1:100 @ A3	Issue:	PLANNING
Dwg No:	21/848/09	Revision:	
Disk:	Allo_Ind_Estate_Build2.dwg		
 69 Walter Road, Swansea. SA1 4QA - Tel: 01792 648380 This drawing and the works shown are the copyright of SGW Planning and may not be amended or reproduced without express written permission. No liability will be accepted for amendments made by a third party. Dimensions where shown should be read and not scaled. Dimensions where shown should be confirmed on site. Any discrepancies should be notified as soon as possible.			
A3			