


SITE LAYOUT PLAN - AS EXISTING

SCALE 1:500

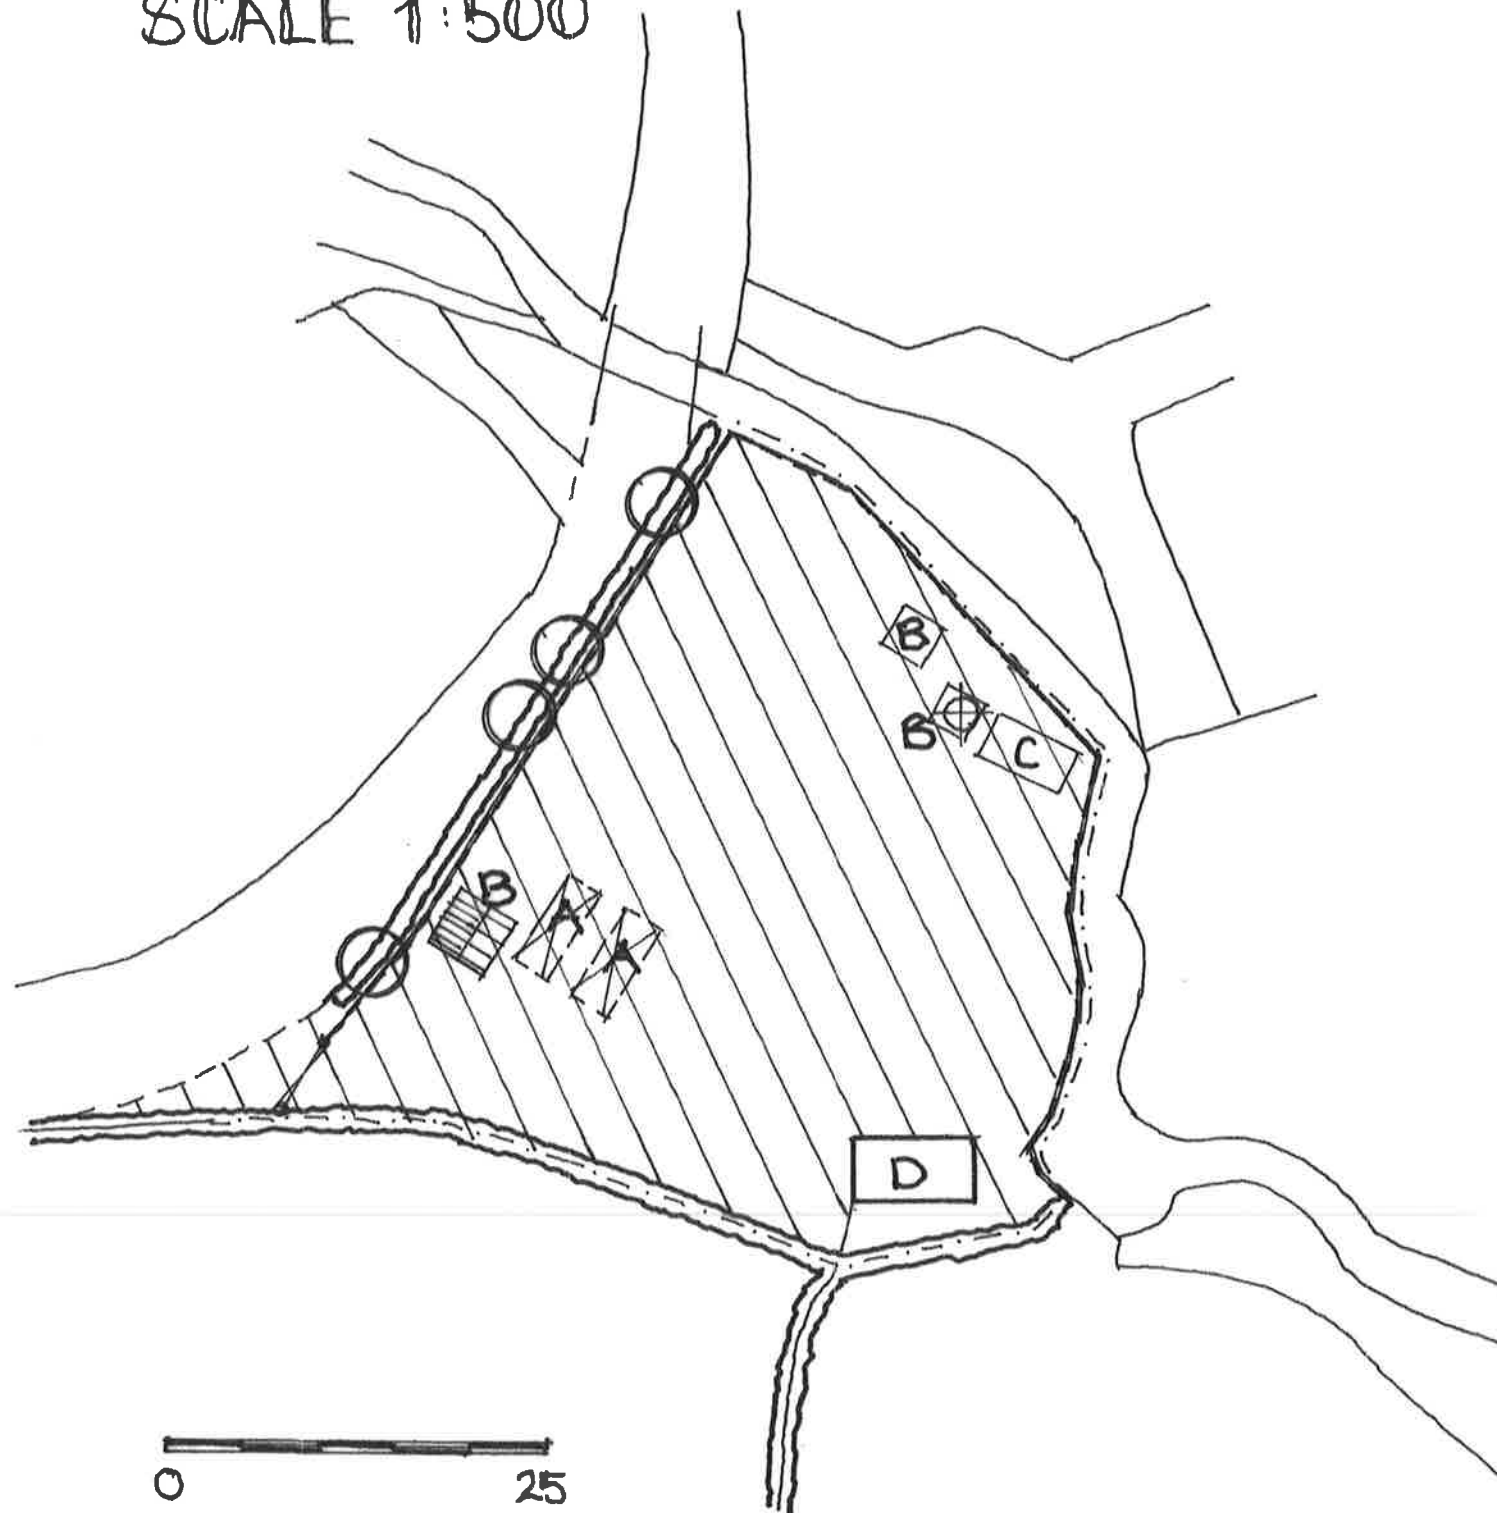

KEY:

- A CARAVAN
- B SHED
- C MOBILE TOILET BLOCK
- D STABLE
- CLOSE-BOARDED FENCE
- ⊕ GASTANK
- ▨ HARDSTANDING
- ⊗ HEDGEROW AND TREES