



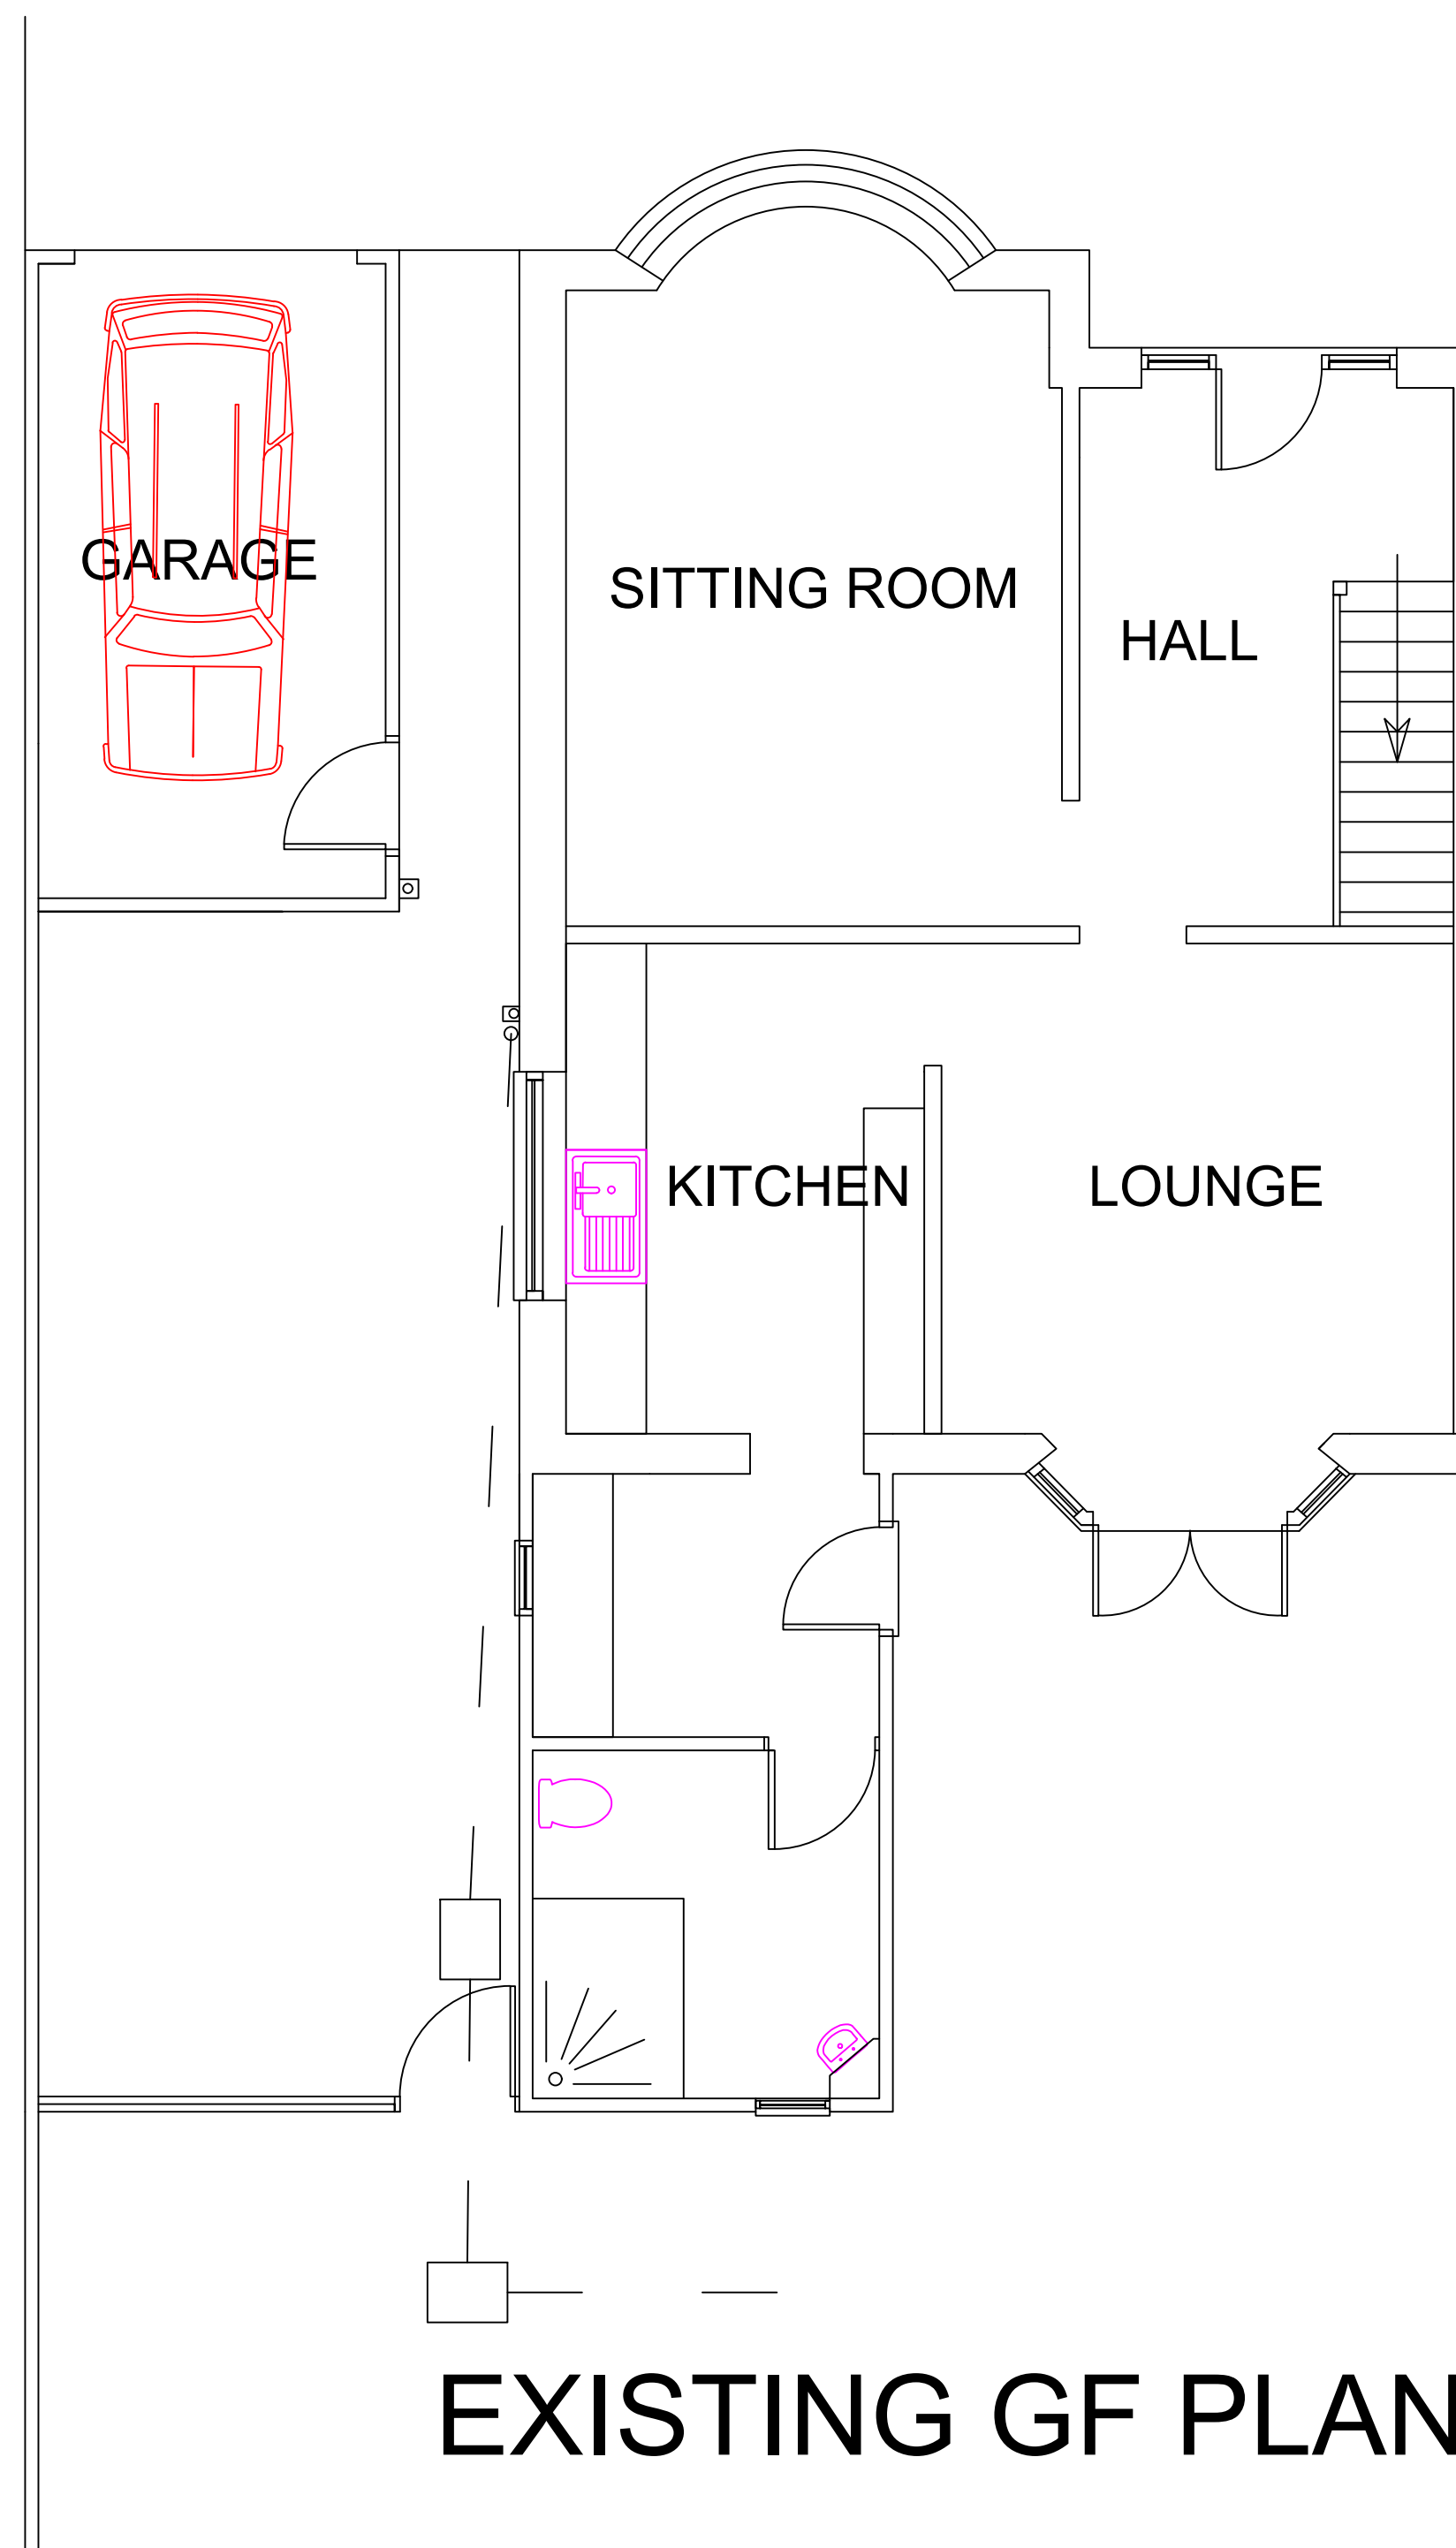

EXISTING GF PLAN

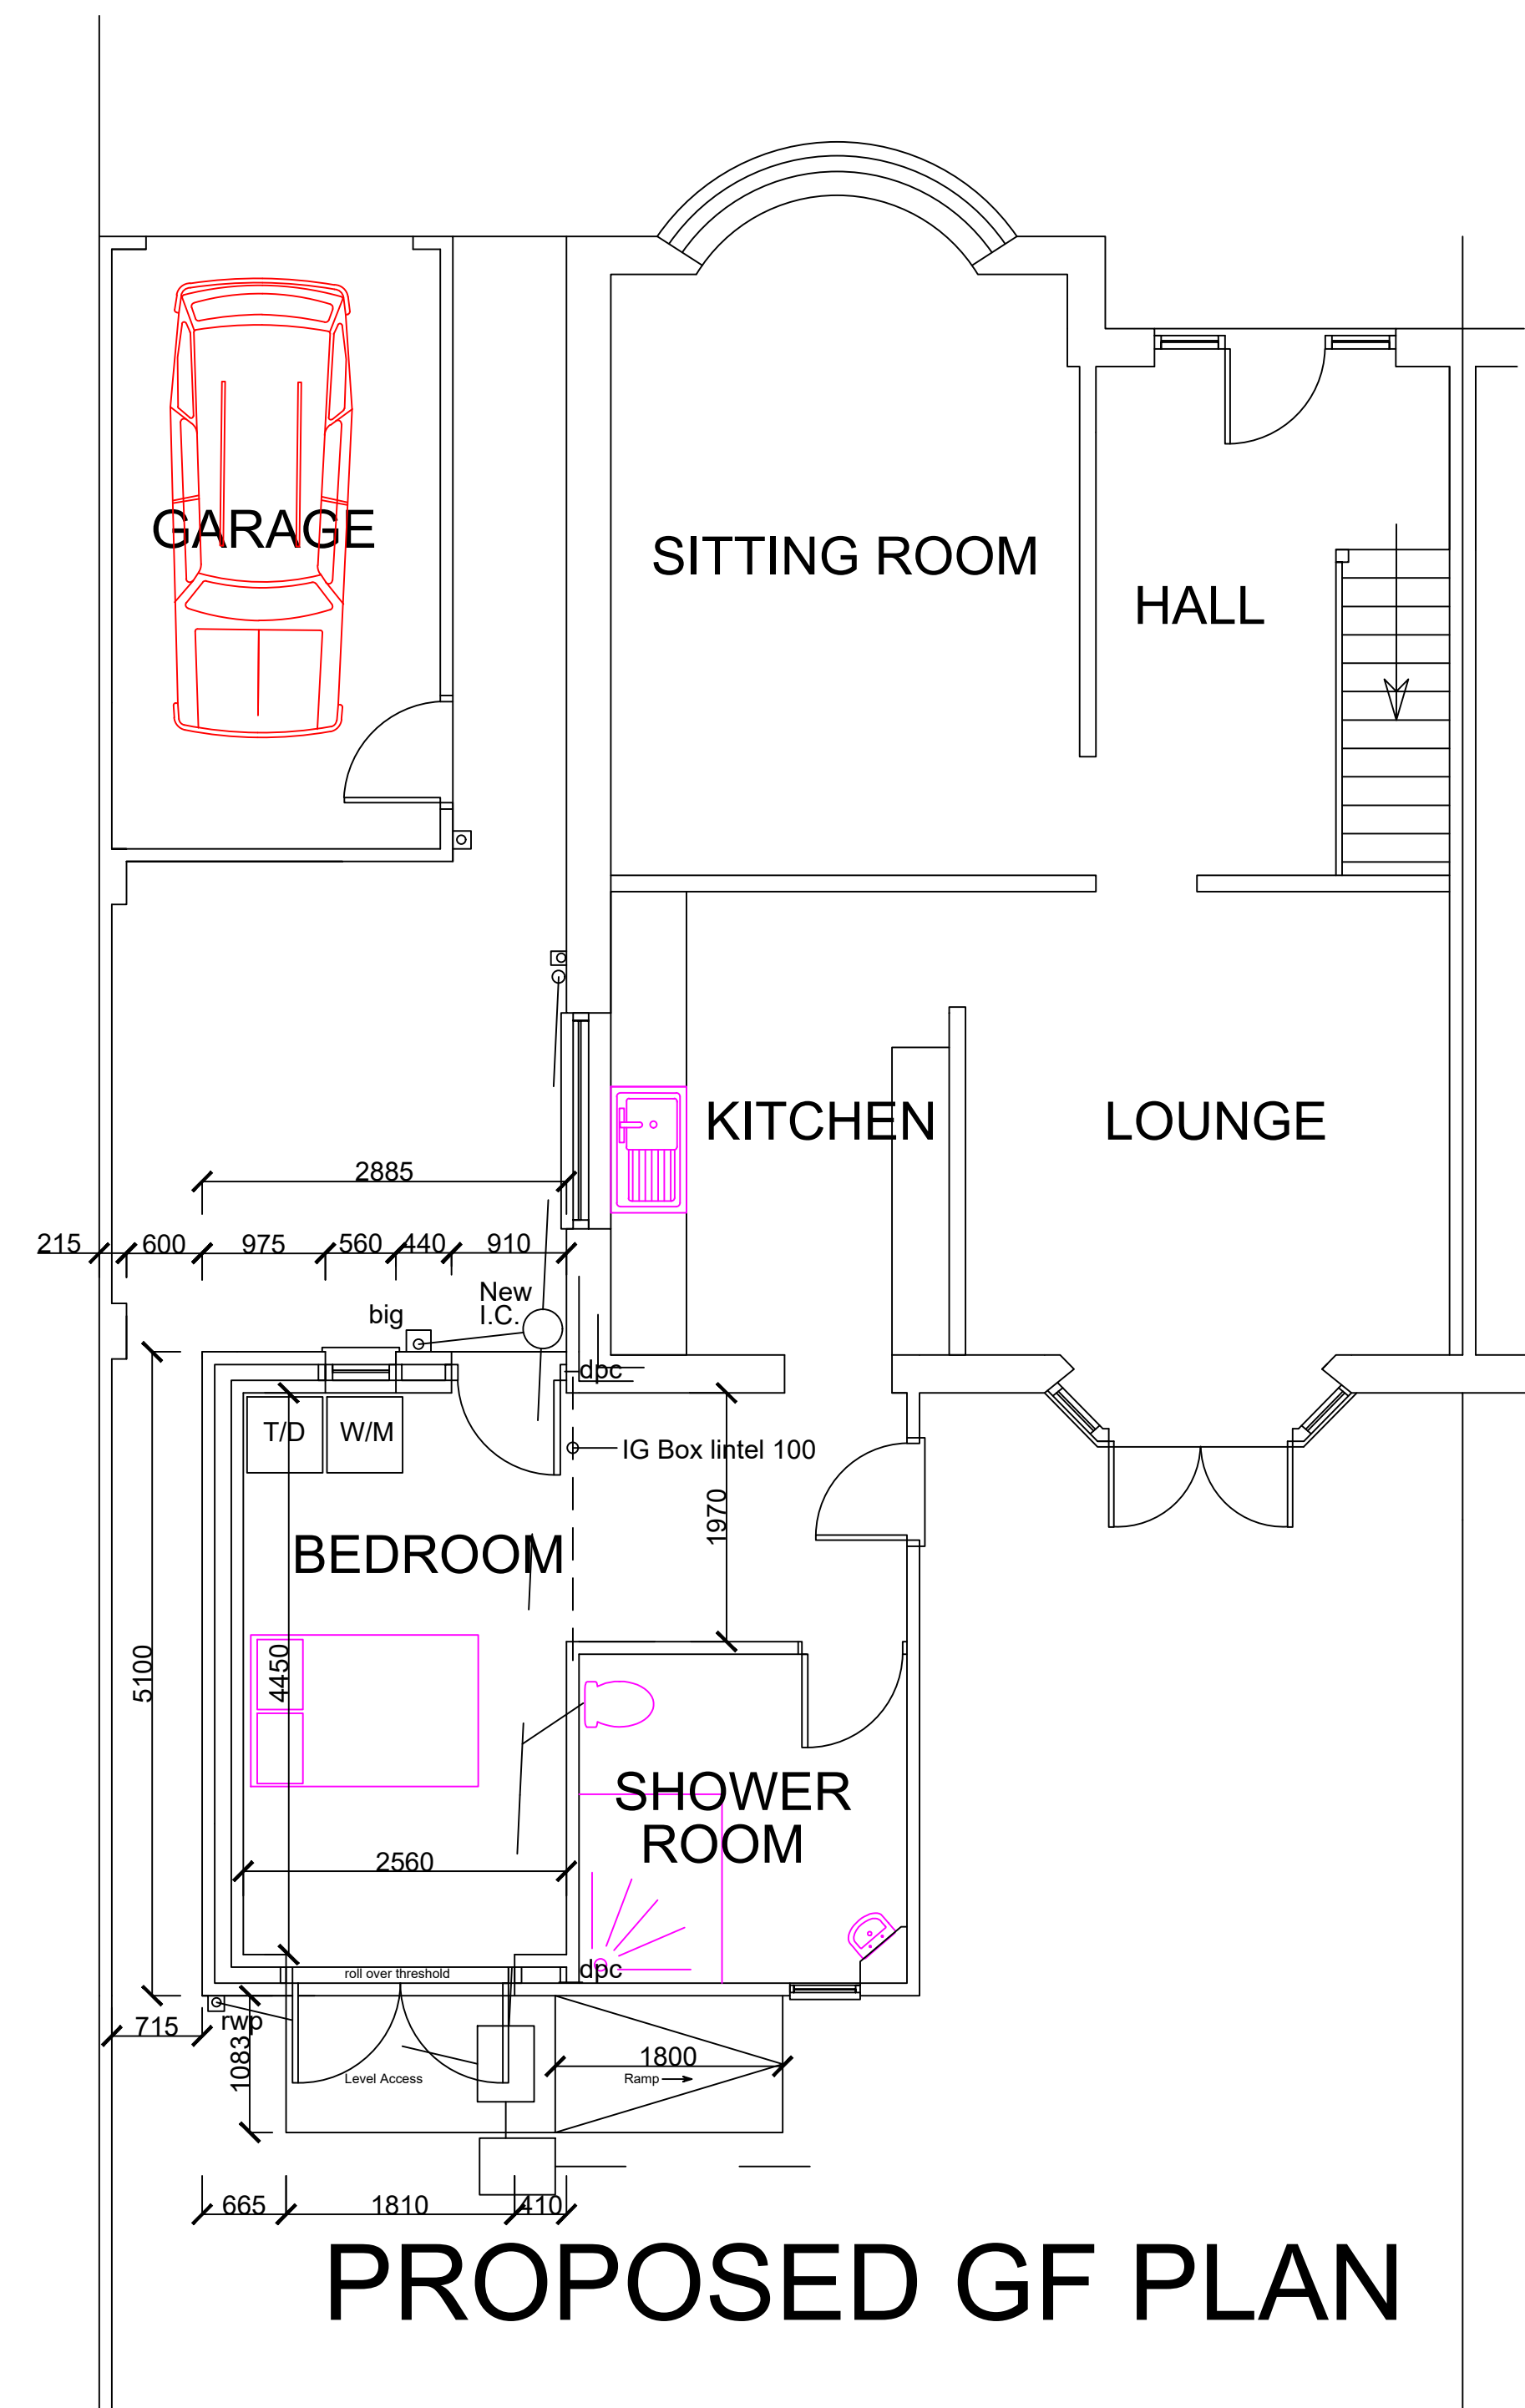

PROPOSED GF PLAN

General Notes

No.	Revision/Issue	Date

Firm Name and Address

Project Name and Address
 EXISTING & PROPOSED
 GF PLANS
 71 BEECHWOOD RD
 MARGAM

Project	LEANNE	Sheet
Date	02.06.2021	B-02
Scale	1:50	