




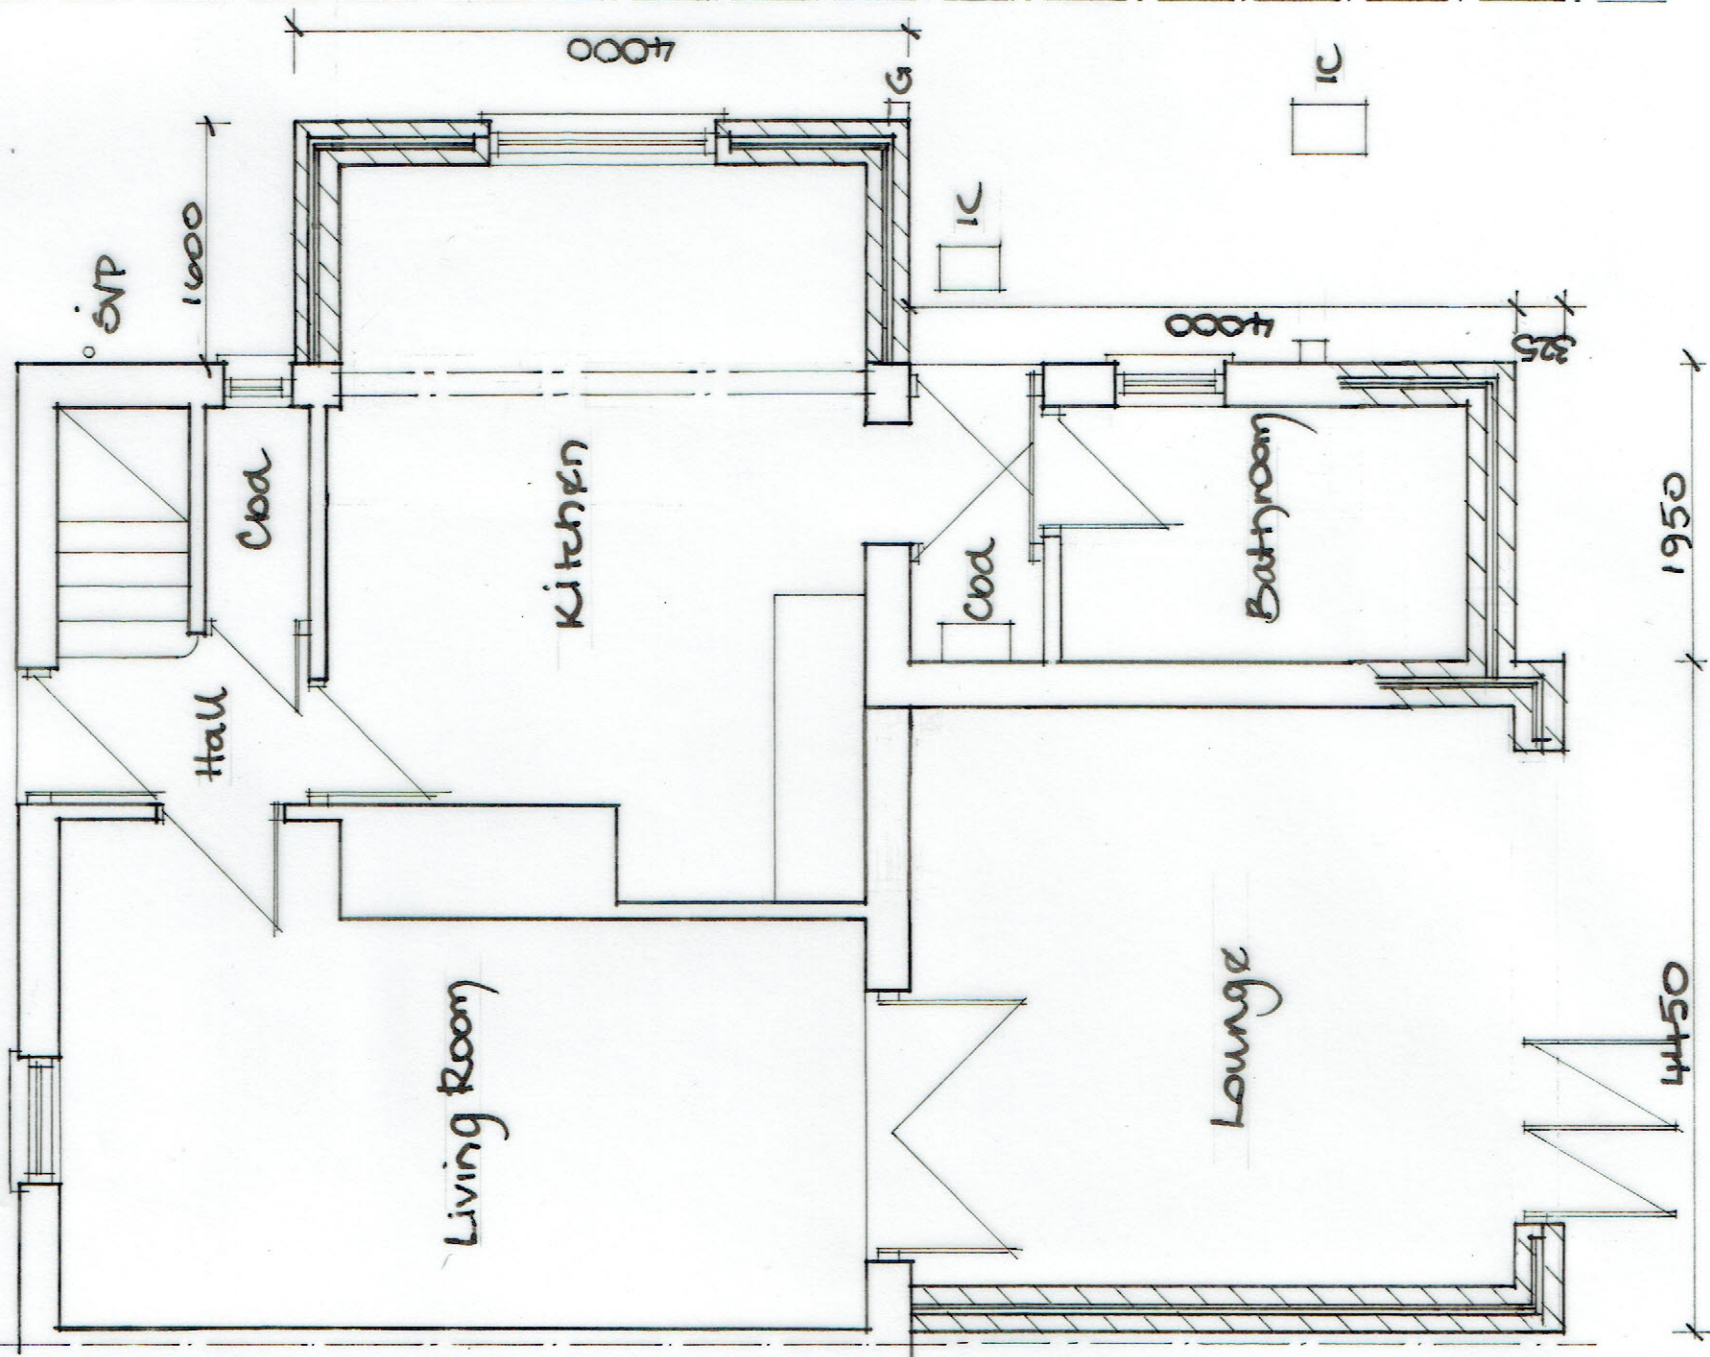


Proposed Ground Floor

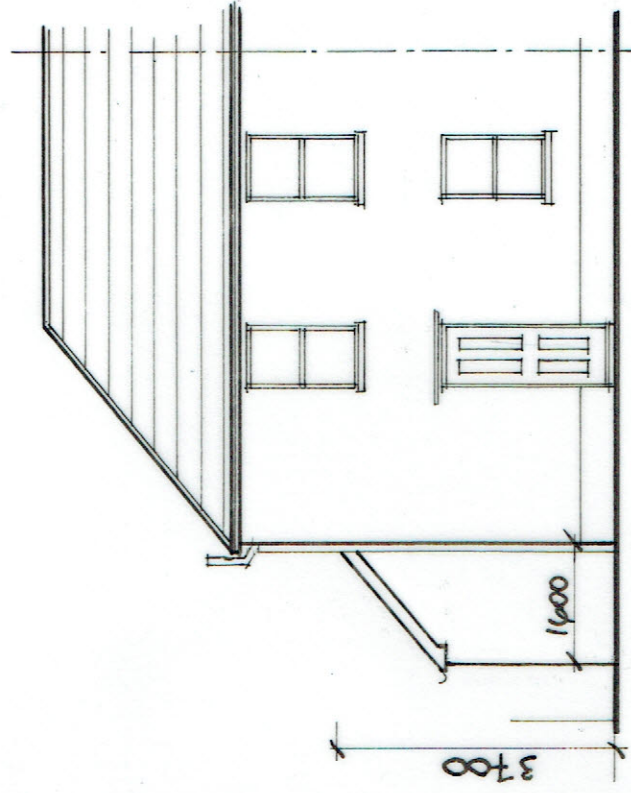

Proposed Front Elevation

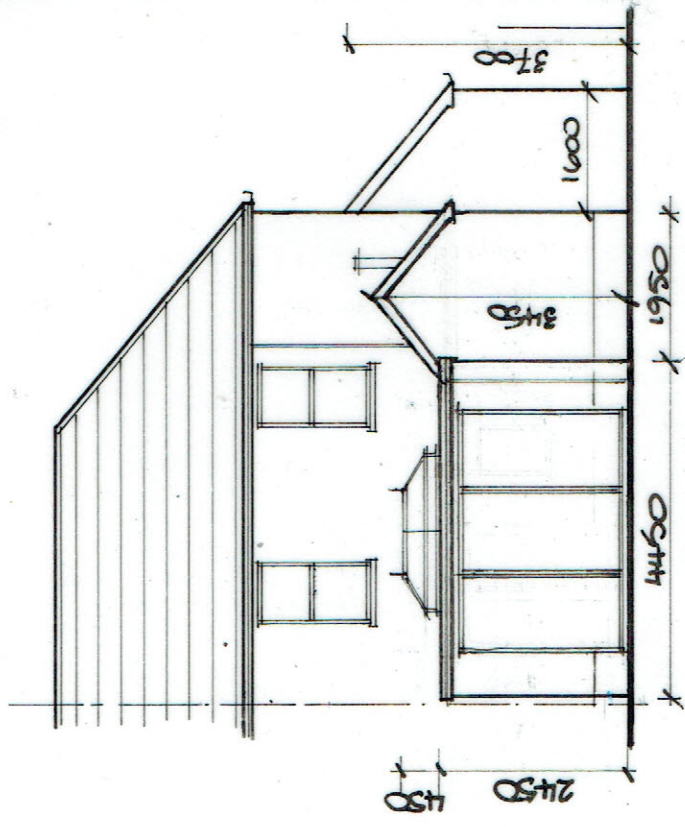

Proposed Rear Elevation

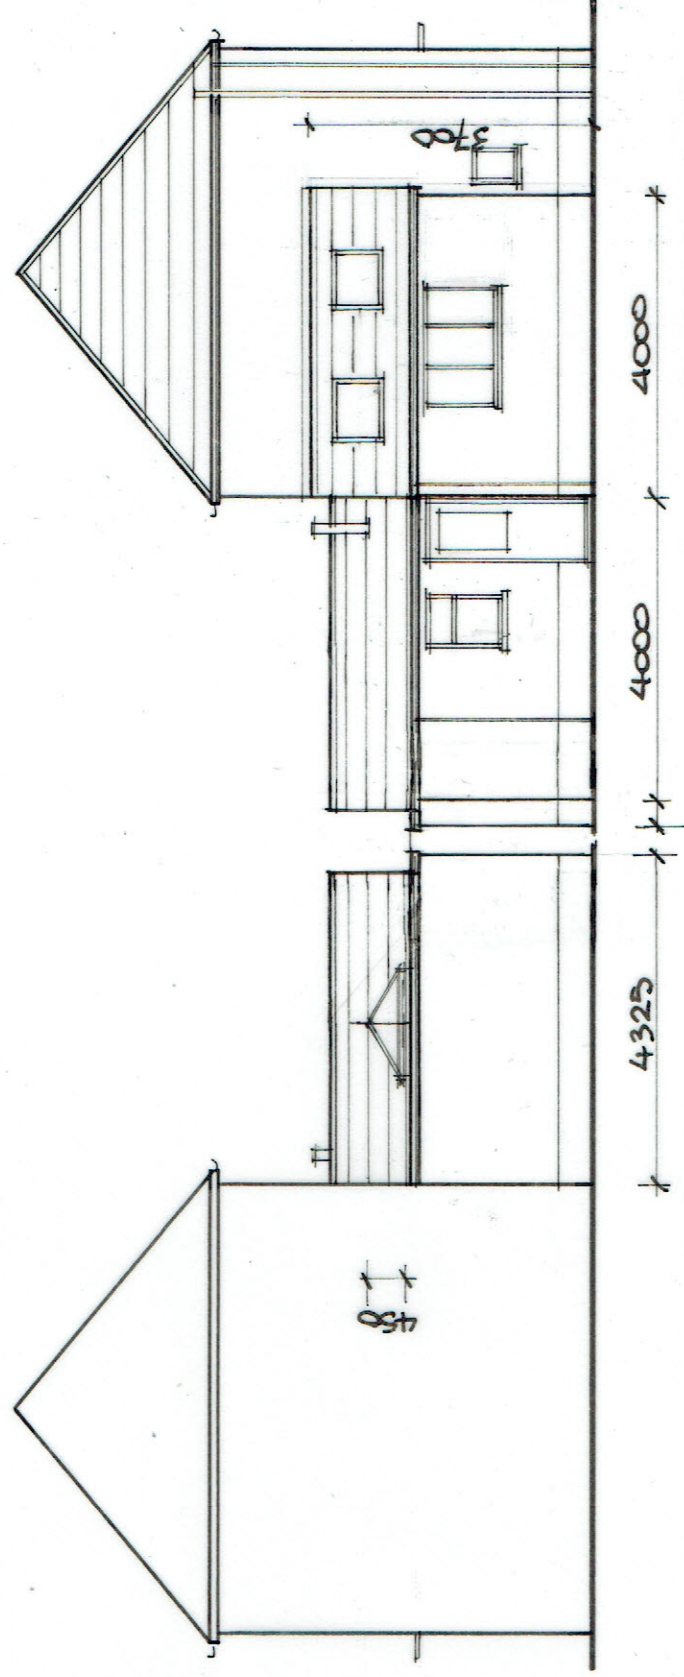

Proposed Side Elevation

Proposed Side Elevation