




Reproduced from an Ordnance Survey map with the permission of the  
Controller of Her Majesty's Stationary Office.  
©Crown Copyright. All rights reserved.

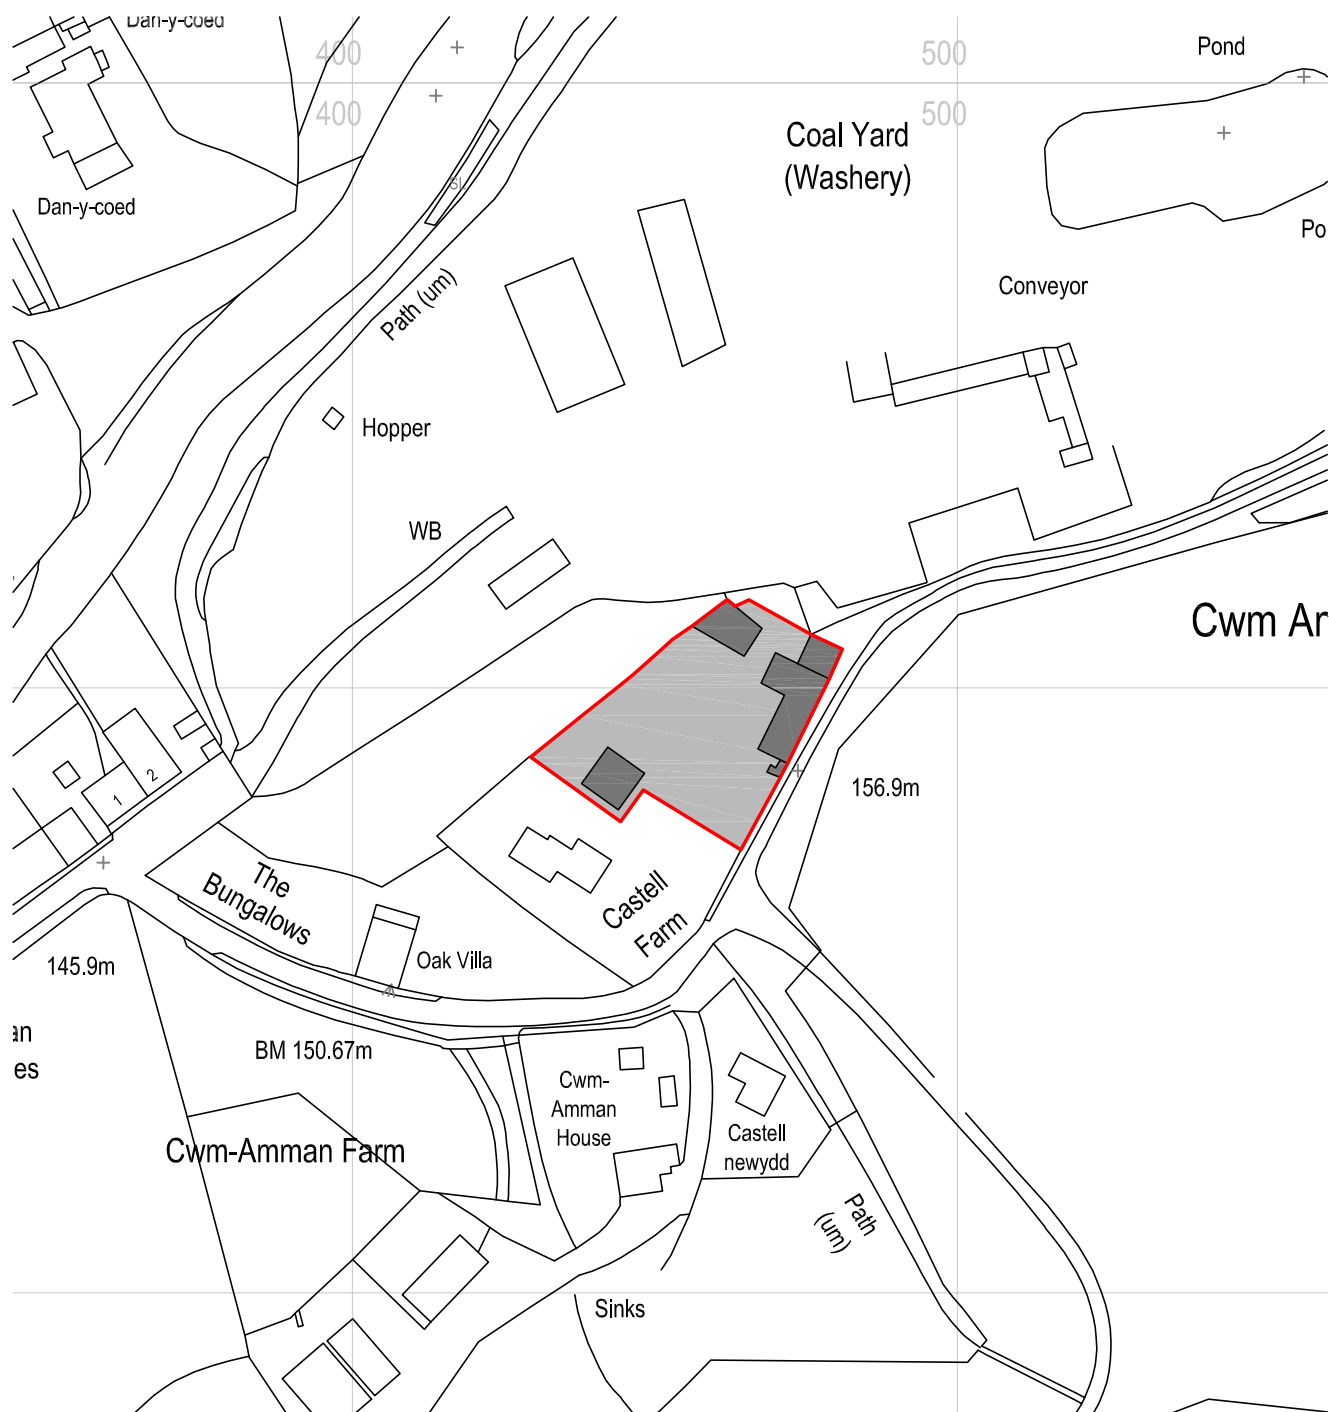

**SITE LOCATION PLAN**  
Scale 1:1250



**Cwm Planning & Design Ltd.**  
(architectural and Draughting Services)

Client:

Mr. & Mrs. R. Beynon  
'Yr Ysgubor'  
Brynman  
Neath Port Talbot

Project Title:

**PROPOSED EXTENSION  
TO EXISTING  
RESIDENTIAL ANNEX**

General Notes:

1. Do not scale from this drawing,  
take figured dimensions only.  
2. Dimensions are in millimeters  
unless otherwise stated.

Drawing Issue:

**PLANNING**

Drawing Title:

**SITE LOCATION PLAN**

Drawing No: 001

Revision: A

Date: 24-08-2020

Revised: 24-03-2021

Scale(s): 1:1250

Paper Size: **A4**