


Key:-

Existing Ground Level - - - - -

Proposed Ground Level _____

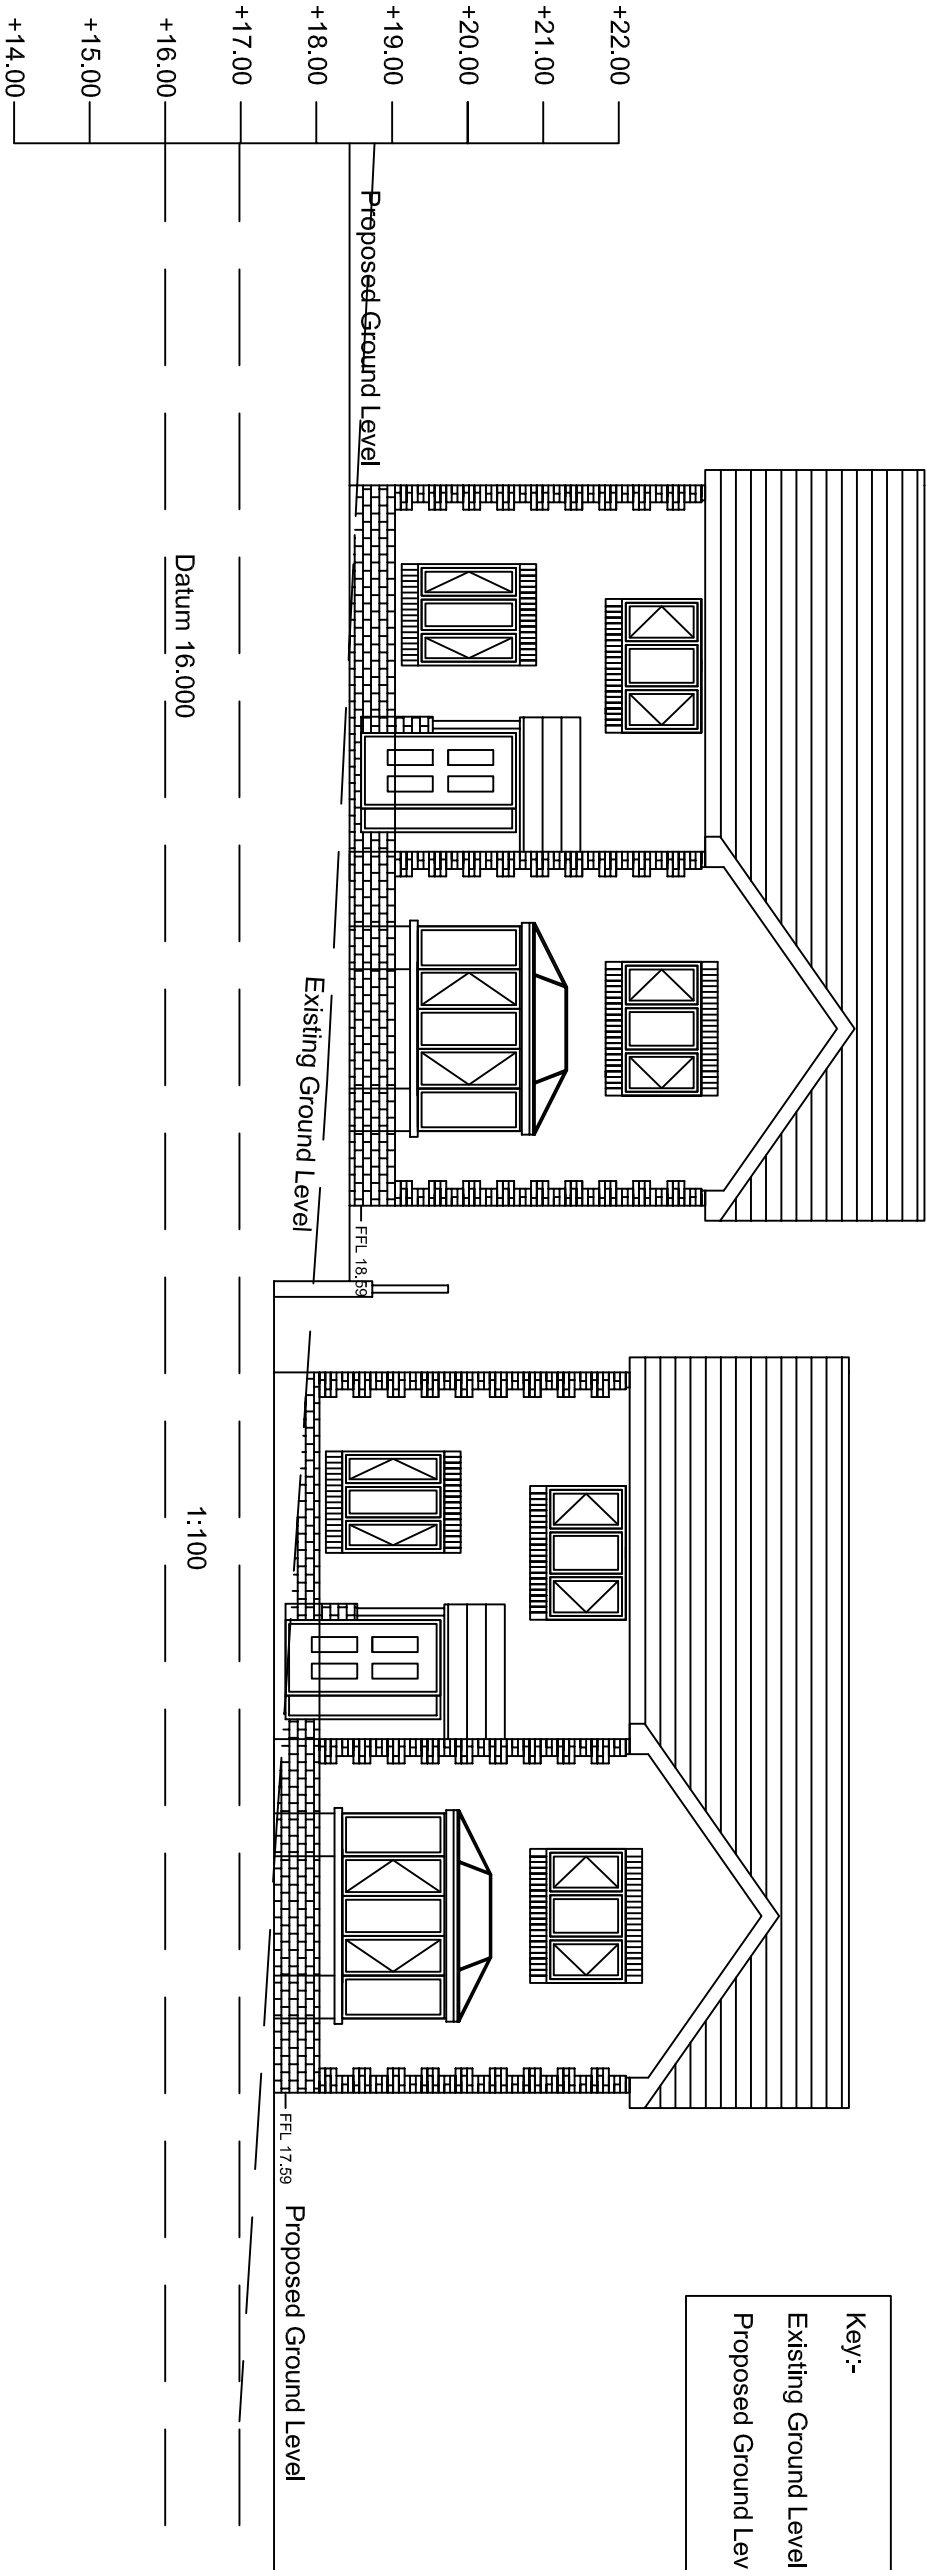

Job No:		Drawing No:	Rev:
D1/12/2010		03	/
scales: 1:100			
		No.	REVISION
		/	
			</

NOTES 1 Do not scale from the drawing
STAGE

CLIENT

Mr K Launchbury

Job title
Plots @ 18 Ieyshon Rood
Drawing title
Site Section

Job No:	by	date
D1/03/2013	DR	23/03/2013
approved		
Drawing No:	Rev:	
6	/A	
scales: 1:100		