


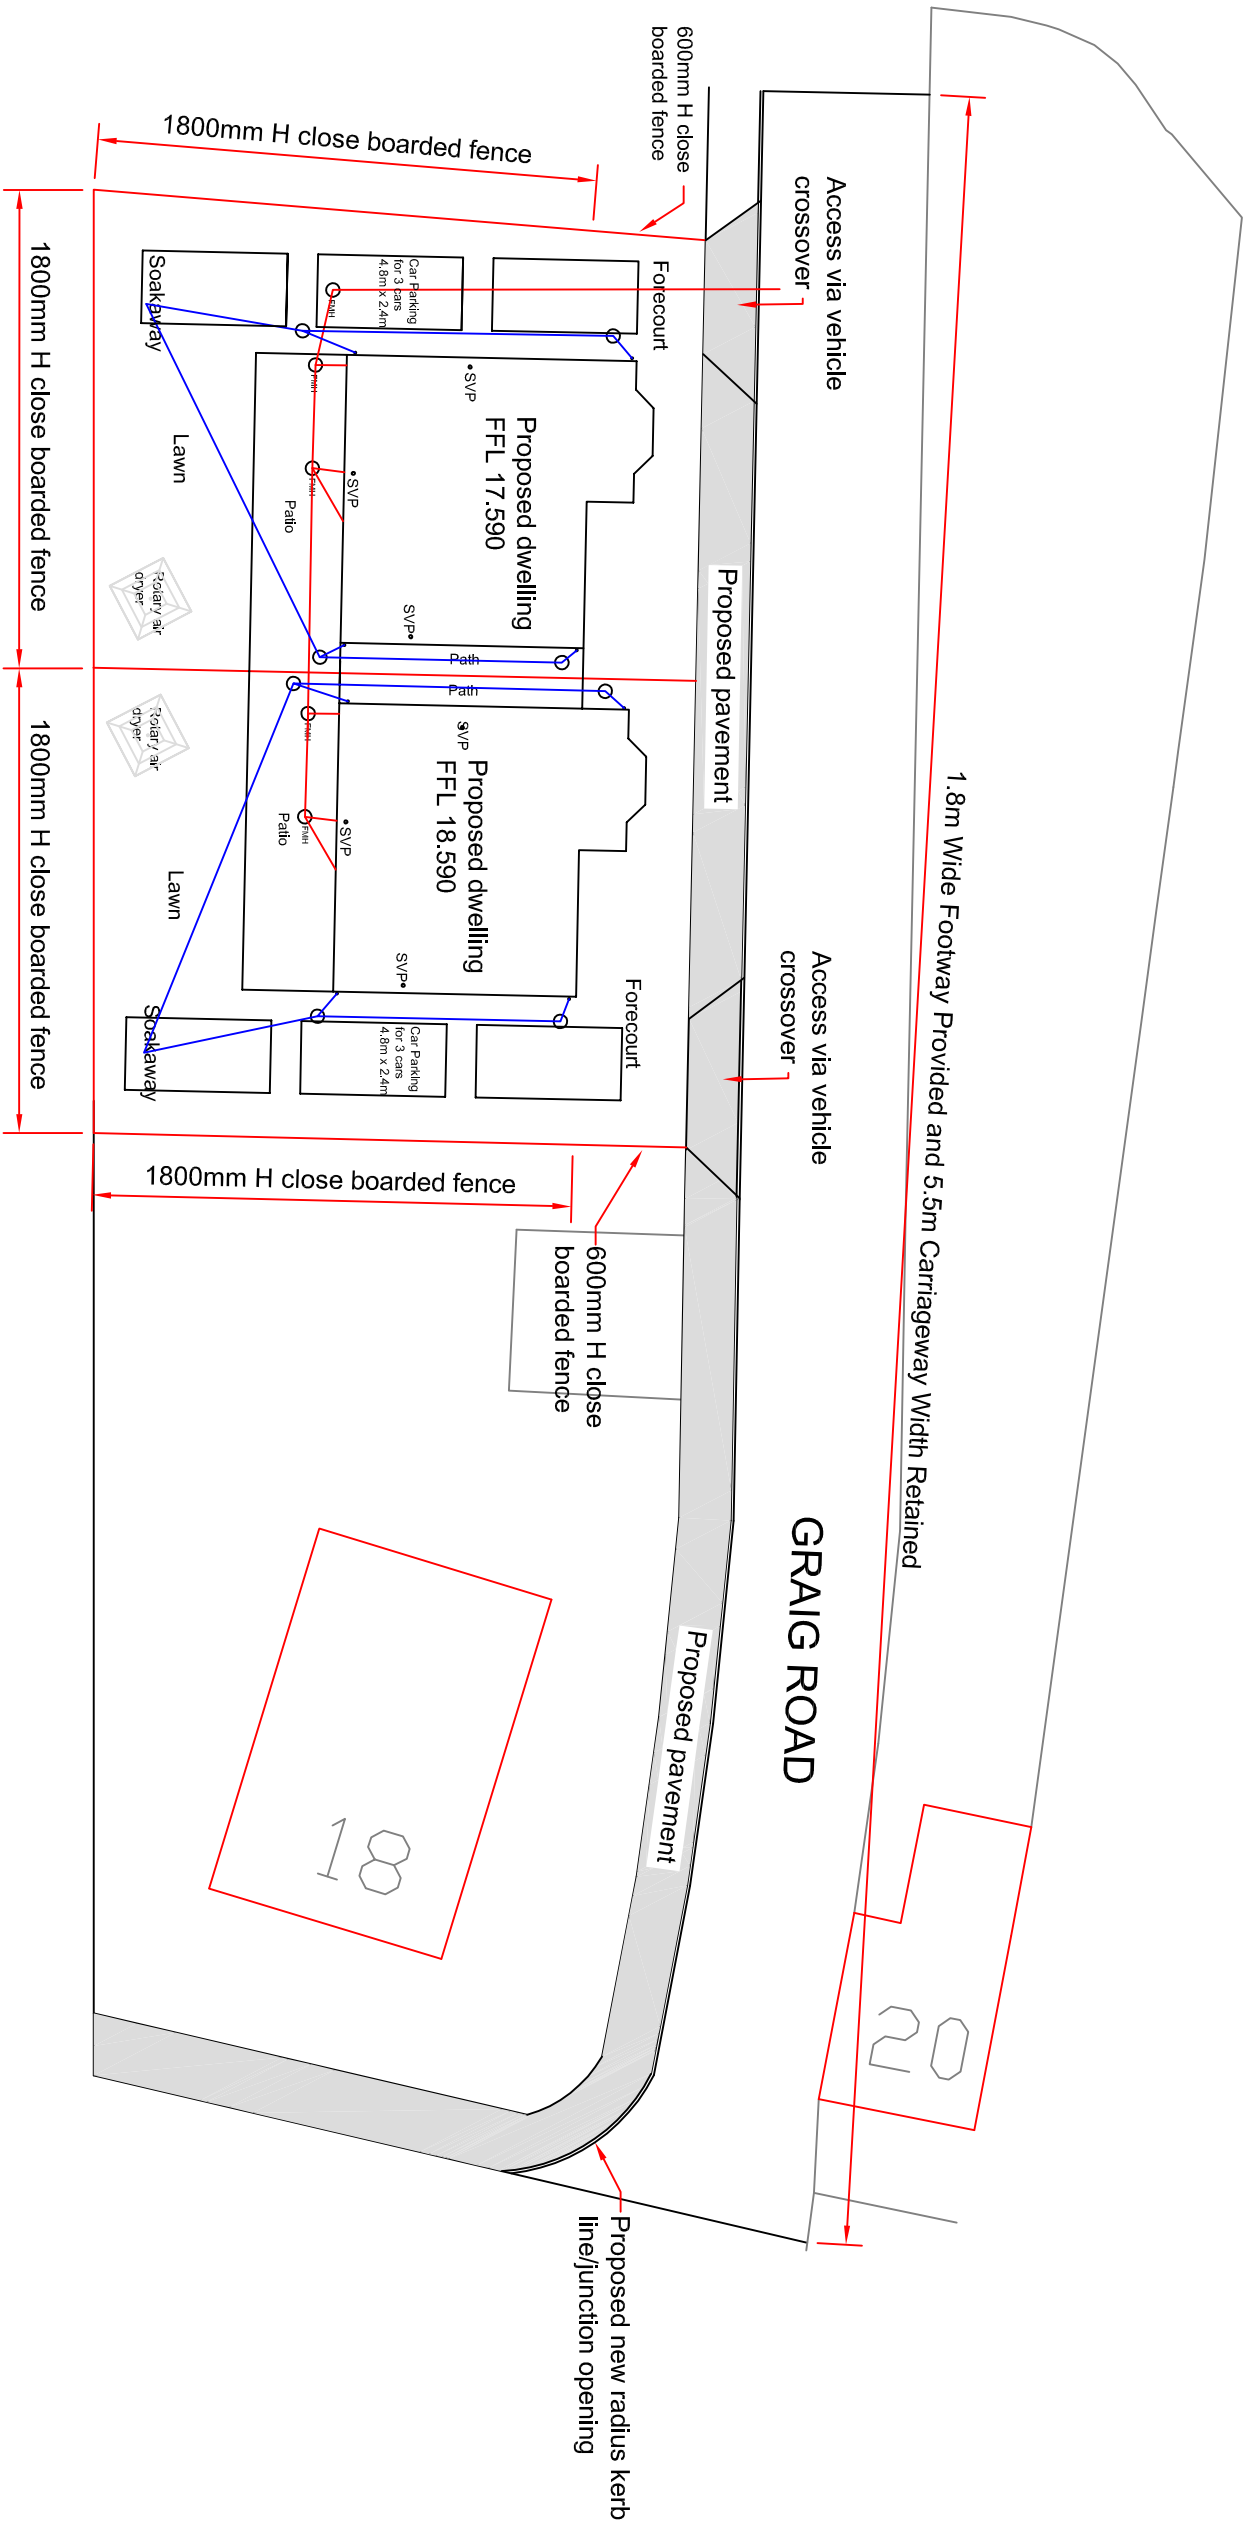

Job No:	D1/12/2010	Drawing No:	D4	Rev:	/
scales: 1:250					

No.	REVISION	by	date	No.	REVISION	by	date
1							

NOTES	1 Do not scale from the drawing
STAGE	

CLIENT	Mr K Launchbury
--------	-----------------

Job title	Plots @ 18 Leyshon Road
Drawing title	Proposed Site Layout Layout

Job No:	D1/09/2014	Drawing No:	03	Rev:	/
checked		approved			
by	DR	date	01/07/2014		
scales: 1:250					