




Reproduced from an Ordnance Survey map with the permission of the
Controller of Her Majesty's Stationary Office. Crown Copyright reserved

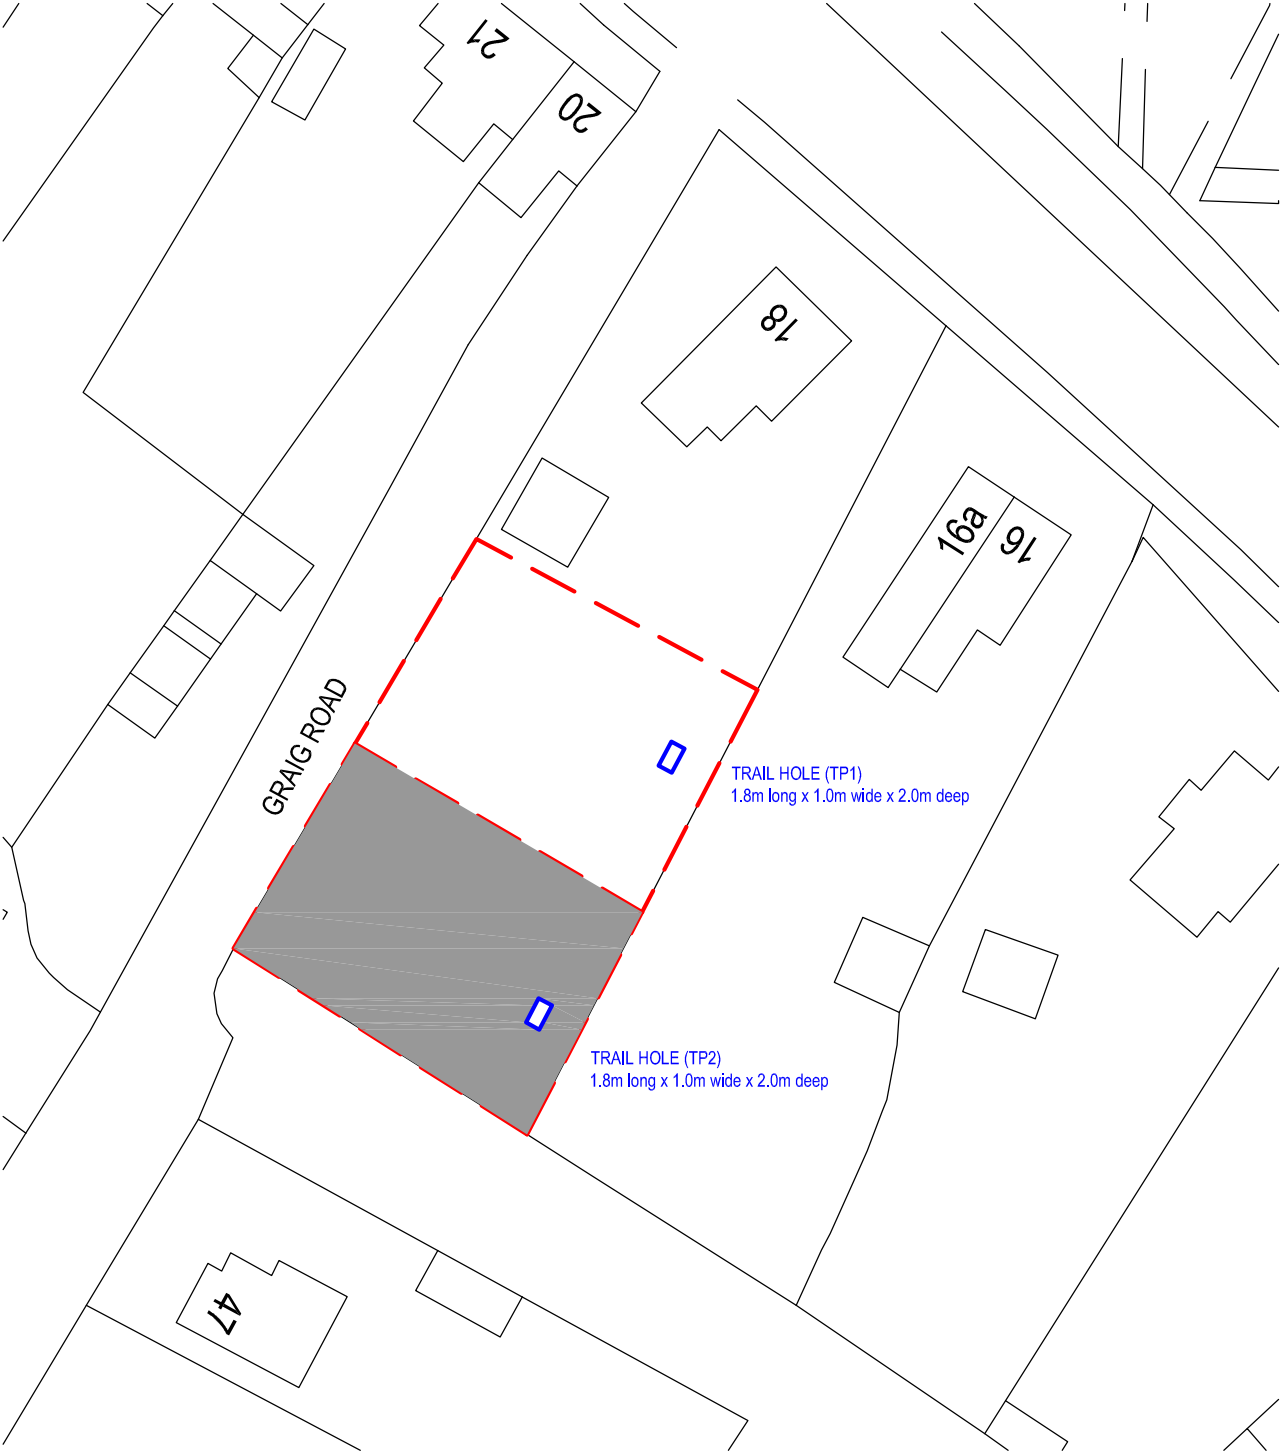

TRIAL HOLE LOCATION PLAN
Scale 1:500

	Client:	Project Title:	General Notes:	Drawing Title:	
	Mr. K. Launchbury c/O 18 Leyshon Road Gwaun Cae Gurwen	PROPOSED RESIDENTIAL DEVELOPMENT OF 2 NO. DETACHED DWELLINGS	1. Do not scale from this drawing, take figured dimensions only. 2. Dimensions are in millimeters unless otherwise stated.	TRIAL HOLE LOCATION PLAN	
			Drawing Issue:	Drawing No: 002	Revision:
			P L A N N I N G	Date: 15-10-2015	Revised:
				Scale(s): 1:500	Paper Size: A4