
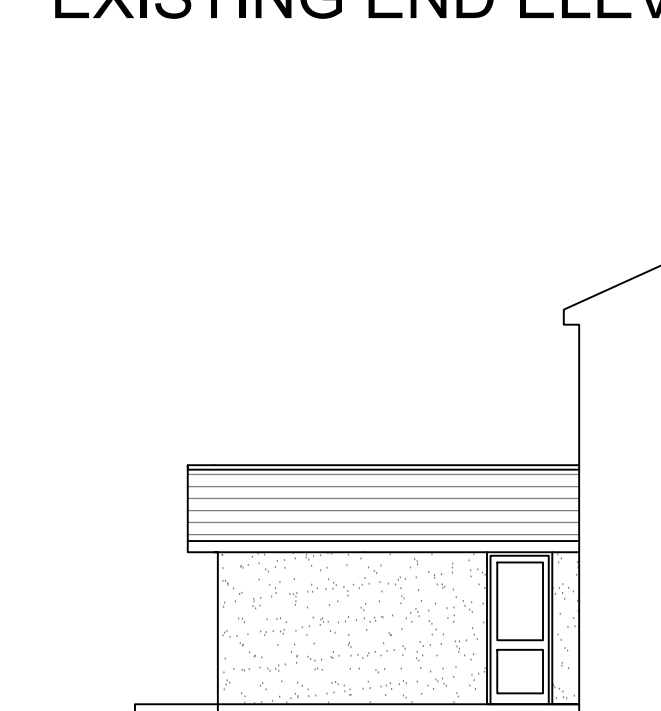
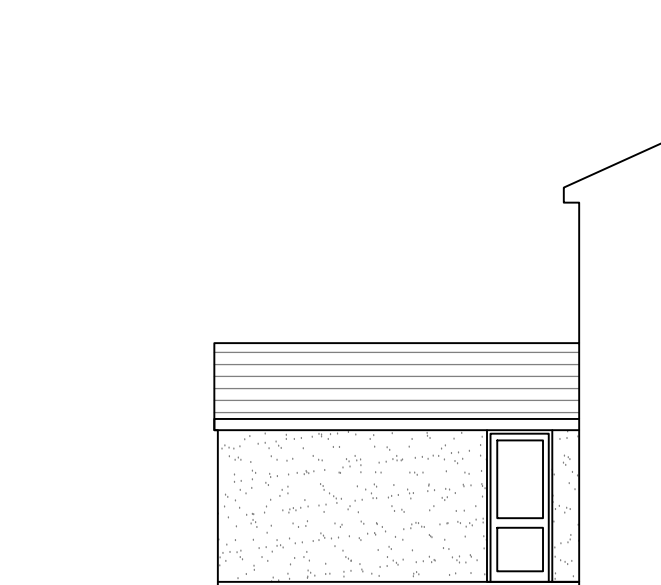
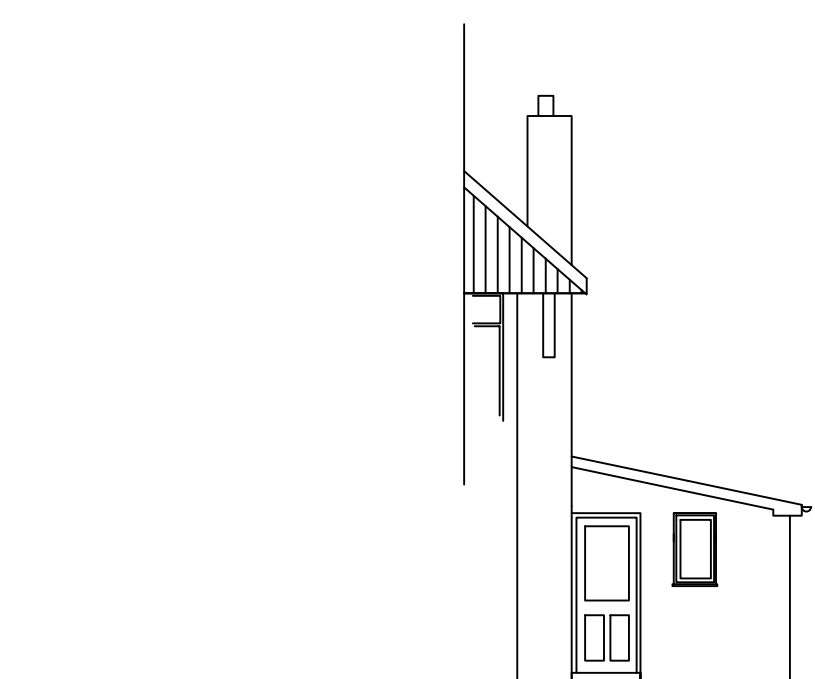
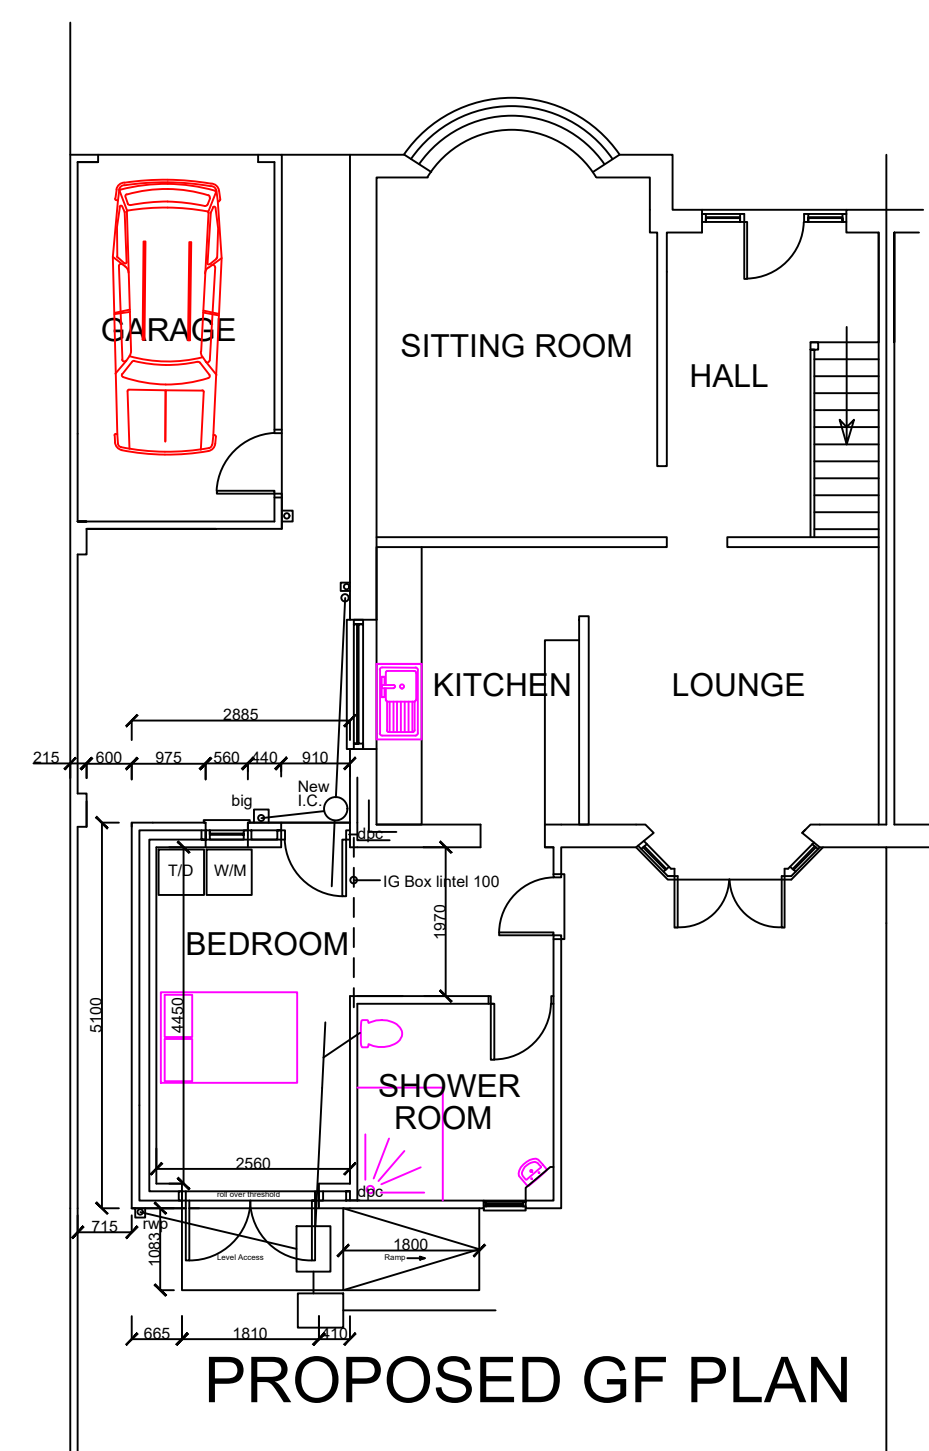


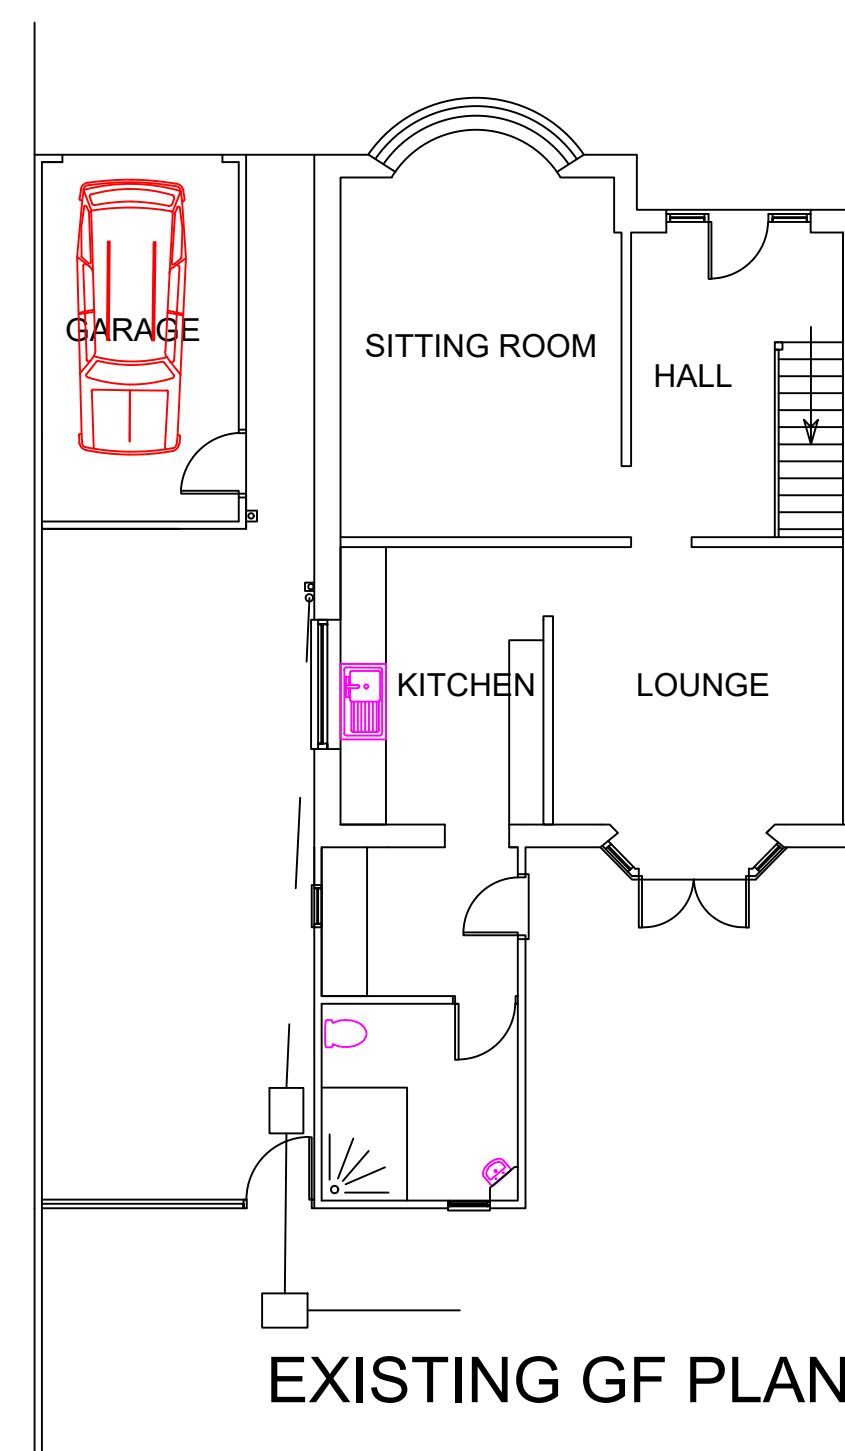

General Notes

No.	Revision/Issue	Date

Firm Name and Address

Project Name and Address

EXISTING & PROPOSED
PLANS & ELEVATIONS
71 BEECHWOOD RD
MARGAM

Project

LEANNE

Date

02.06.2021

Scale

1:100

Sheet

B-01