


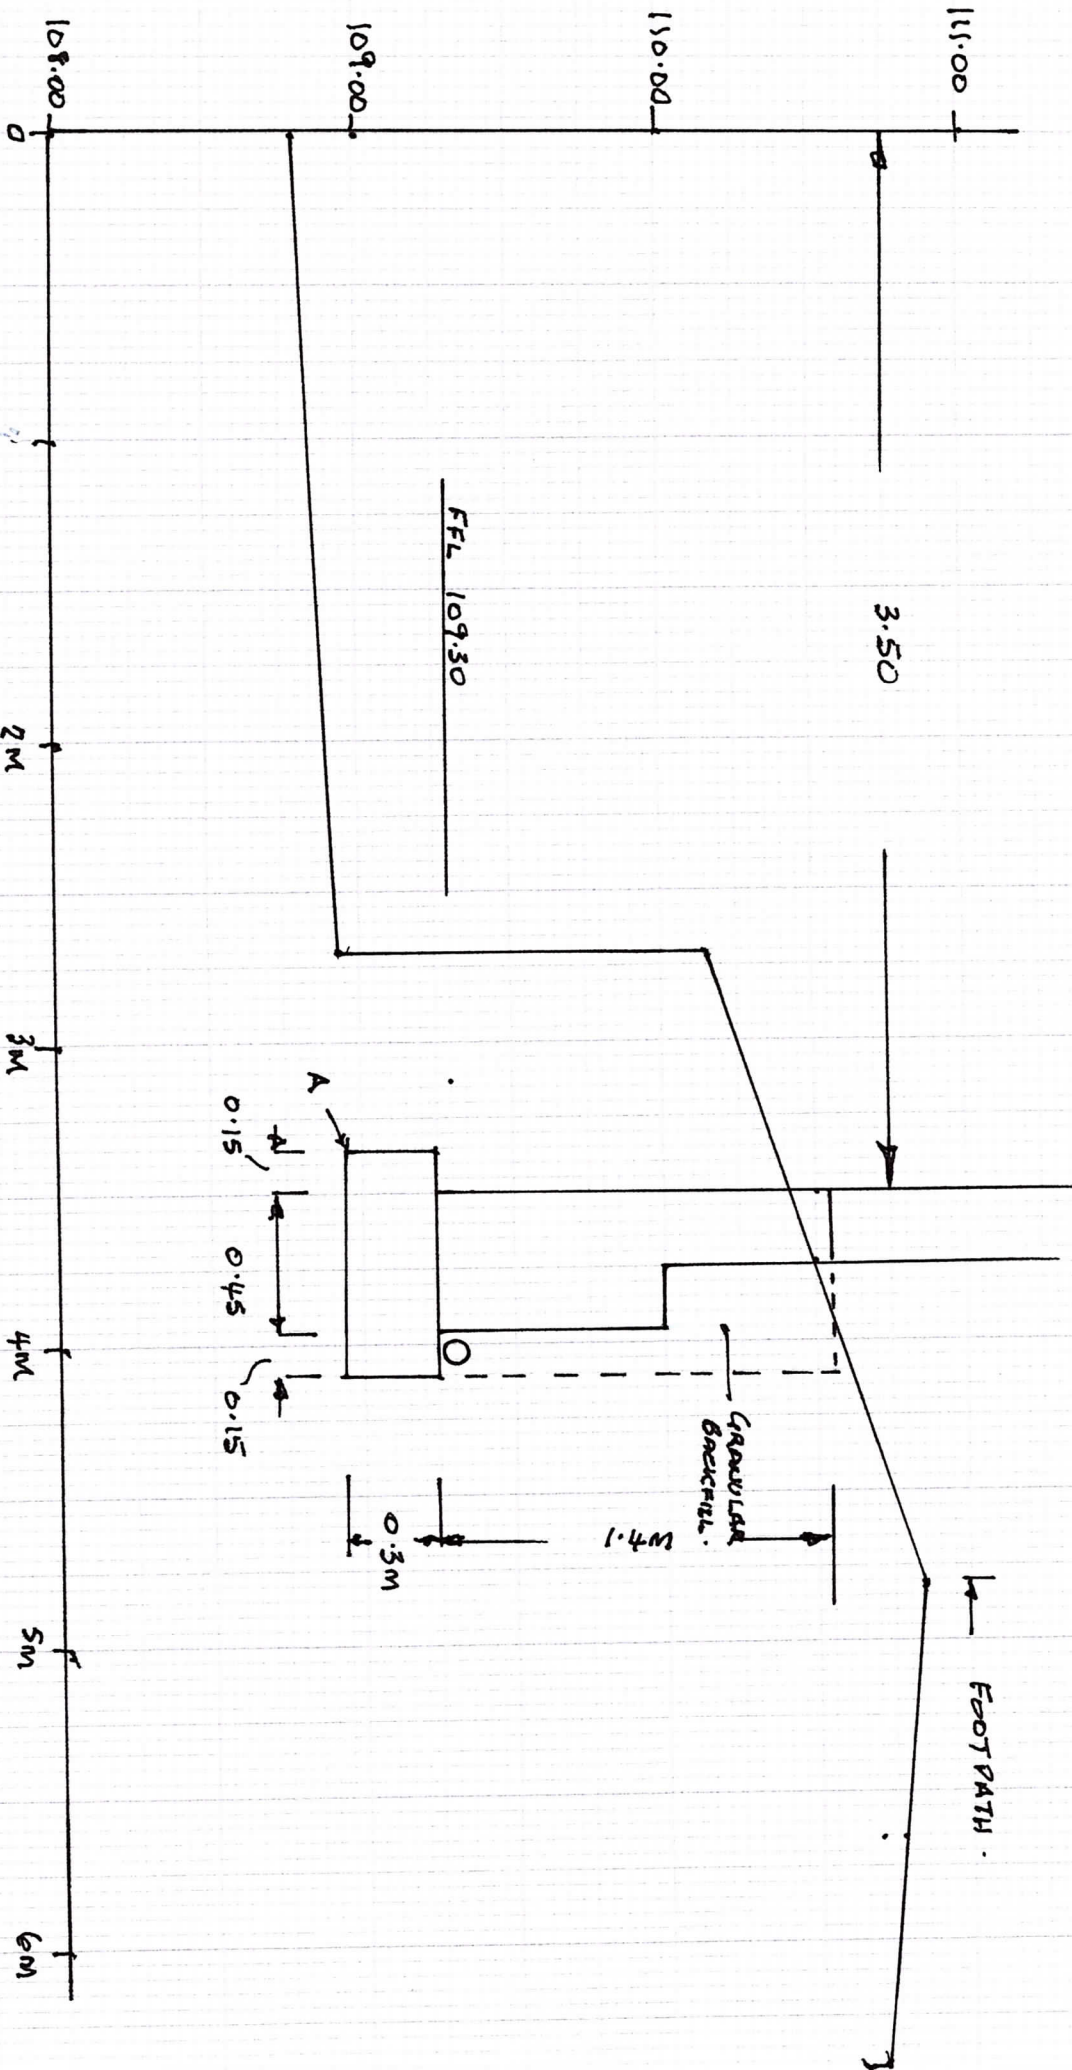

SECTION 2.

SCALE 1:25