
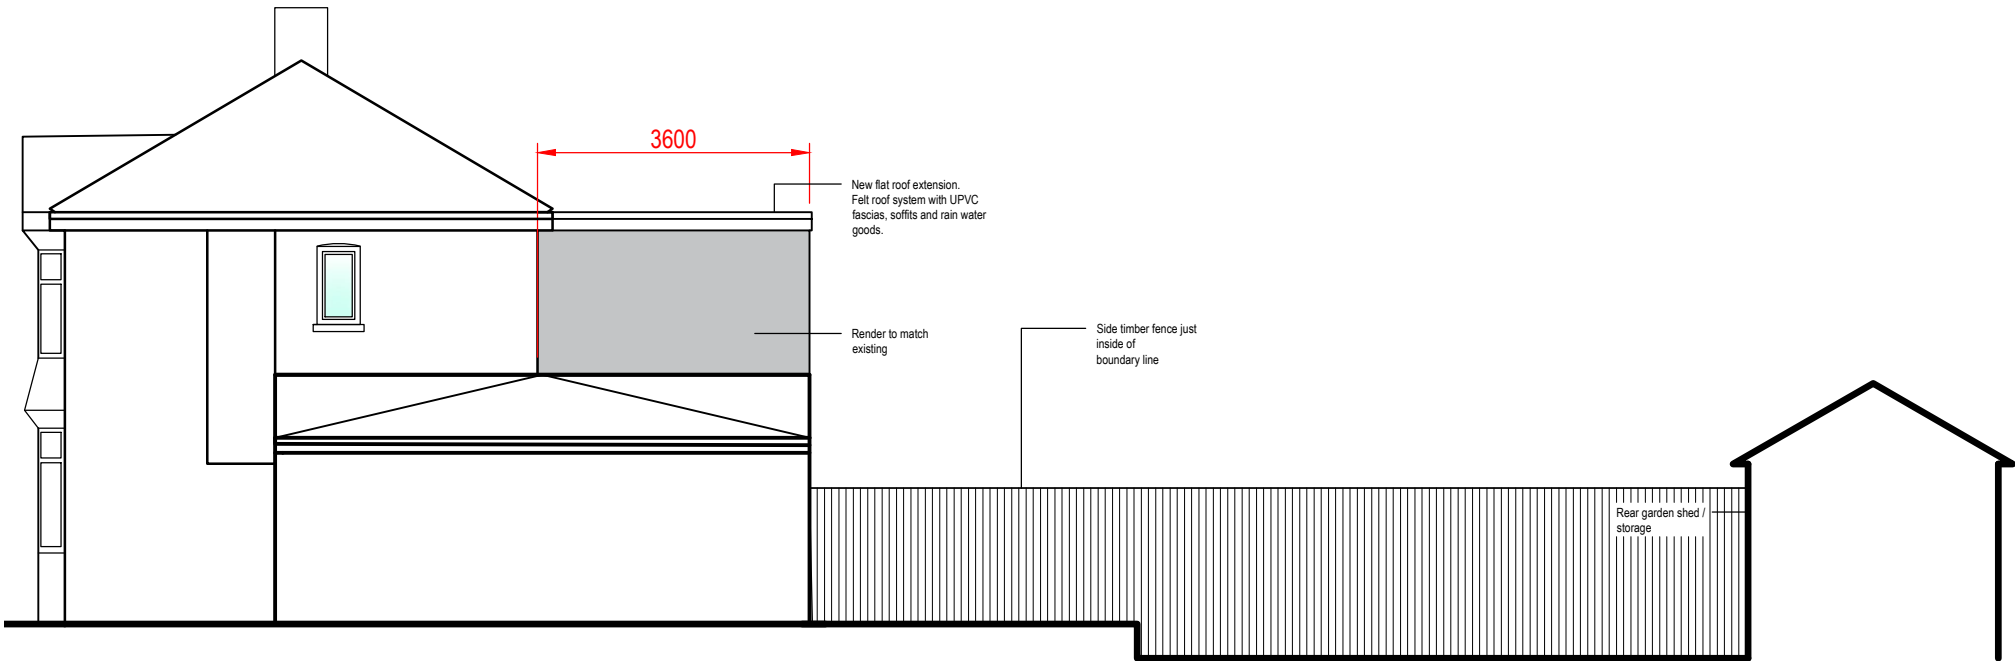
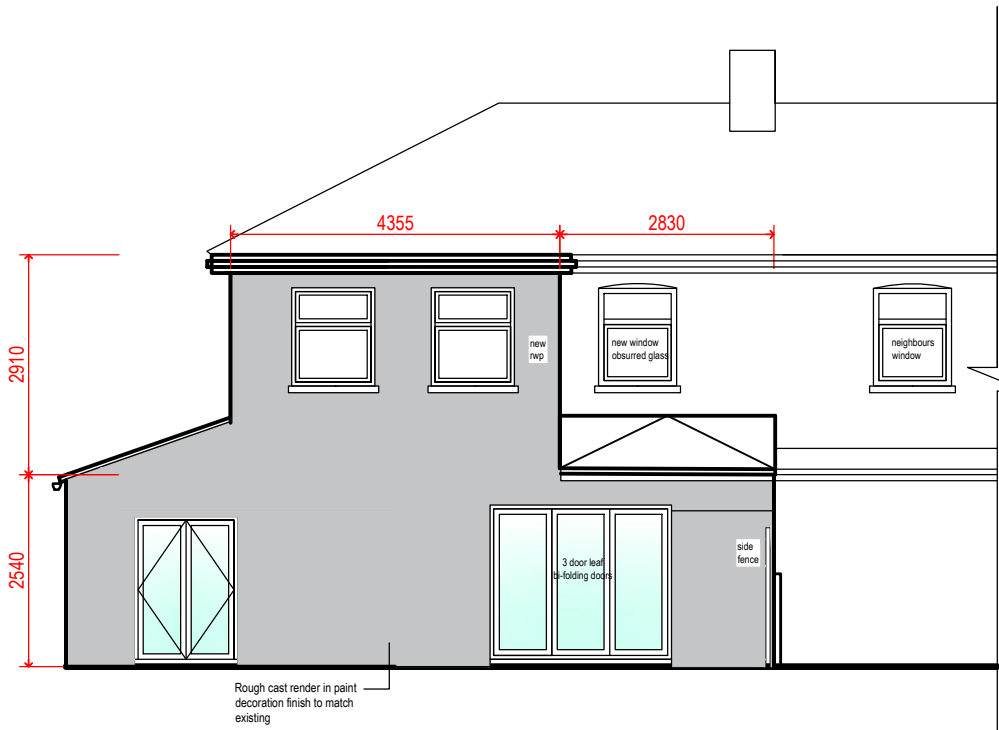
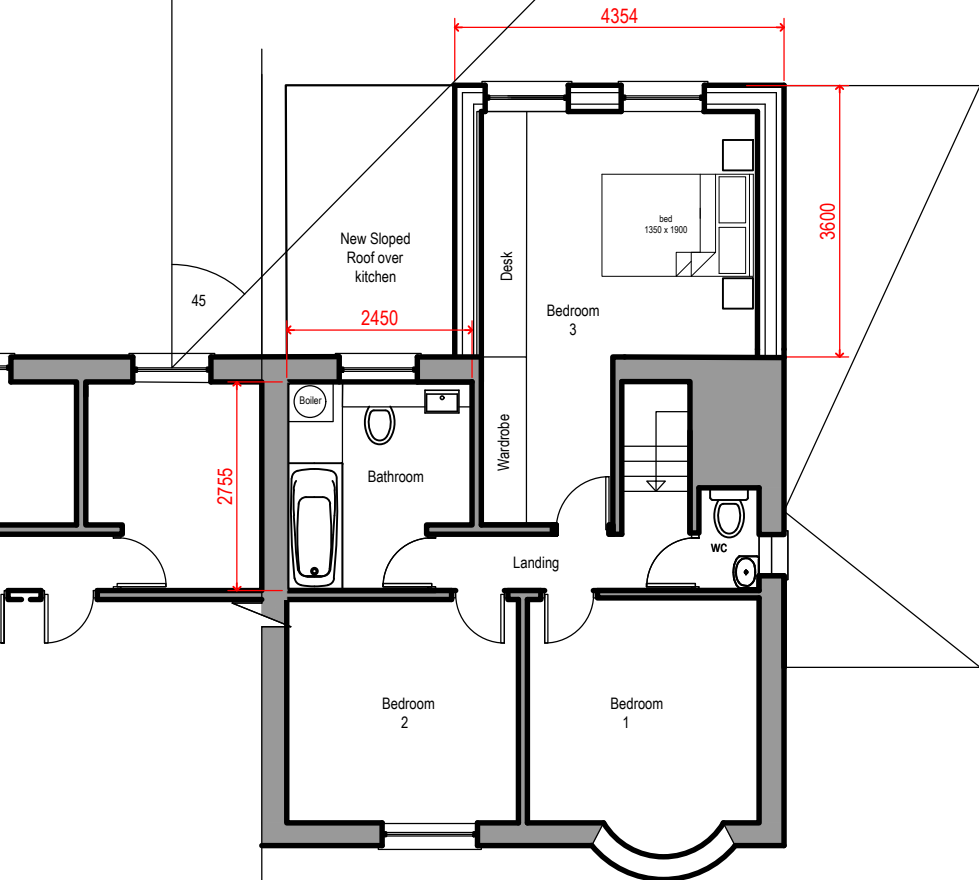


Superseded

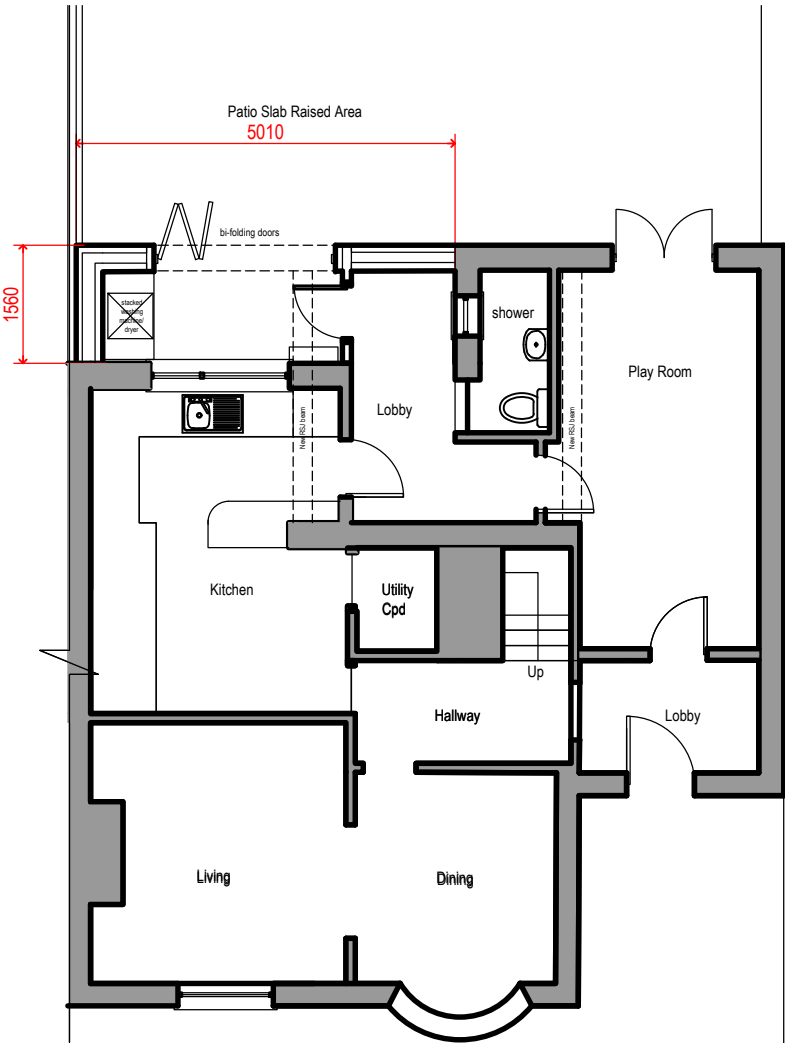

NOTE:		SITE ADDRESS:	
The Contractor is to check and verify all building and site dimensions, levels and sewer invert levels at connection points before work starts.		3 Graig Parc	
This drawing must be read with and checked against any structural or other specialist drawings provided.		Longford	
The Contractor is to comply in all respects with the current Building Regulations whether or not specifically stated on these drawings.		SA10 7HB	
This drawing is not intended to show details of foundation or ground conditions. Each area of ground relied upon to support the structure depicted must be investigated by the Contractor and suitable methods of foundation be provided.		DRAWING TITLE:	
		Proposed Plans & Elevations	
		REVISED FOR PLANNING	
		Rev.	By Date
		AR	A3 @ 1:100 08/05/2021
		Arch/Designer	SYSTEM PROJECT NUMBER:
		AR	17 - 2021
		DRWG NO:	04
		REVISI:	A