

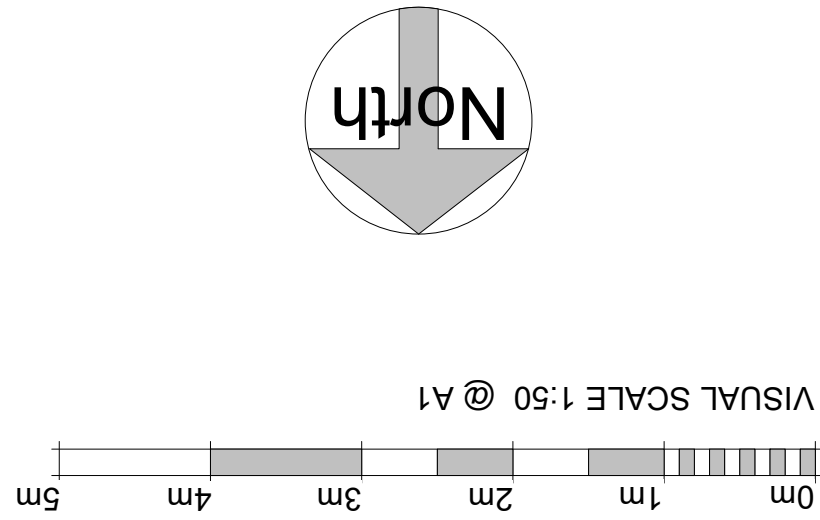


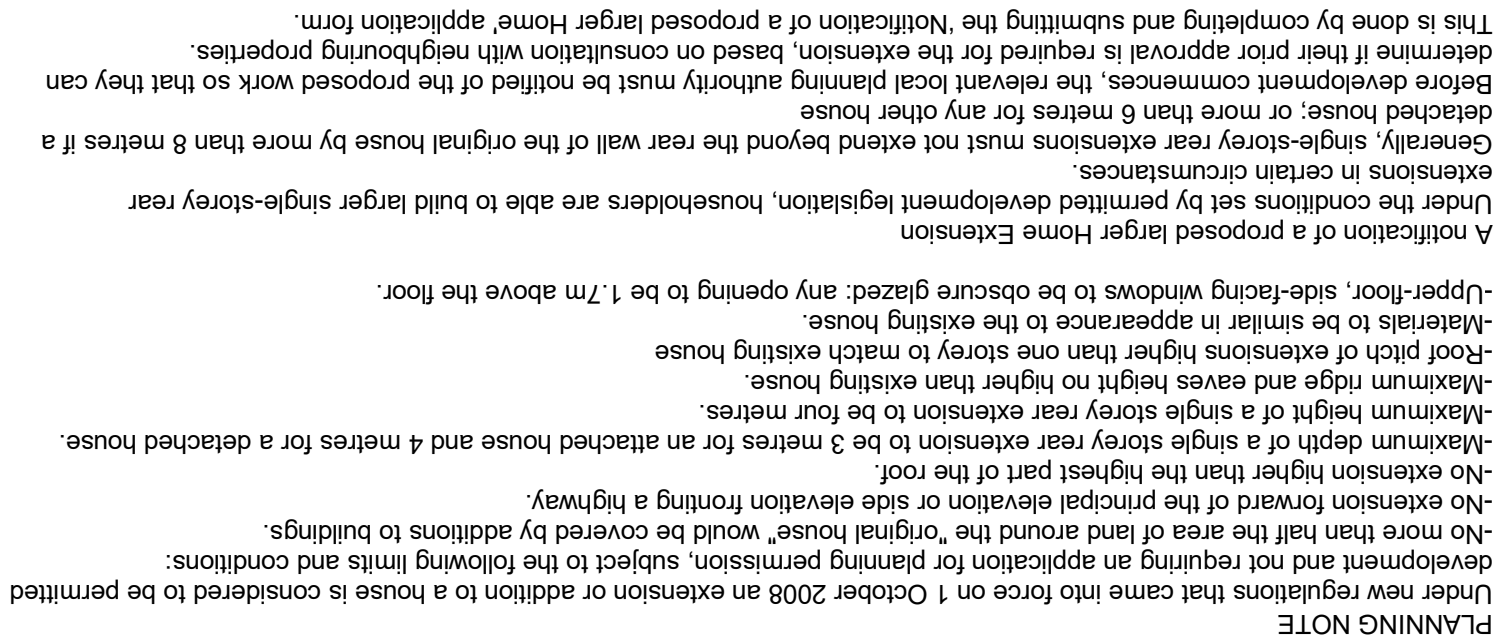

StreetWise

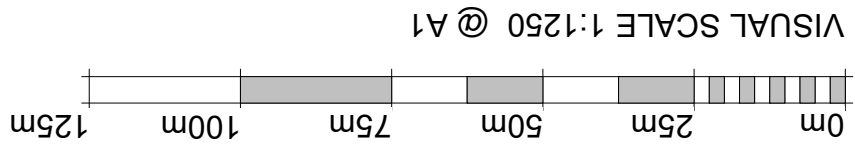

Windows & Doors:
Gray UPVC

Walls Internal:
12.5mm Plasterboard on 75mm Studwork
100mm Brickwork

Material	Thickness	Color	Pattern
Cavity Wall: Render	20mm	Grey	Horizontal lines
Cavity Wall: Face Brick	75mm	Red	Brick pattern
Block Work: 100mm	100mm	Grey	Brick pattern
Studwork Wall: 75mm	75mm	Grey	Horizontal lines
Metal Frame: 70mm	70mm	Grey	Horizontal lines
Solid Brick Wall: 215mm	215mm	Red	Brick pattern
Solid Block Wall: 215mm	215mm	Grey	Brick pattern
Structural Opening	-	White	Dashed lines
Walls Removed	-	Green	Horizontal lines

All drawings are for the purposes of planning only unless marked for construction.

All builders to site measure to confirm measurements.

Report all discrepancies to the person named below, do not proceed without instruction.

BR0 take no responsibility should any drawings/unless specified are used for building purposes and measurements aren't checked on site.

All drawings remain the property of BR0 Architecture

