
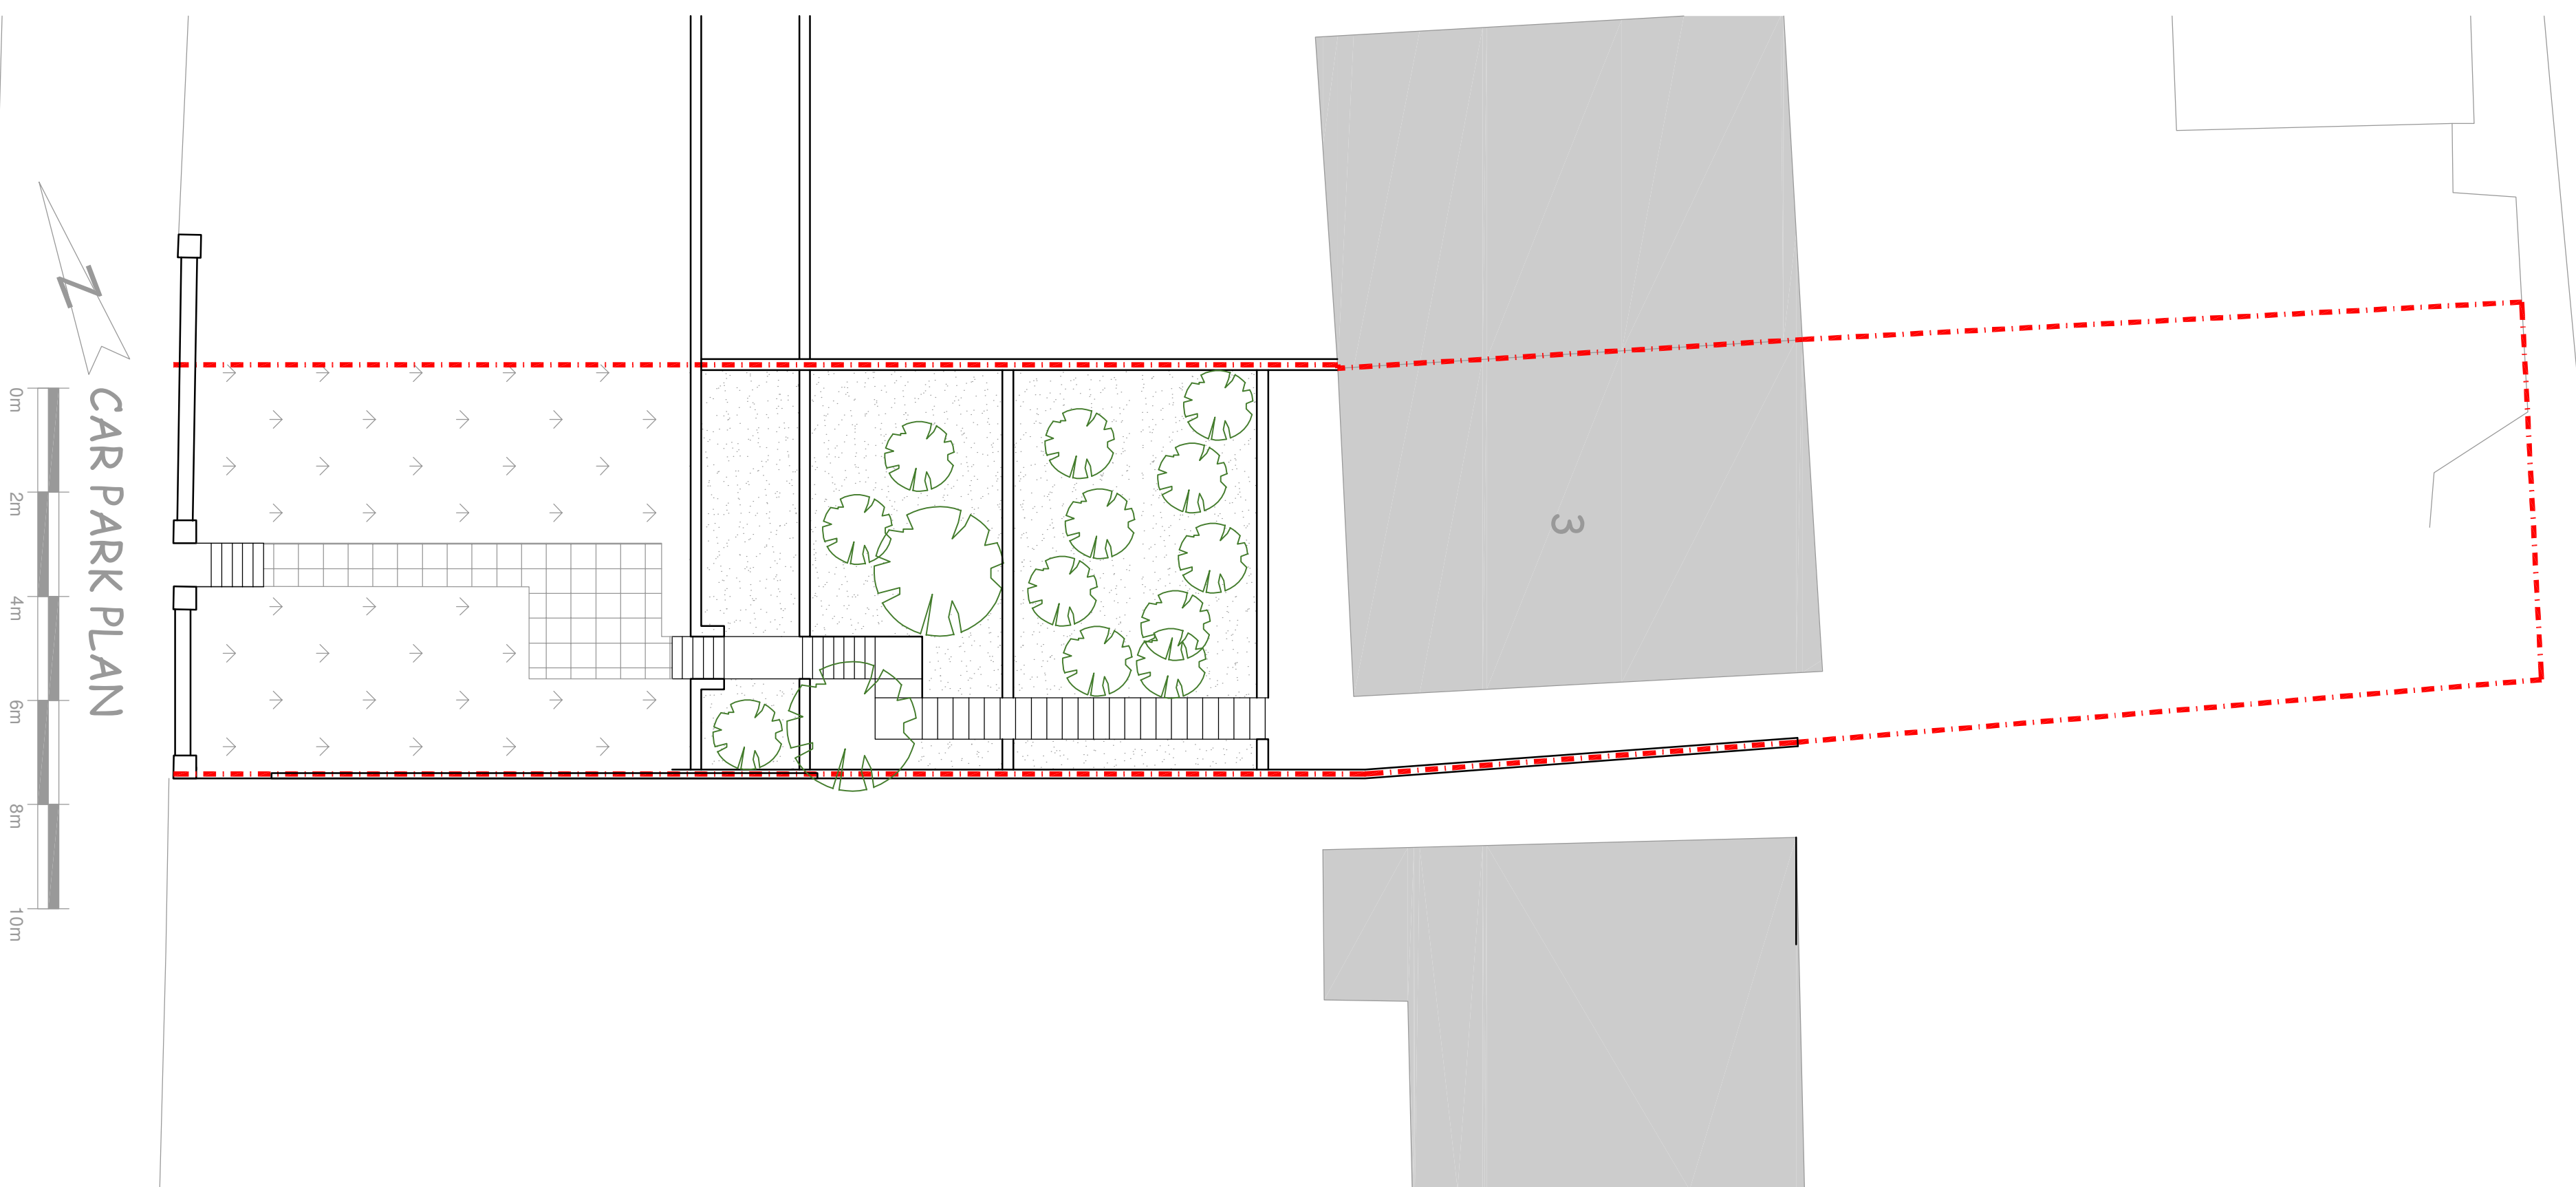
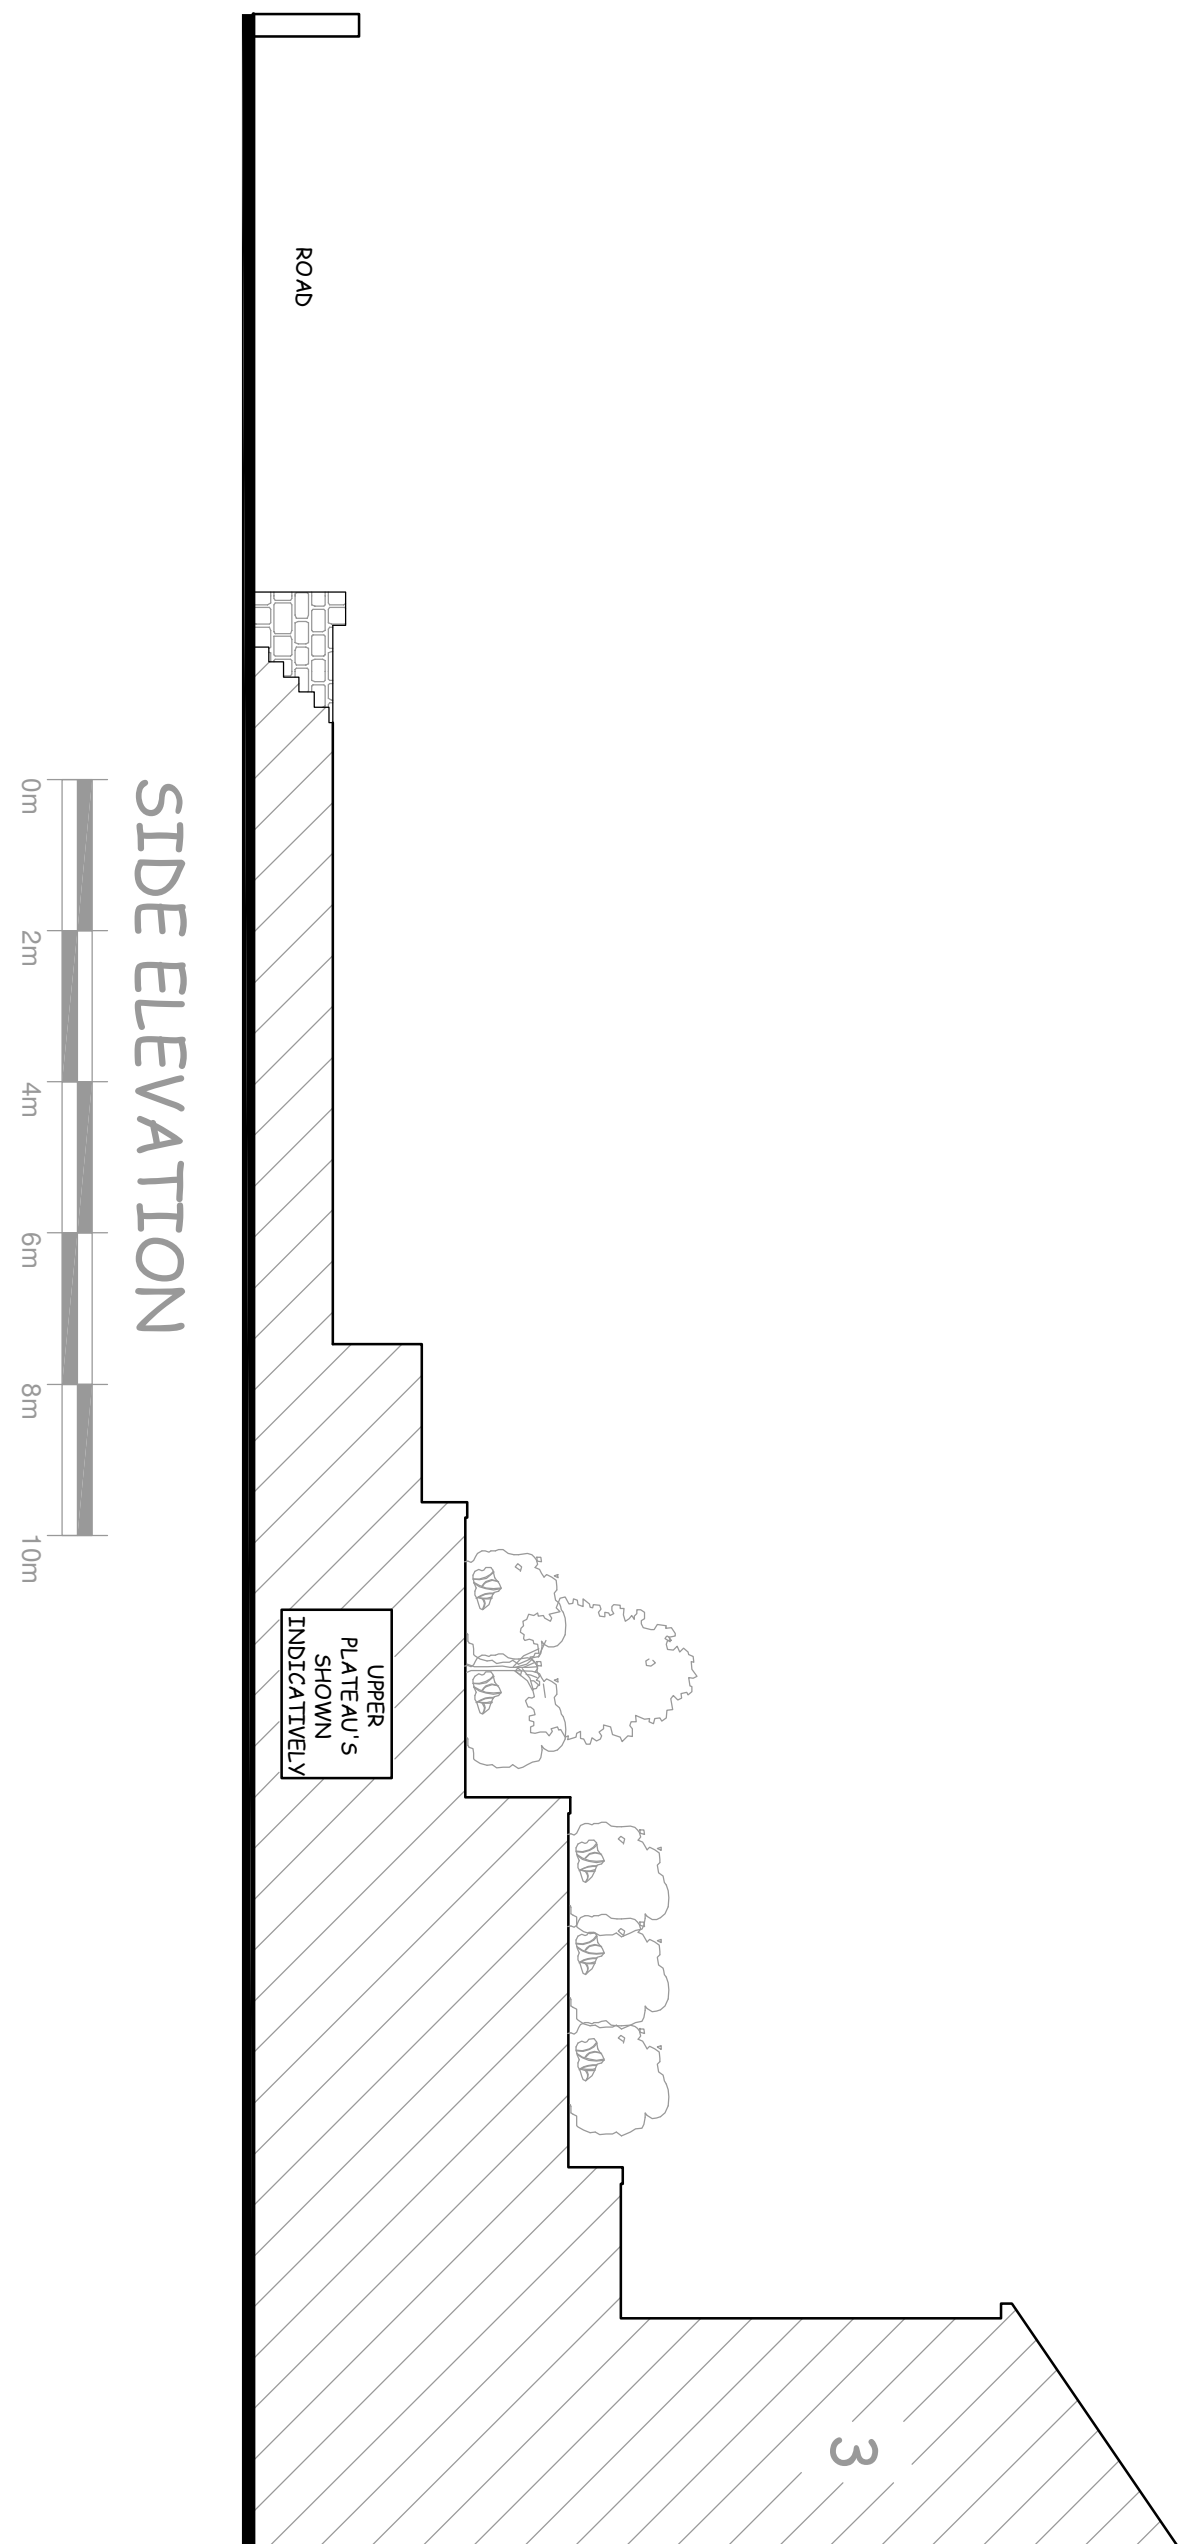


NOTES:
THIS DRAWING IS COPYRIGHT.
DO NOT SCALE FROM THIS DRAWING.
WORK TO FIGURED DIMENSIONS ONLY.
CHECK ALL DIMENSIONS ON SITE.
ANY DISCREPANCIES TO BE NOTIFIED TO THE ARCHITECT.

DRAWINGS HAVE BEEN PRODUCED FOR PLANNING AND BUILDING REGULATIONS PURPOSES ONLY. THE CONSTRUCTION (DESIGN AND MANAGEMENT) REGULATIONS 2015 (CDM) IS THE RESPONSIBILITY OF THE CLIENT CONTRACTOR UNLESS OTHERWISE AGREED IN WRITING.

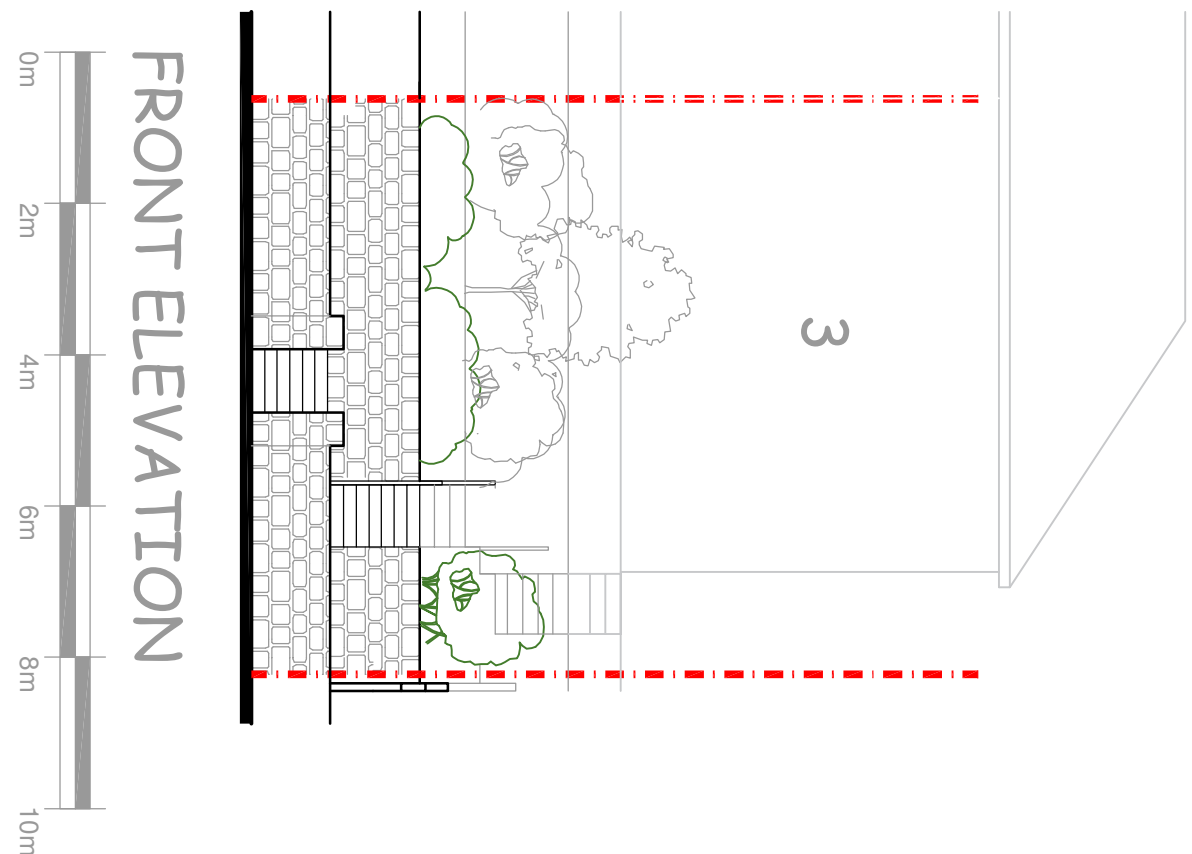

REASONS	
1	
1	
1	

**RICHARD ANDREW
ARCHITECTS**
sustainable:modern:creative

**THE STABLES, THE ESTATES OFFICE, 25-26
GOLD TOPS, NEWPORT, NP20 4PG**
PHONE: 01633 744144
EMAIL: ad@era-architects.co.uk

REGISTERED OFFICE: COMPANY HOUSE, GROUND FLOOR, 26 BRISTOL ROAD, CARLTON PLACE, LONDON, W1A 1PU
www.ra-architects.co.uk

Job 3 PEN-Y-GAE RD
PORT TALBOT
SSA13 ZEP

Drawing

EXISTING FRONT GARDEN PLAN AND ELEVATIONS

Number
PEN-02 A1

Score	Date	Drown	Checker
1:100	03/21	HB	RA