
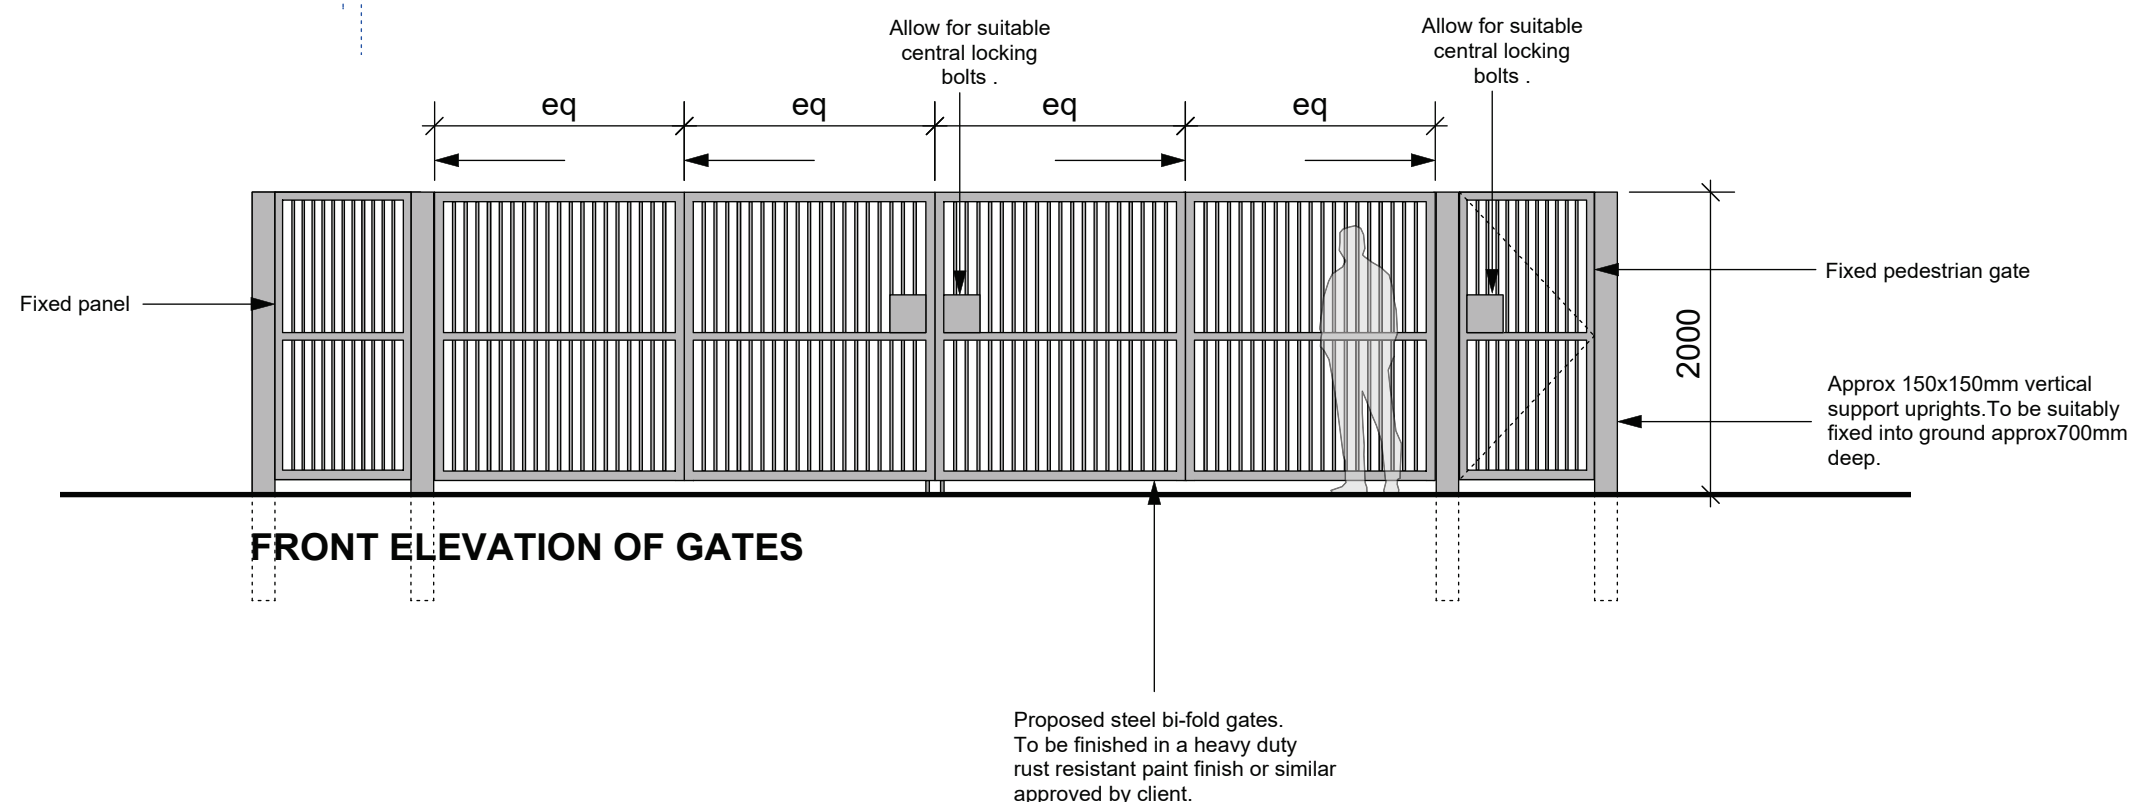


General Notes

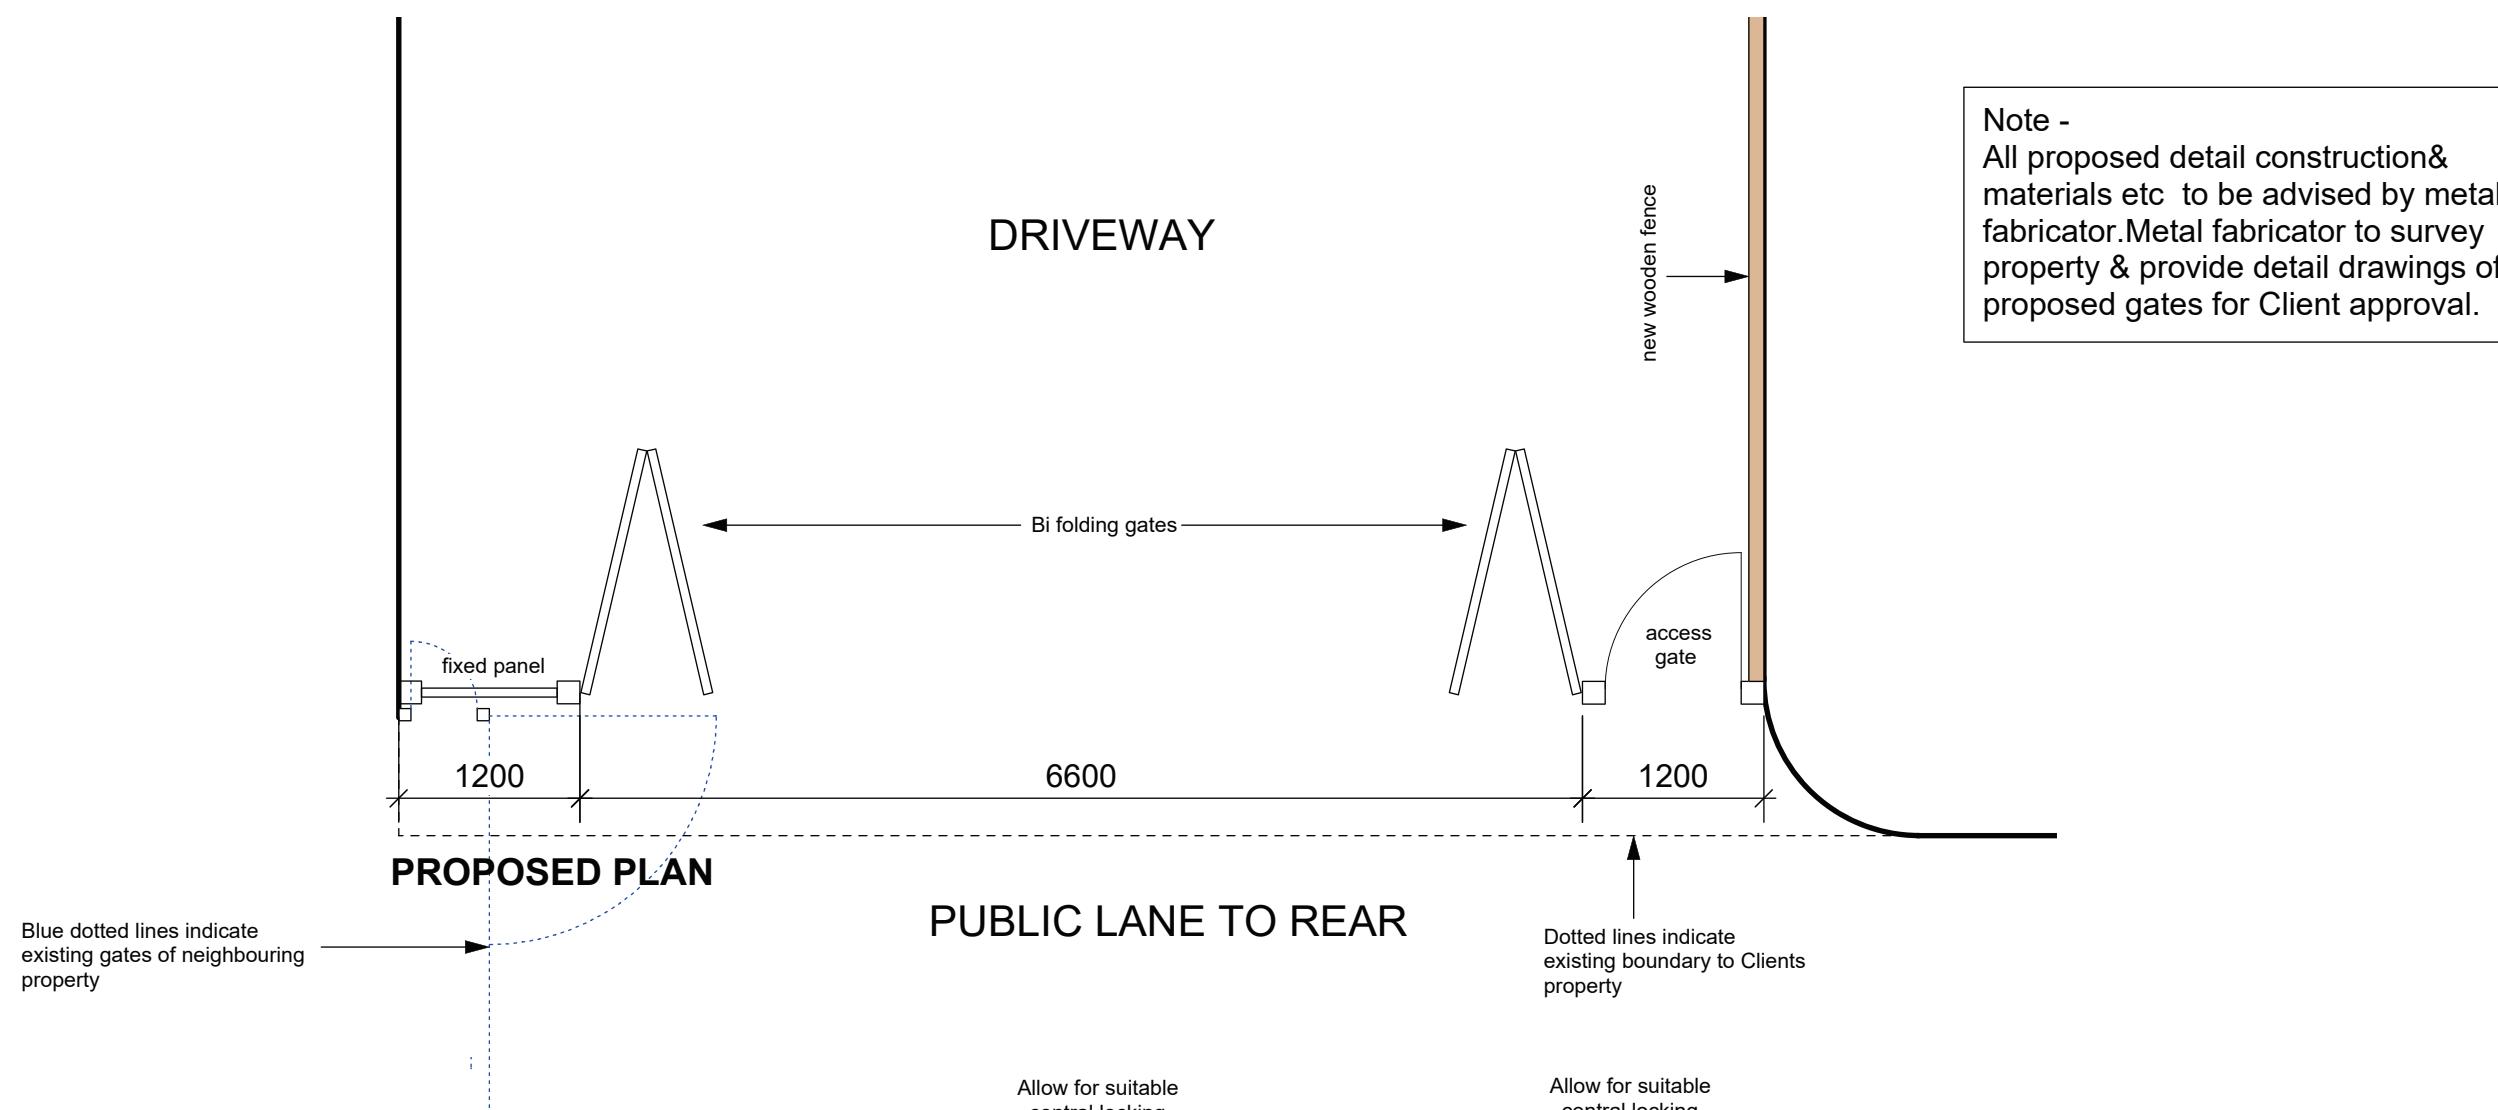

Note -
All proposed detail construction & materials etc. to be advised by metal fabricator. Metal fabricator to survey property & provide detail drawings of proposed gates for Client approval.

BANKHEADDESIGN

amendments

client Lucia Lawrence

project 4 Ynysfawr Avenue
Resolven, Neath

title	Proposed Bi fold gates
-------	------------------------

scale 1:50 @A3

dwg by

date June 2021

dwg no LL- 02 rev

Dimensions to be verified on site. Figured dimensions to be taken in preference to those scaled.

This drawing is the property of Bankhead Design, copyright is reserved by them and the drawing is issued on the condition that it is not copied, reproduced, retained or disclosed to any unauthorised person, either wholly or in part without the consent in writing from Bankhead Design

Bankhead Design
20 Beechwood Avenue, Neath
SA11 3TE
Tel: 0781 8086740
email: info@bankheaddesign.co.uk