
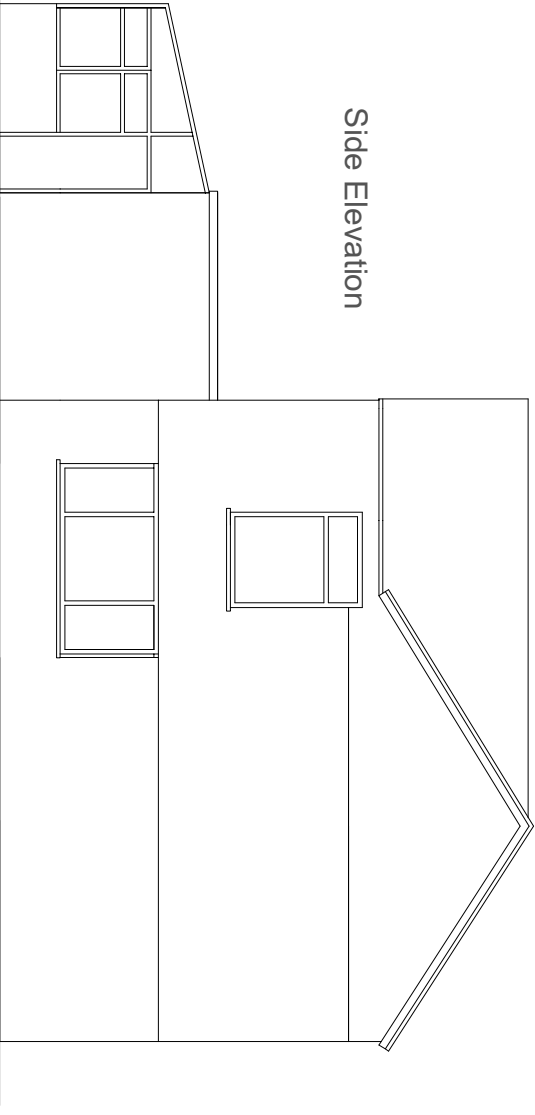
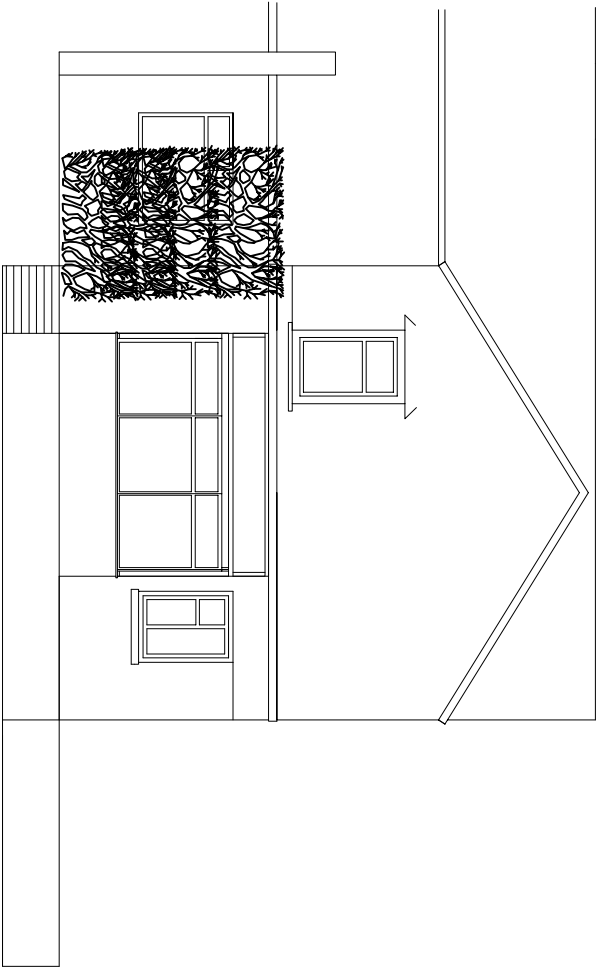
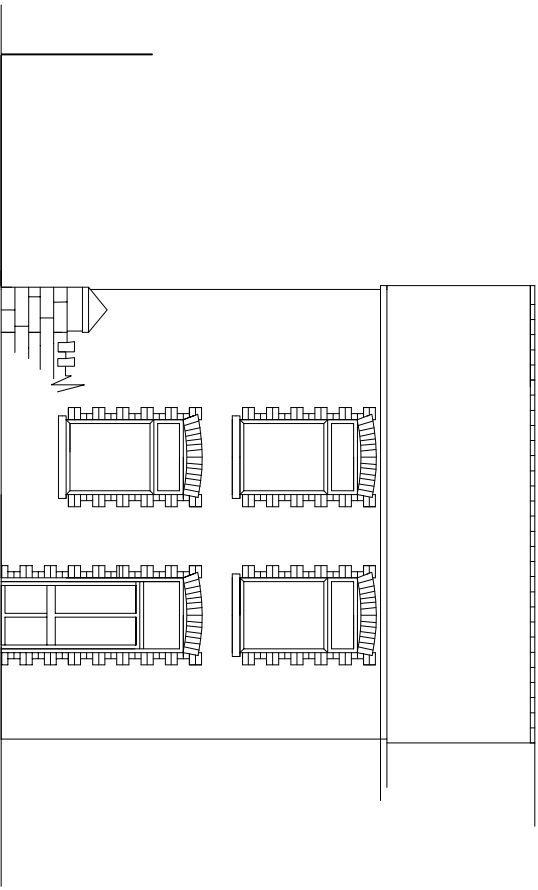
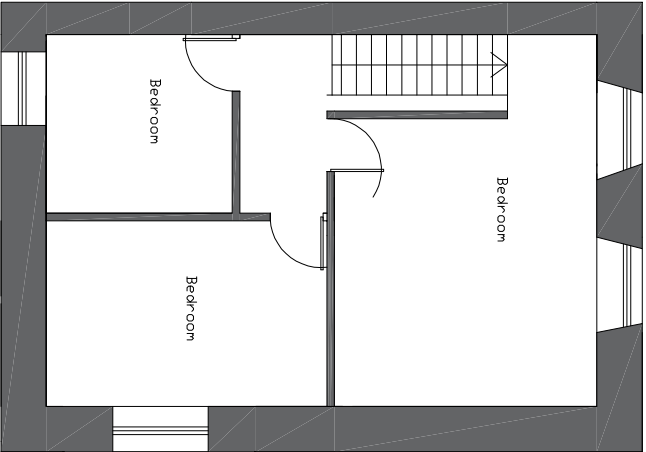


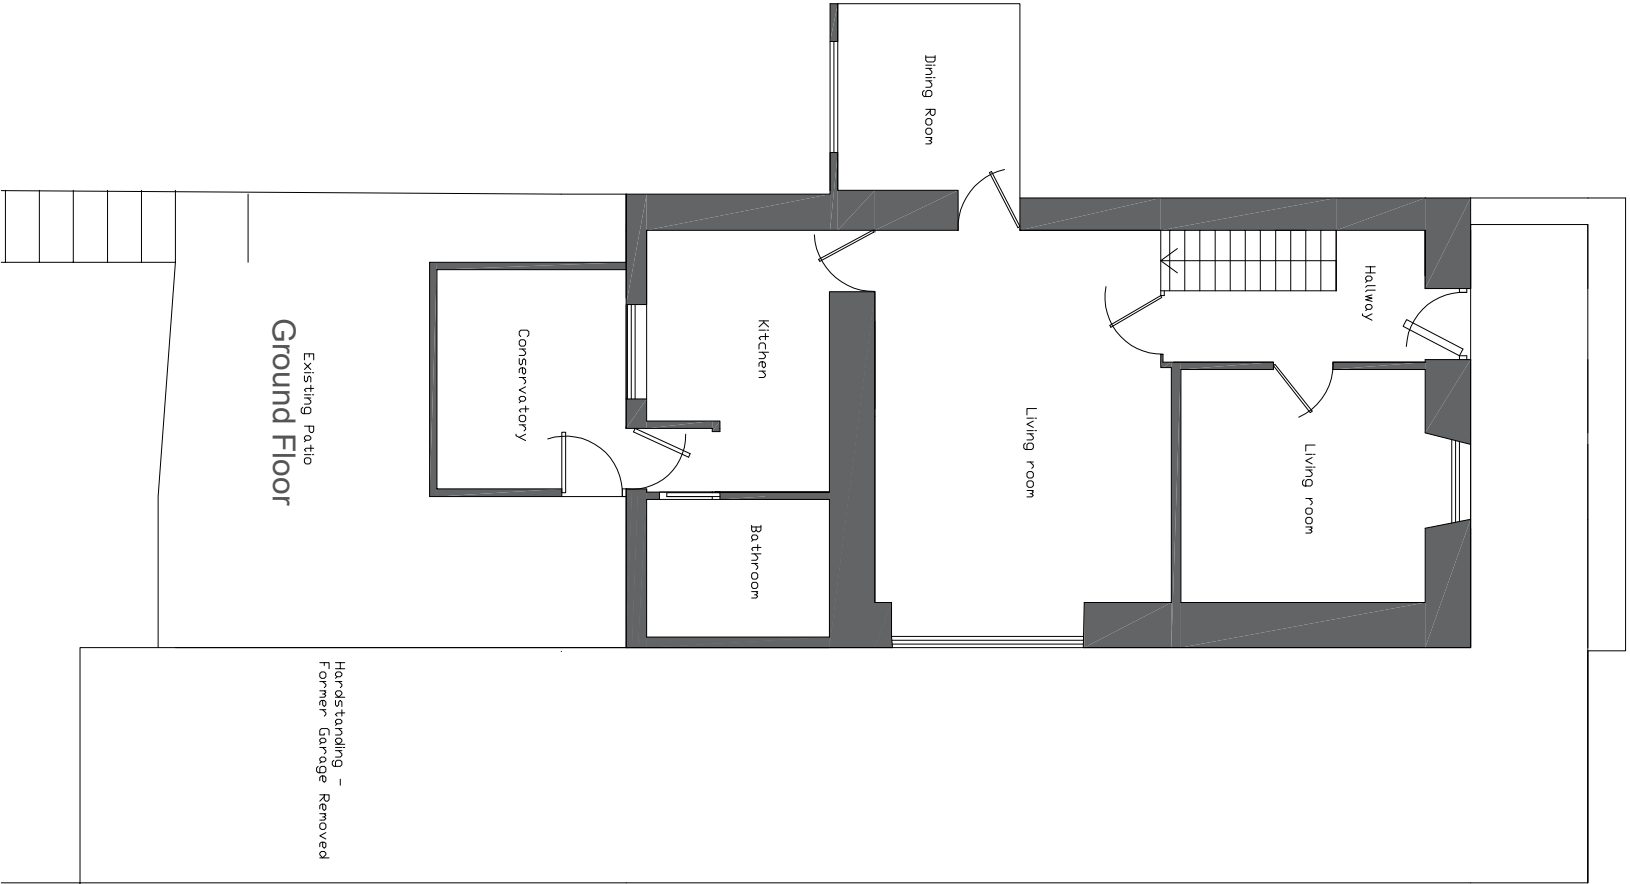

Title: Existing Elevations		
Drawing No.: JE/01/A Scale: Elevations 1:100 on A3		
Project: Two Storey Extension	Site: 97 Neath Road, Rhos, Pontardawe	
Date: June 2021		