


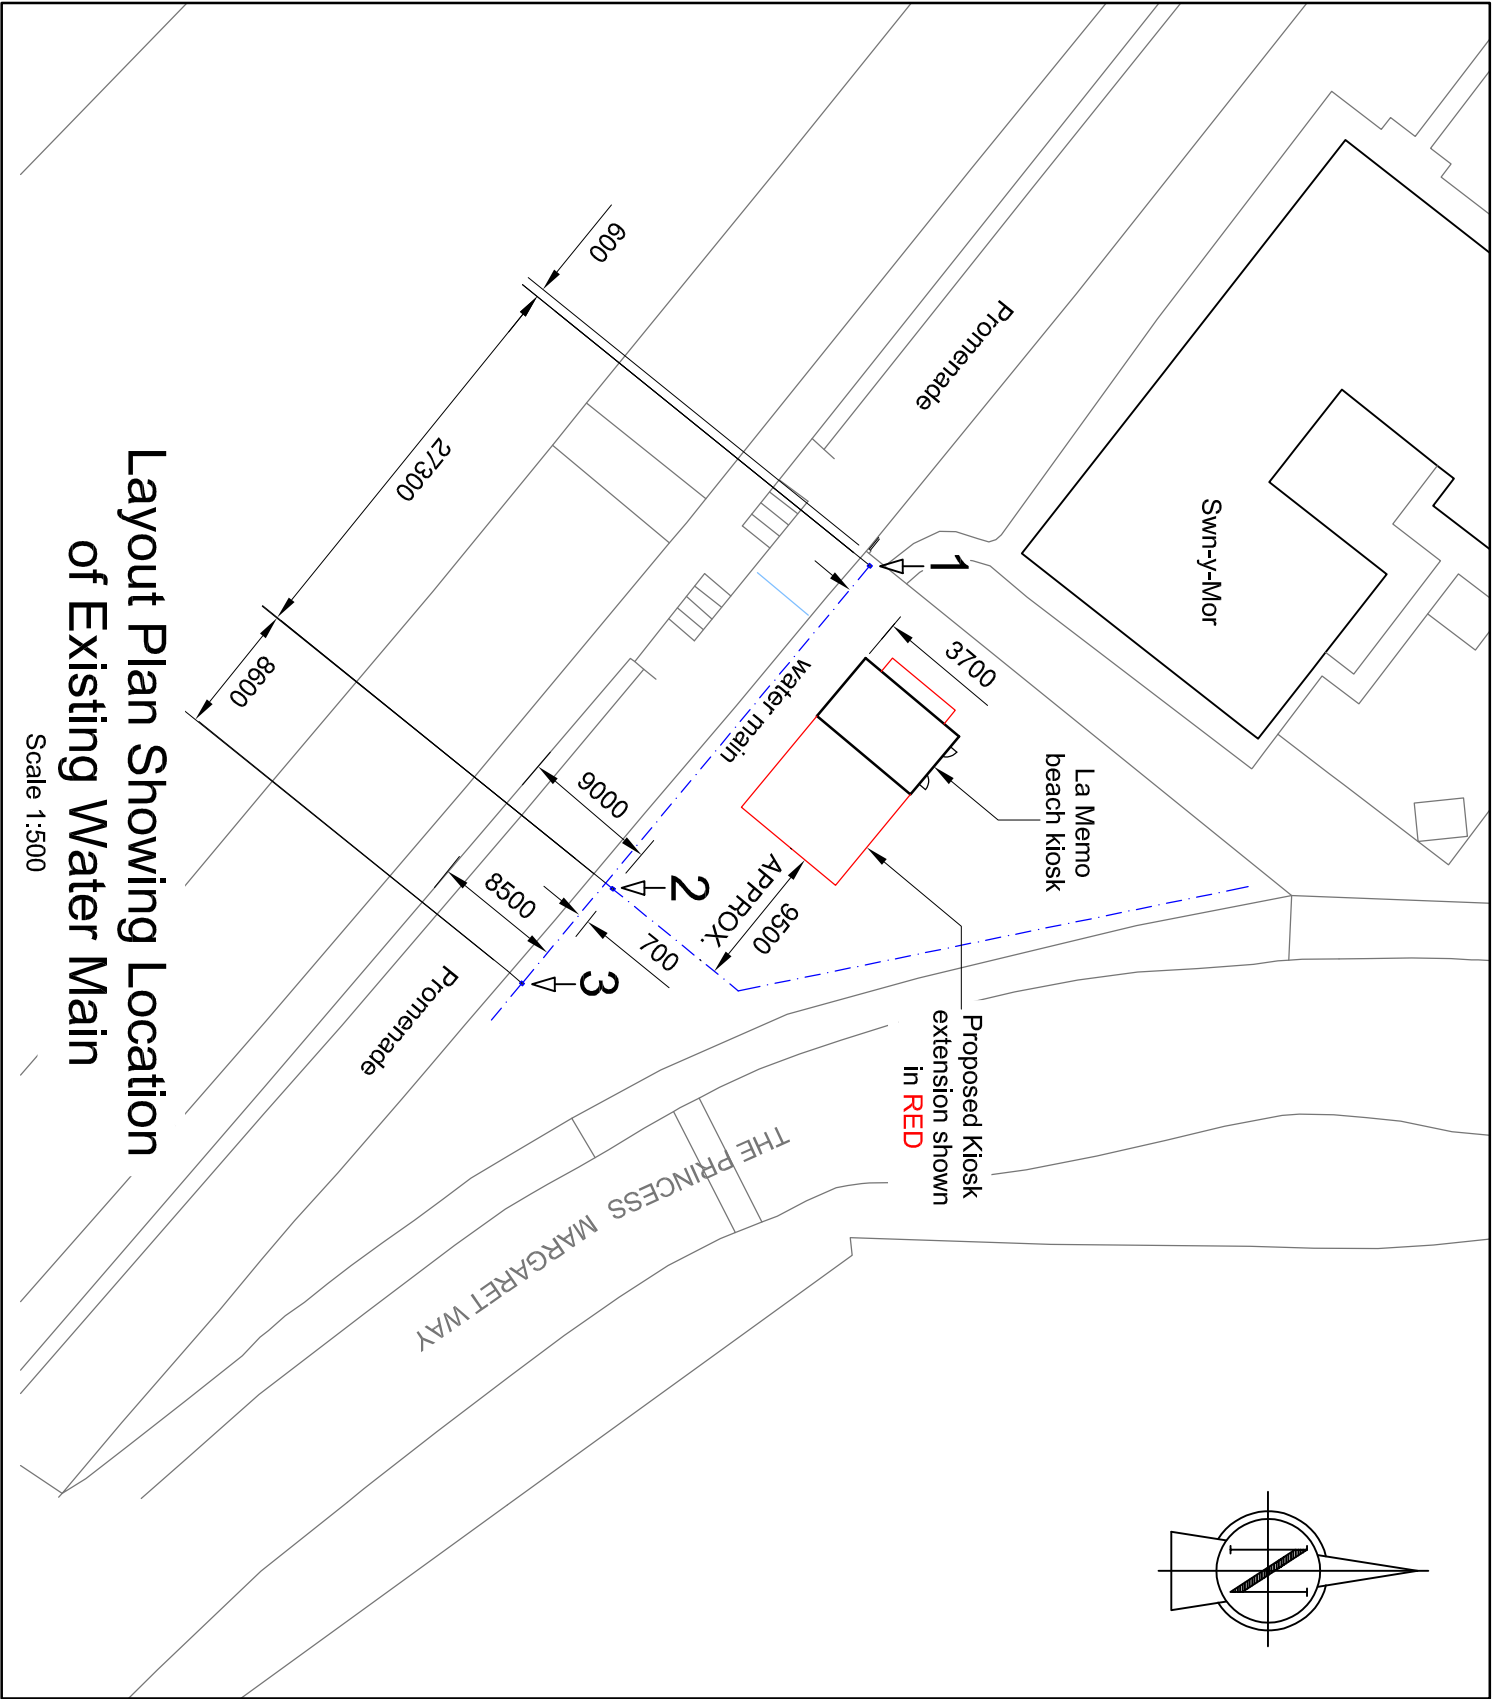

Layout Plan Showing Location of Existing Water Main

Scale 1:500

- NOTES:
1. All dimensions in mm unless otherwise stated.
 2. All levels in metres above site datum, structural slab level (SSL) UNO.




P1	FOR INFORMATION / COMMENT	JLR	HWH	---	09.06.21
REV	DESCRIPTION	DRAWN	CHECKED	APPROVED	DATE

NOT FOR CONSTRUCTION UNLESS OTHERWISE STATED



Consulting Engineers, Sandfields Business Centre, Aberavon SA12 7PQ. t: 01639 765625

© PEBBLE ENGINEERING Ltd

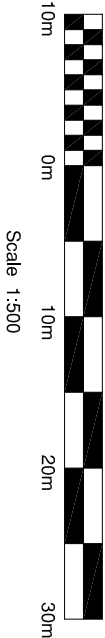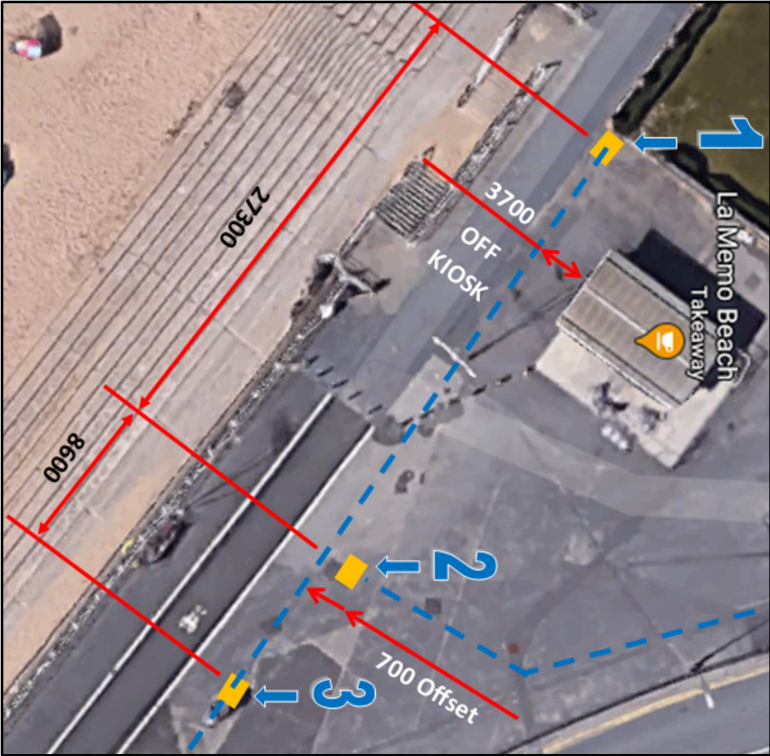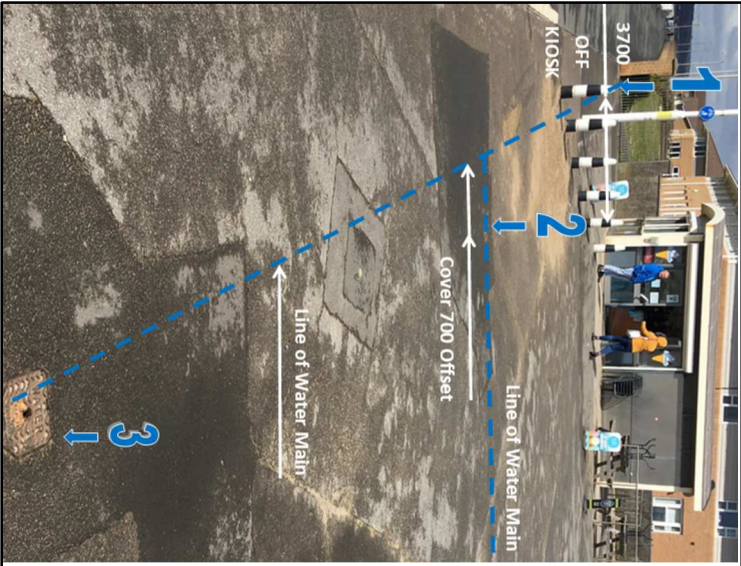

CLIENT		La Memo - Beach Kiosk	
TITLE		Site Survey Water Main Location	
MASTER SIZE	DRAWING NUMBER	REVISION	
A3	201102-01-SK02	P1	