




FRONT ELEVATION (EXTG)

1 : 100



LEFT ELEVATION (EXTG)

1 : 100

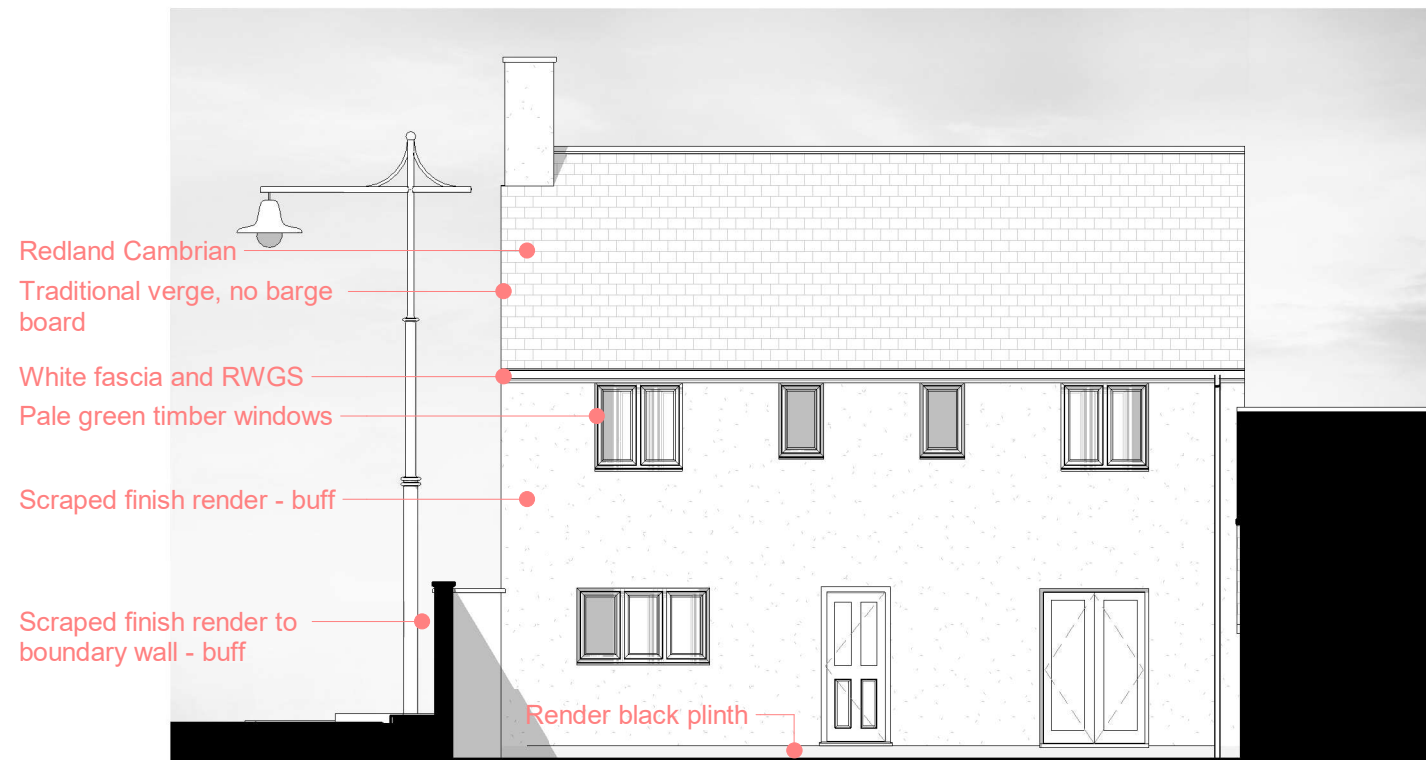

REAR ELEVATION (EXTG)

1 : 100



RIGHT ELEVATION (EXTG)

1 : 100