


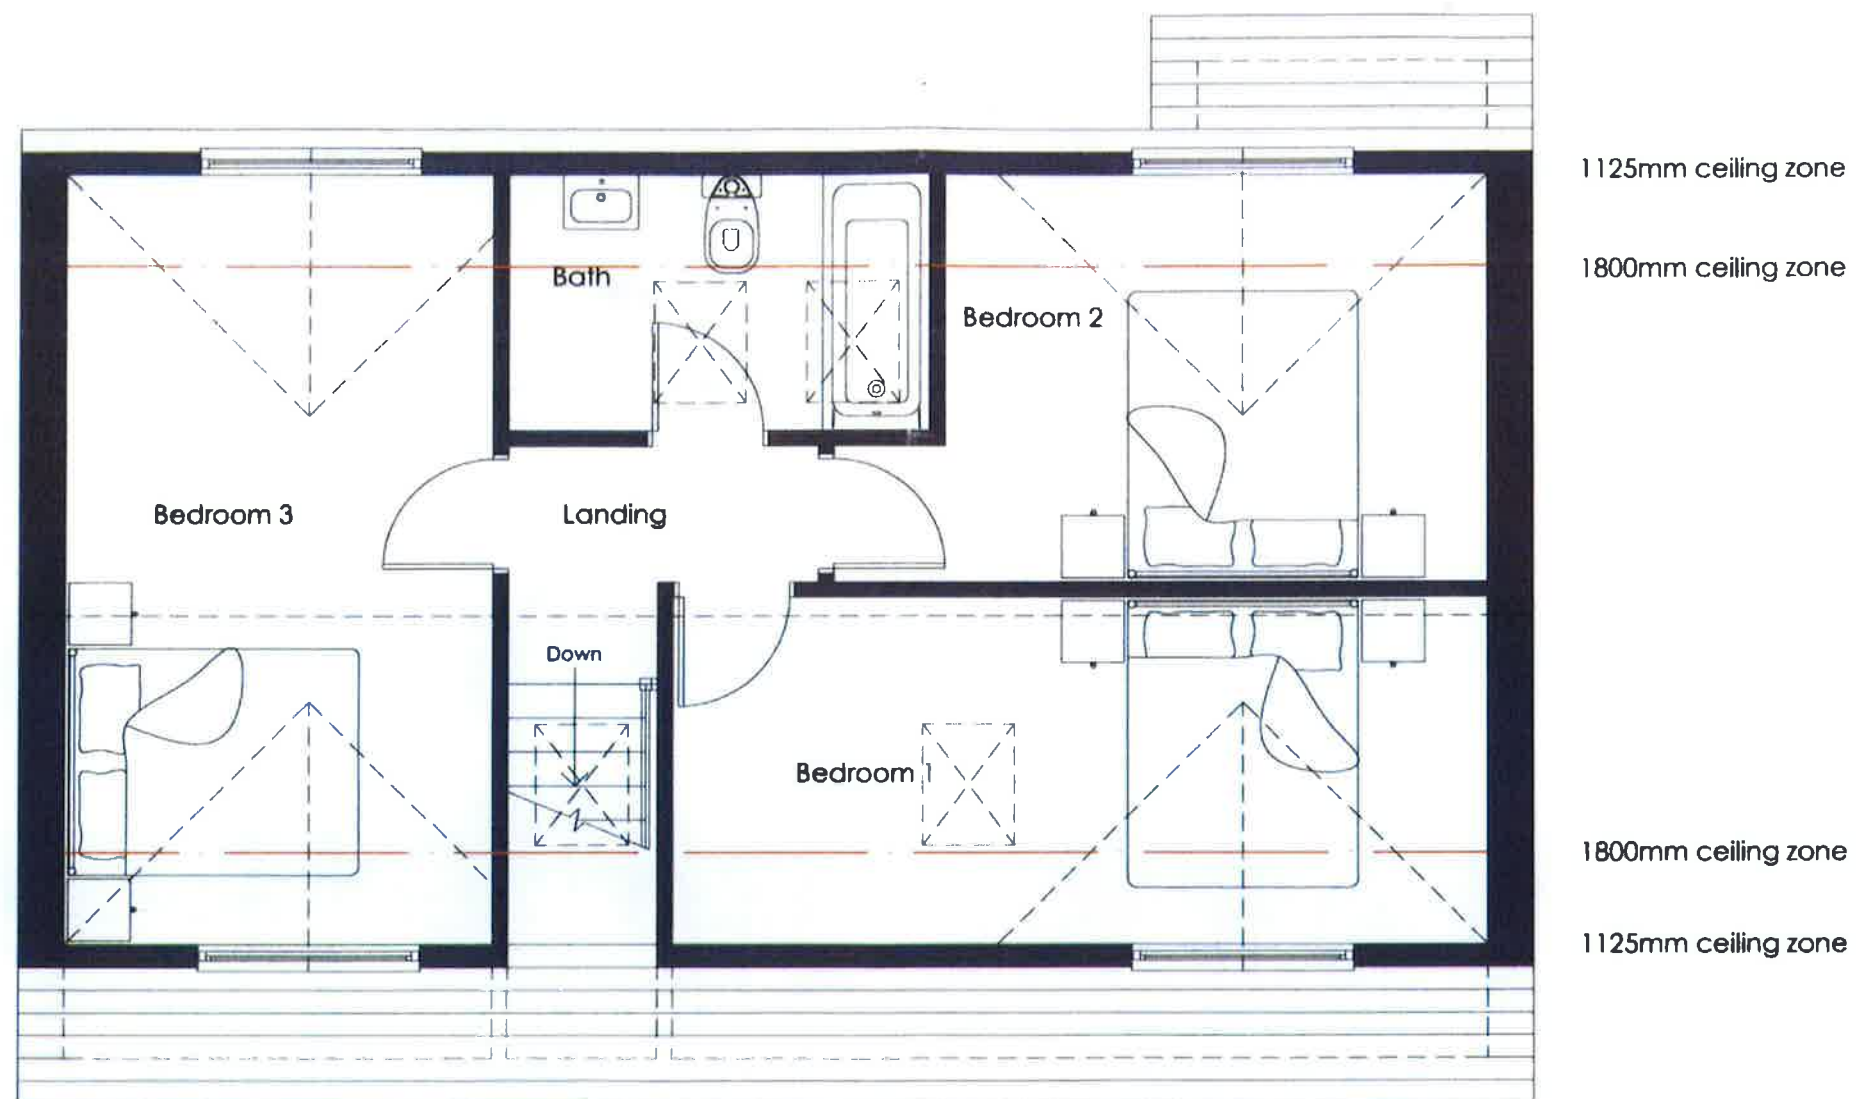

FIRST FLOOR PLAN (ROOF)
PROPOSED